


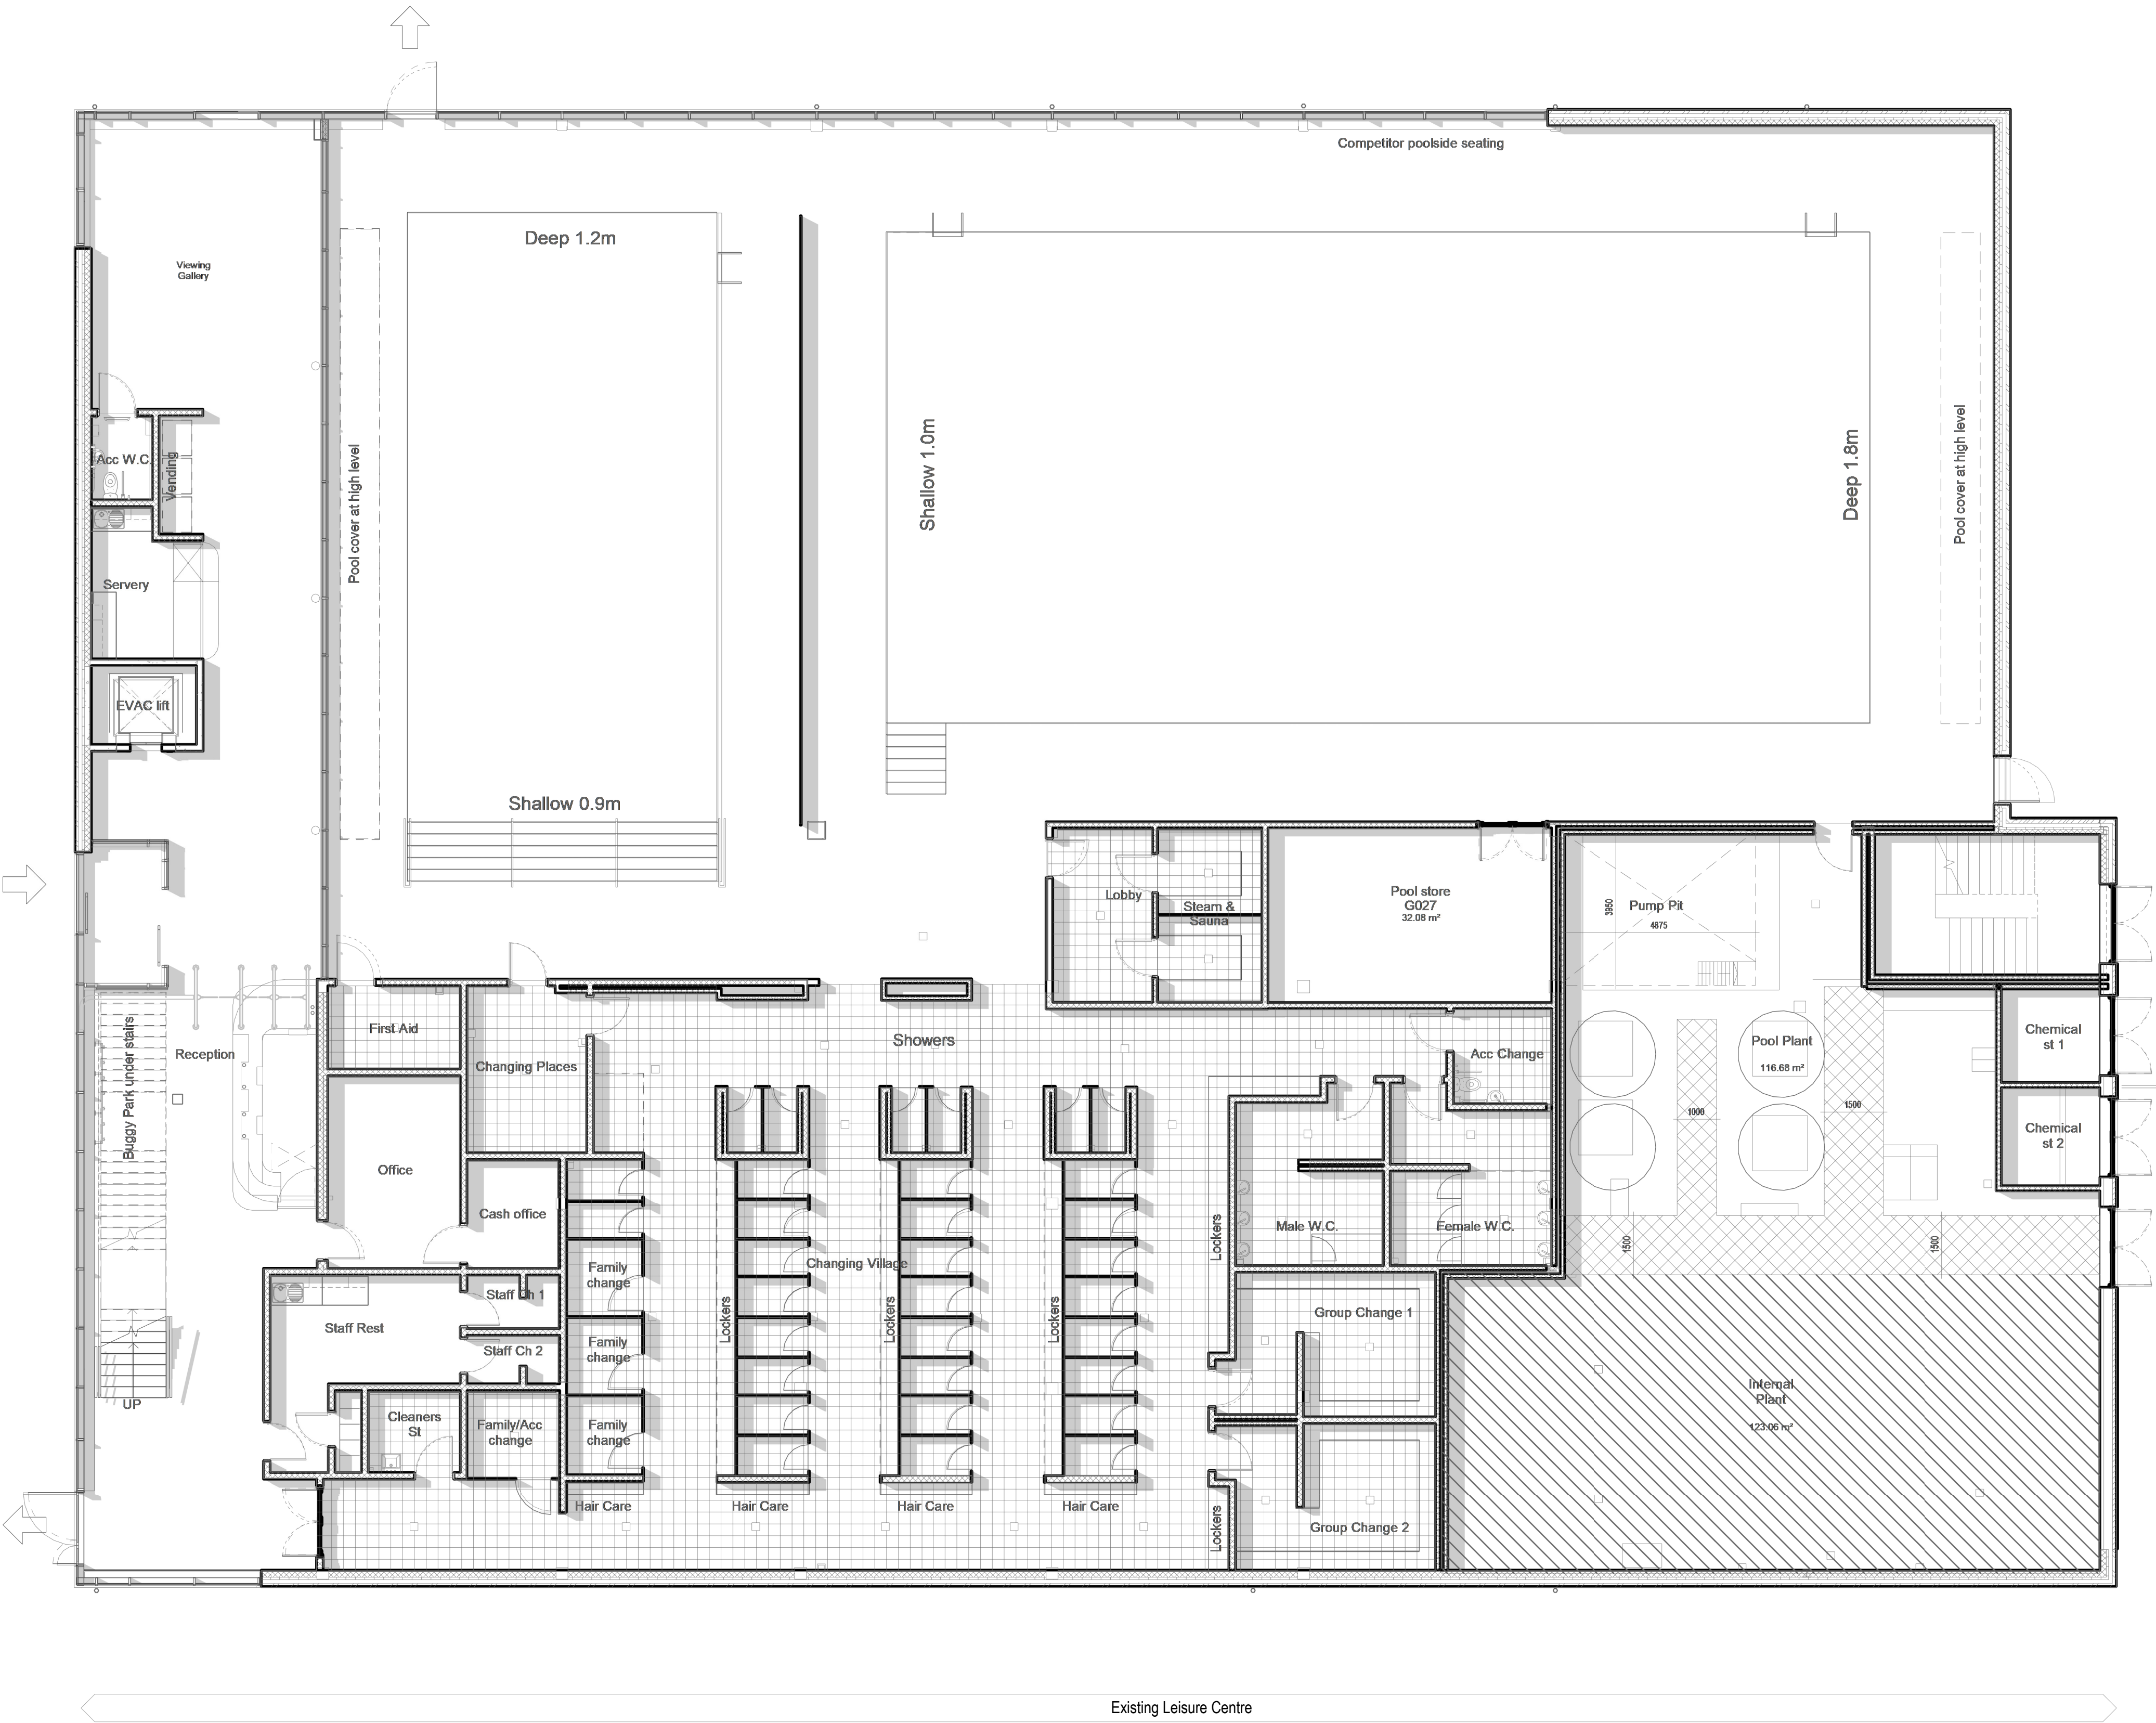

1 | (04)_Level 00 As Existing
Layout Produced From Aedas As Built Drawings