


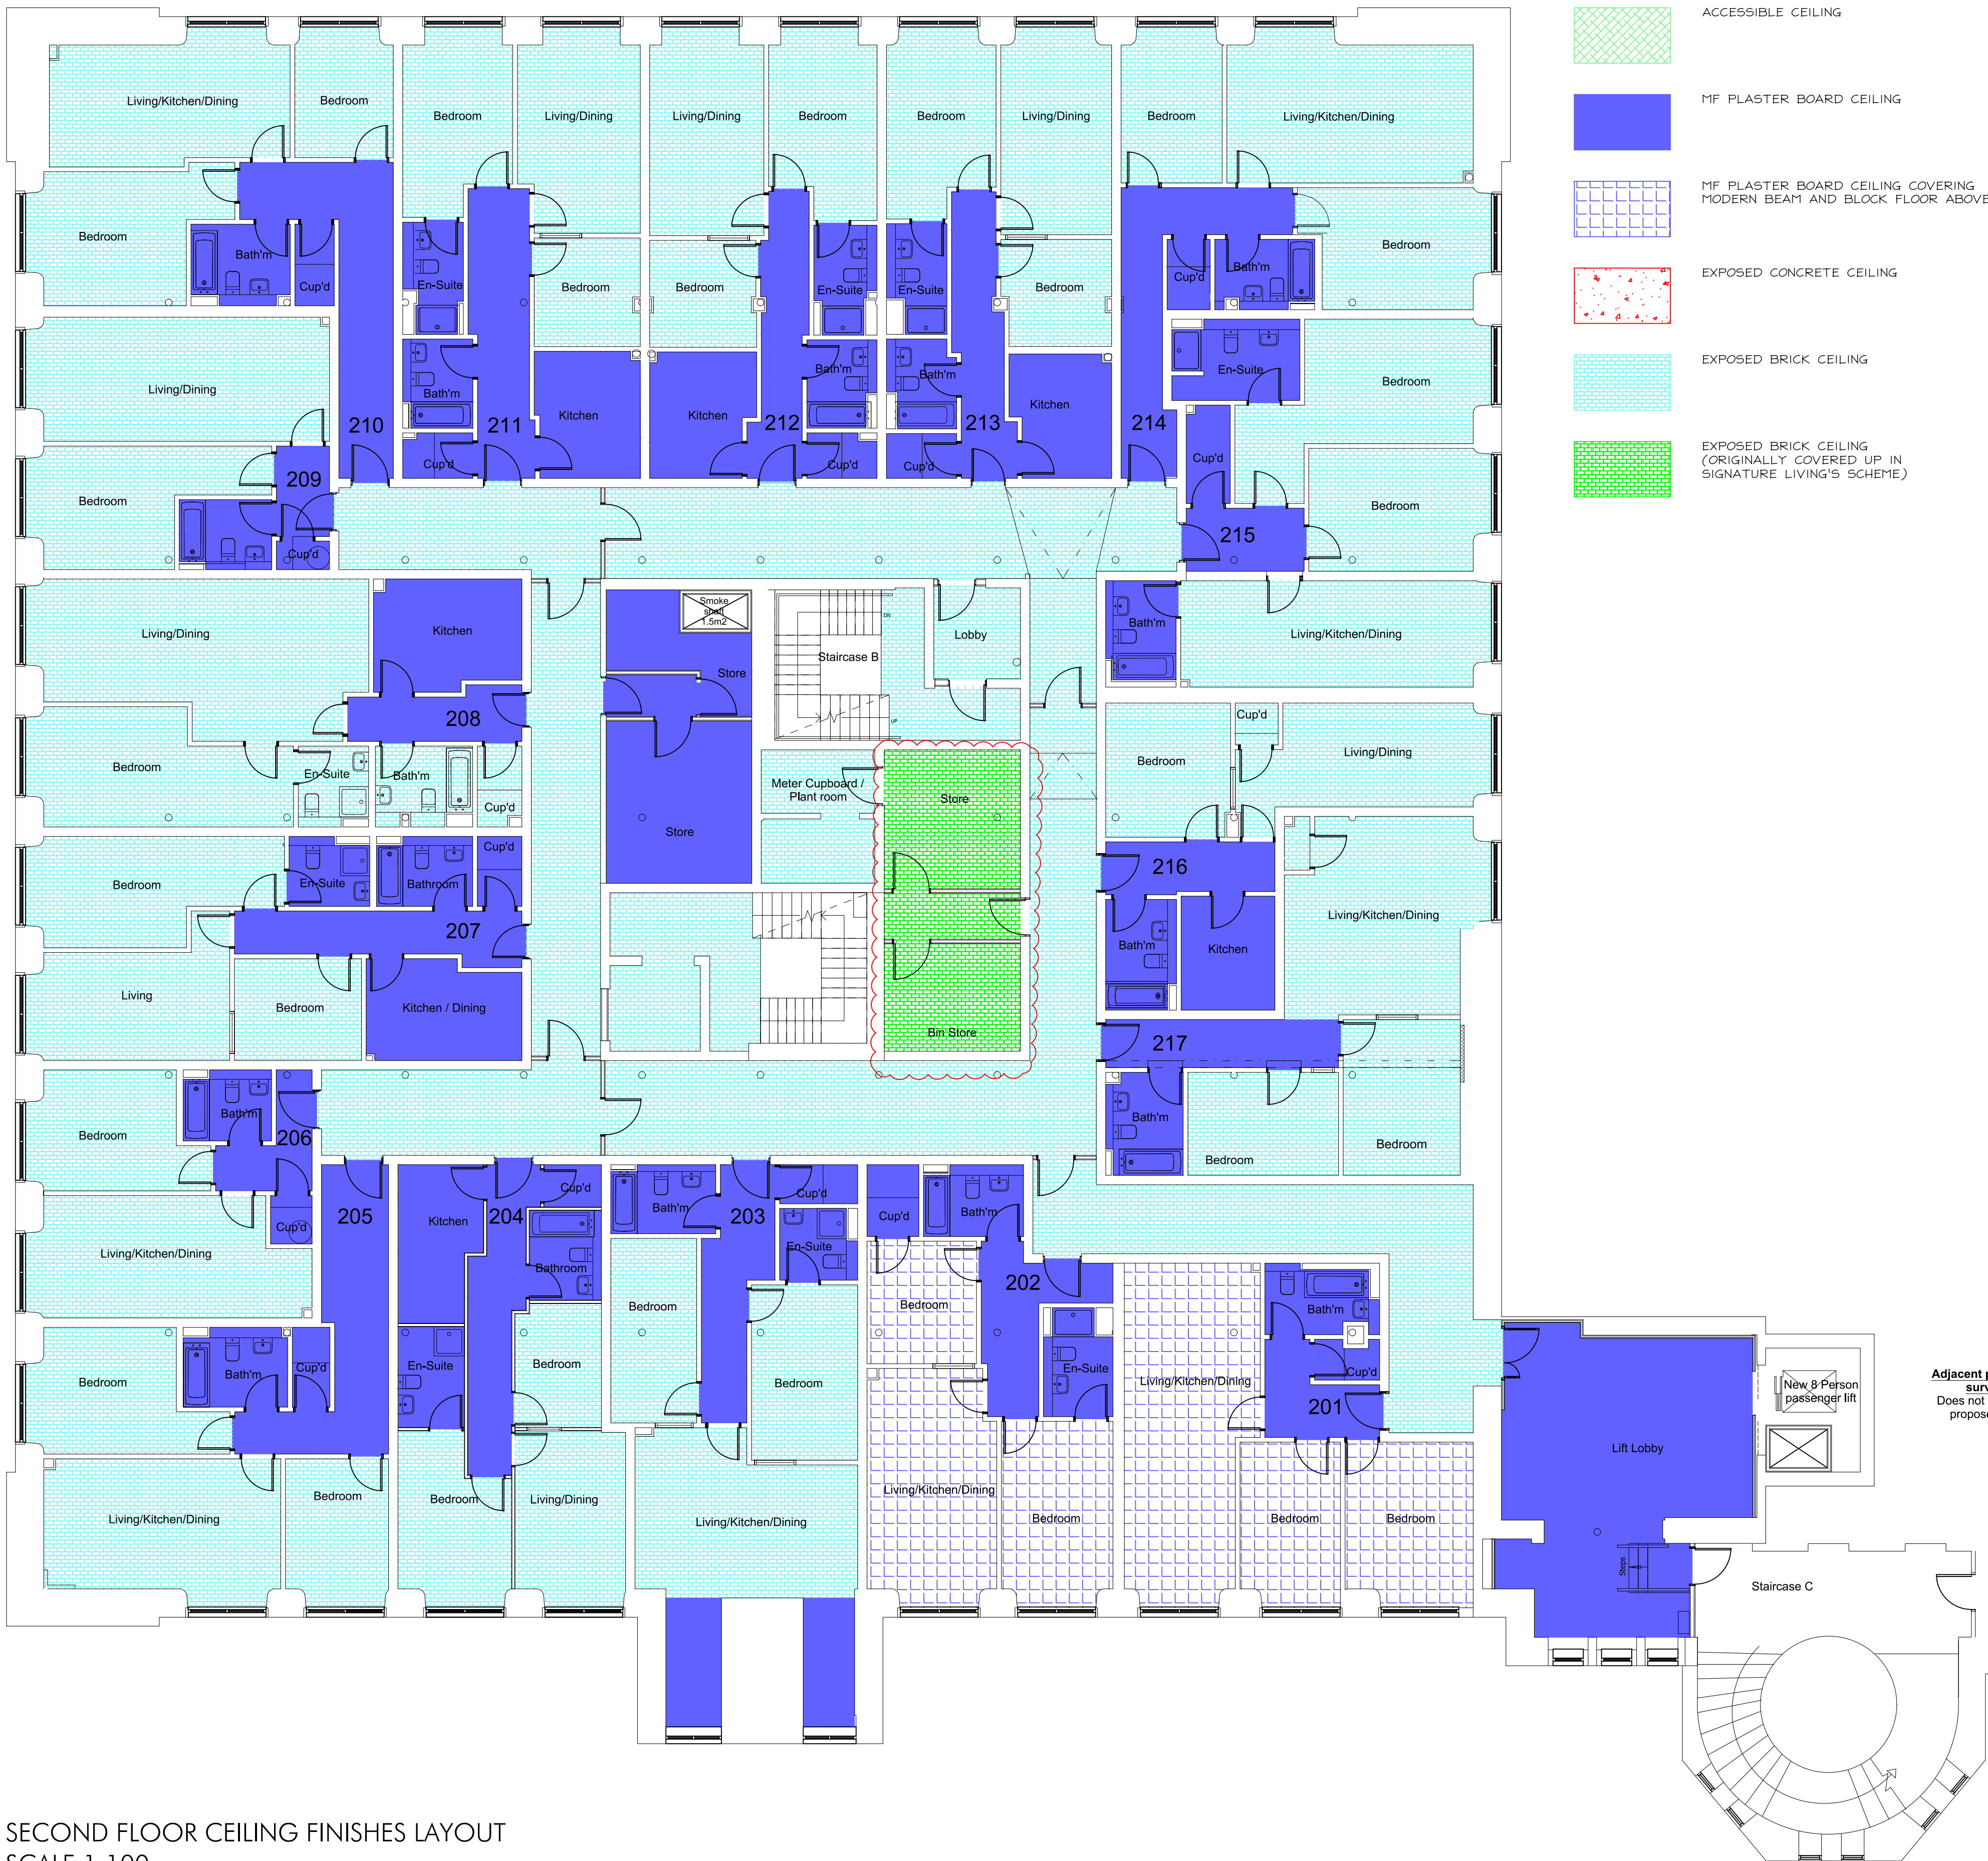

SECOND FLOOR CEILING FINISHES LAYOUT
SCALE 1:100

- ACCESSIBLE CEILING
- MF PLASTER BOARD CEILING
- MF PLASTER BOARD CEILING COVERING MODERN BEAM AND BLOCK FLOOR ABOVE
- EXPOSED CONCRETE CEILING
- EXPOSED BRICK CEILING
- EXPOSED BRICK CEILING (ORIGINALLY COVERED UP IN SIGNATURE LIVING'S SCHEME)

DWG DRAWN	DRAWN REVISION	11.10.21 DATE	VER
AP ALLISON PIKE ARCHITECTS & DESIGNERS			
7 Buxton Road West, Disley, Stockport, Cheshire, SK12 2AE. Website: www.allisonpike.com			
Telephone: 01663 763000 Facsimile: 01663 766772 Email: studio@allisonpike.com			
© Allison Pike Partnership Limited.			
PROJECT MEDLOCK VICTORIA MILL MILES PLATTING			
TITLE CEILING FINISHES SECOND FLOOR			
SCALE 1:100 @ A1			
JOB No MED02	DRAWING No AP81	REV /	