


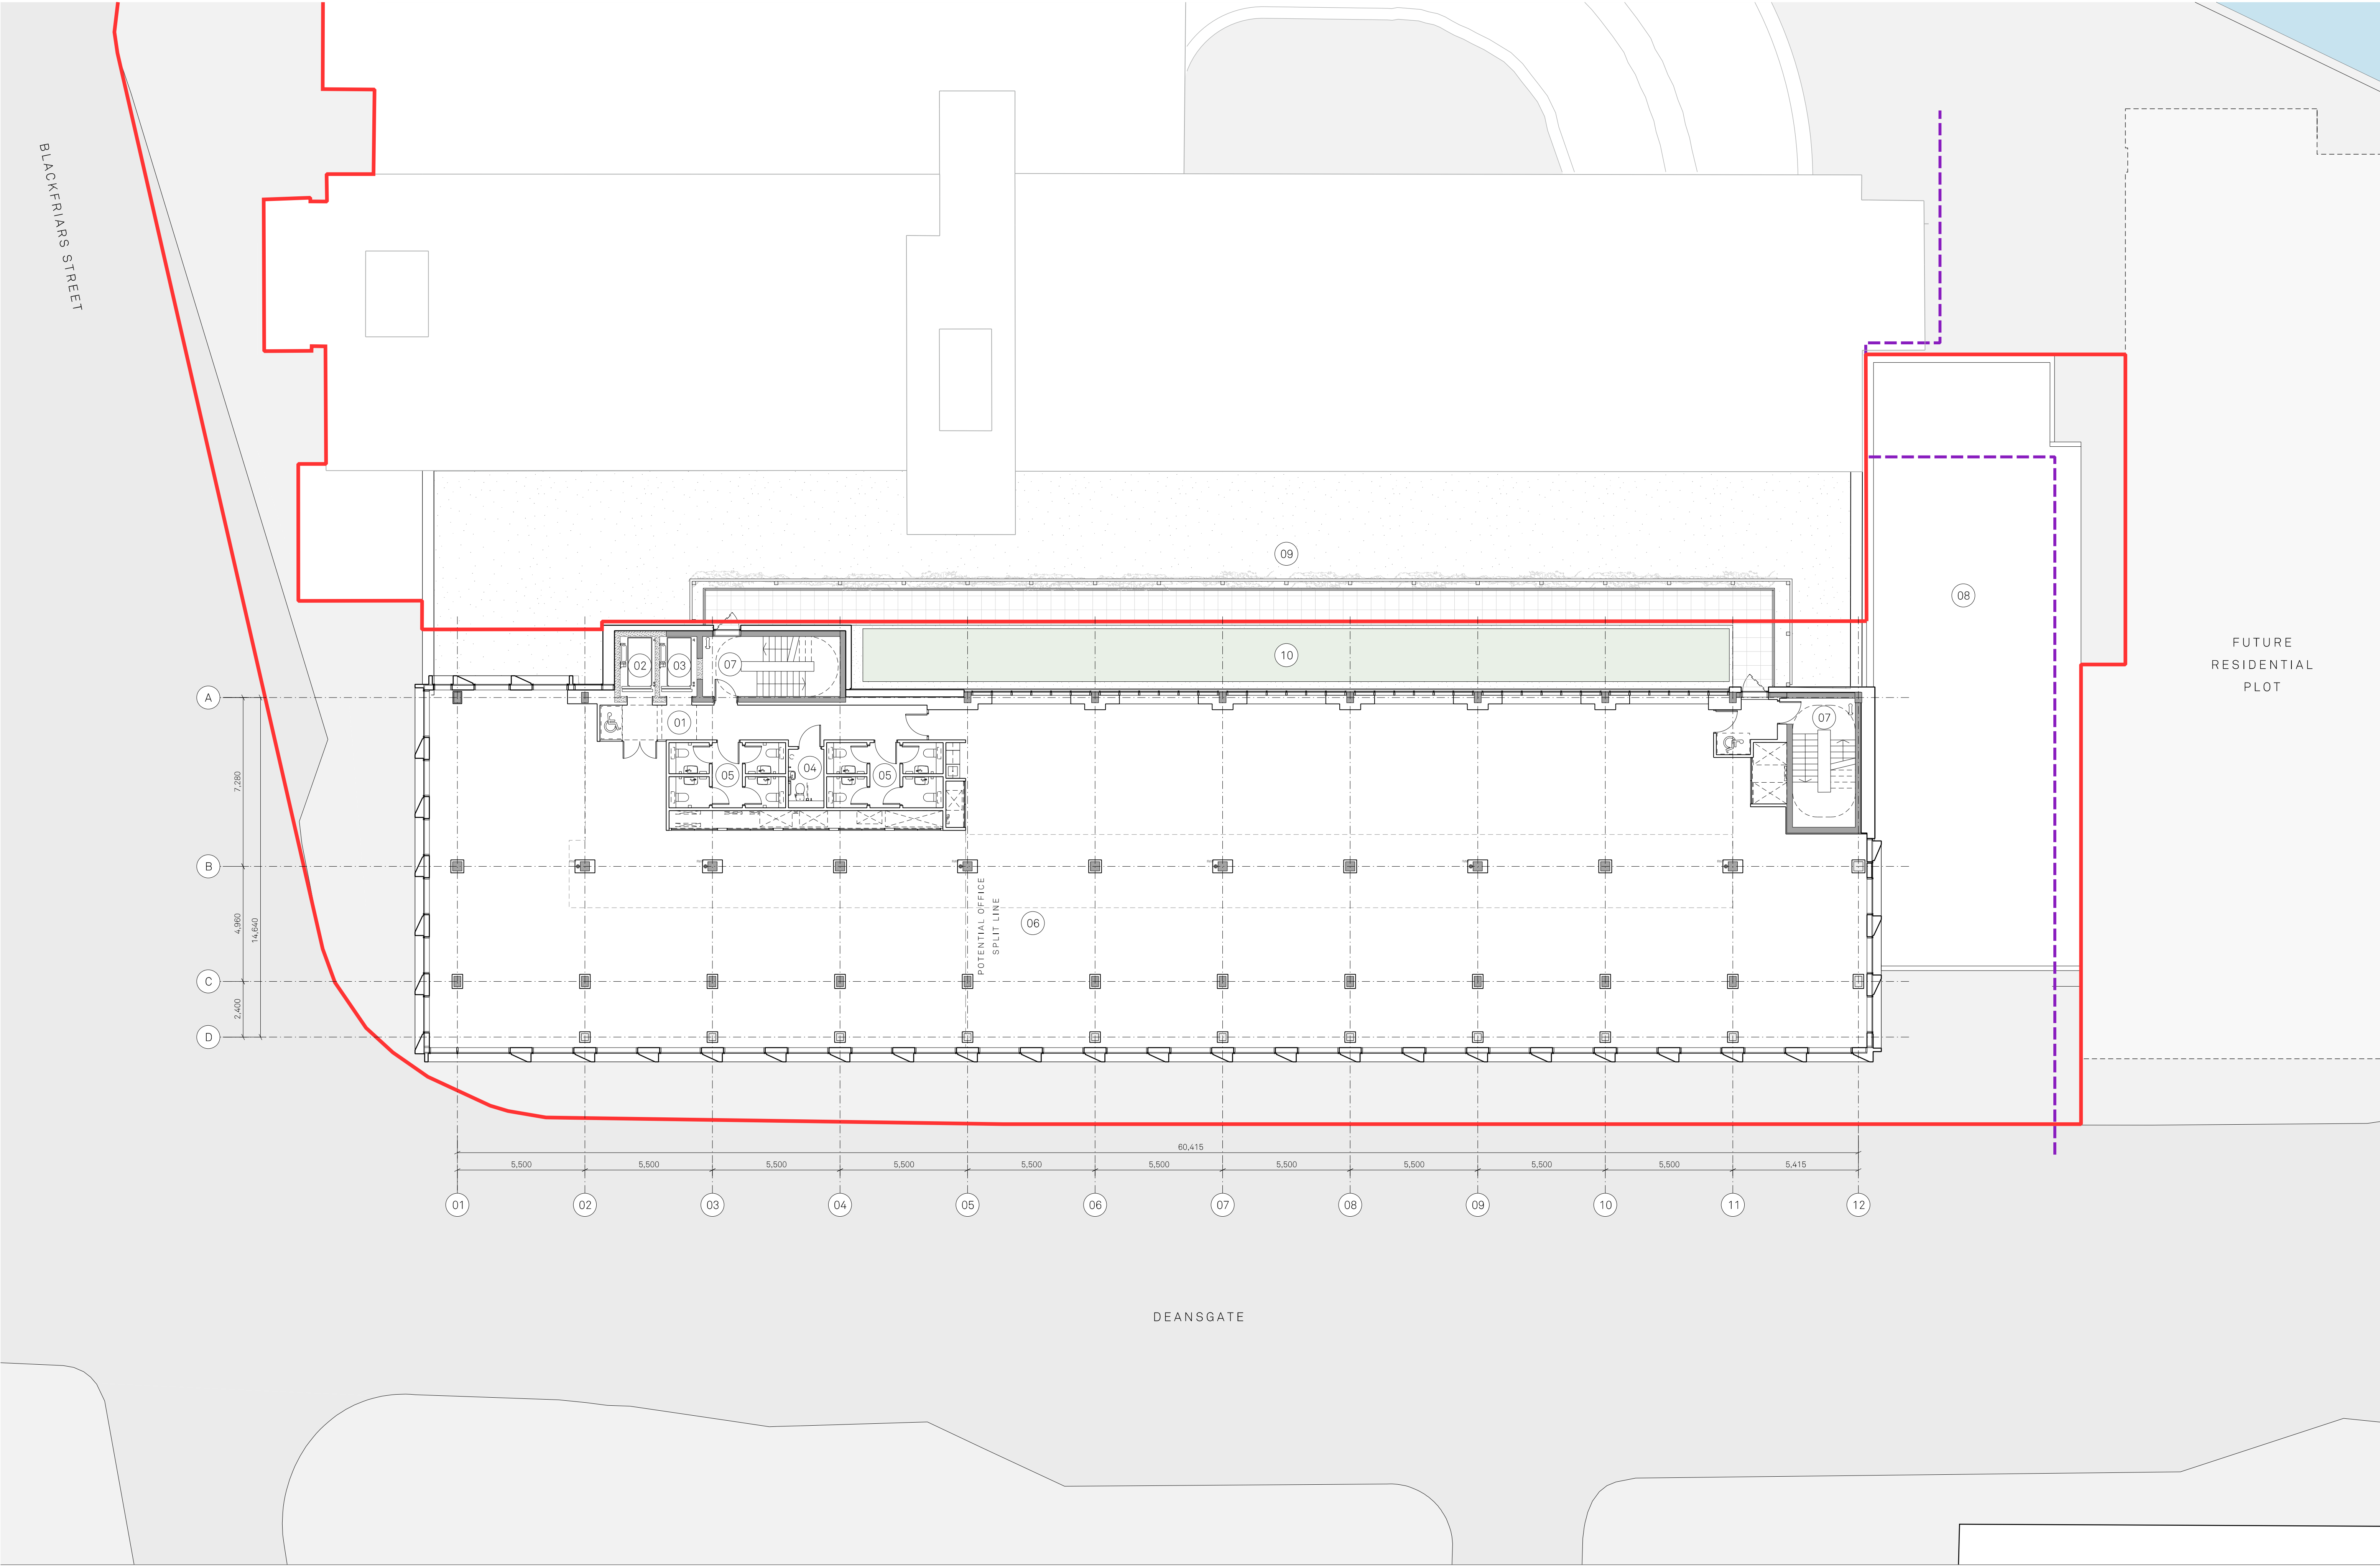

Site Application Boundary

Demolition Line

PLAN KEY:

01

Lift Lobby

02

Proposed Lift

03

Existing Lift

04

Accessible WC

05

WC

06

Office

07

Existing Staircase

08

Proposed Roof to Service Yard

09

Existing Service Yard Roof

10

Green roof zone & screen to provide visual separation between the hotel and the office



Project Name:		Title:		Scale:	
Renaissance		Premier House - Block 1		1:125@A1	
Drawn: DK		Checked: FM		Status: Planning	
Details:		Project: 150		Drawing No: B1_02_2202	
- 11/06/21		Issued for Planning		Rev: A	

Jon Matthews Architects

4th Floor, Centurion House, 129 Deansgate, Manchester, M3 3WR

0161 974 3690

Copyright of this drawing is vested in Jon Matthews Architects and must not be copied or reproduced without written consent. Figured dimensions only are to be taken from this drawing. Do not scale from this drawing. For full company disclosure please visit www.jonmatthewsarchitects.com