


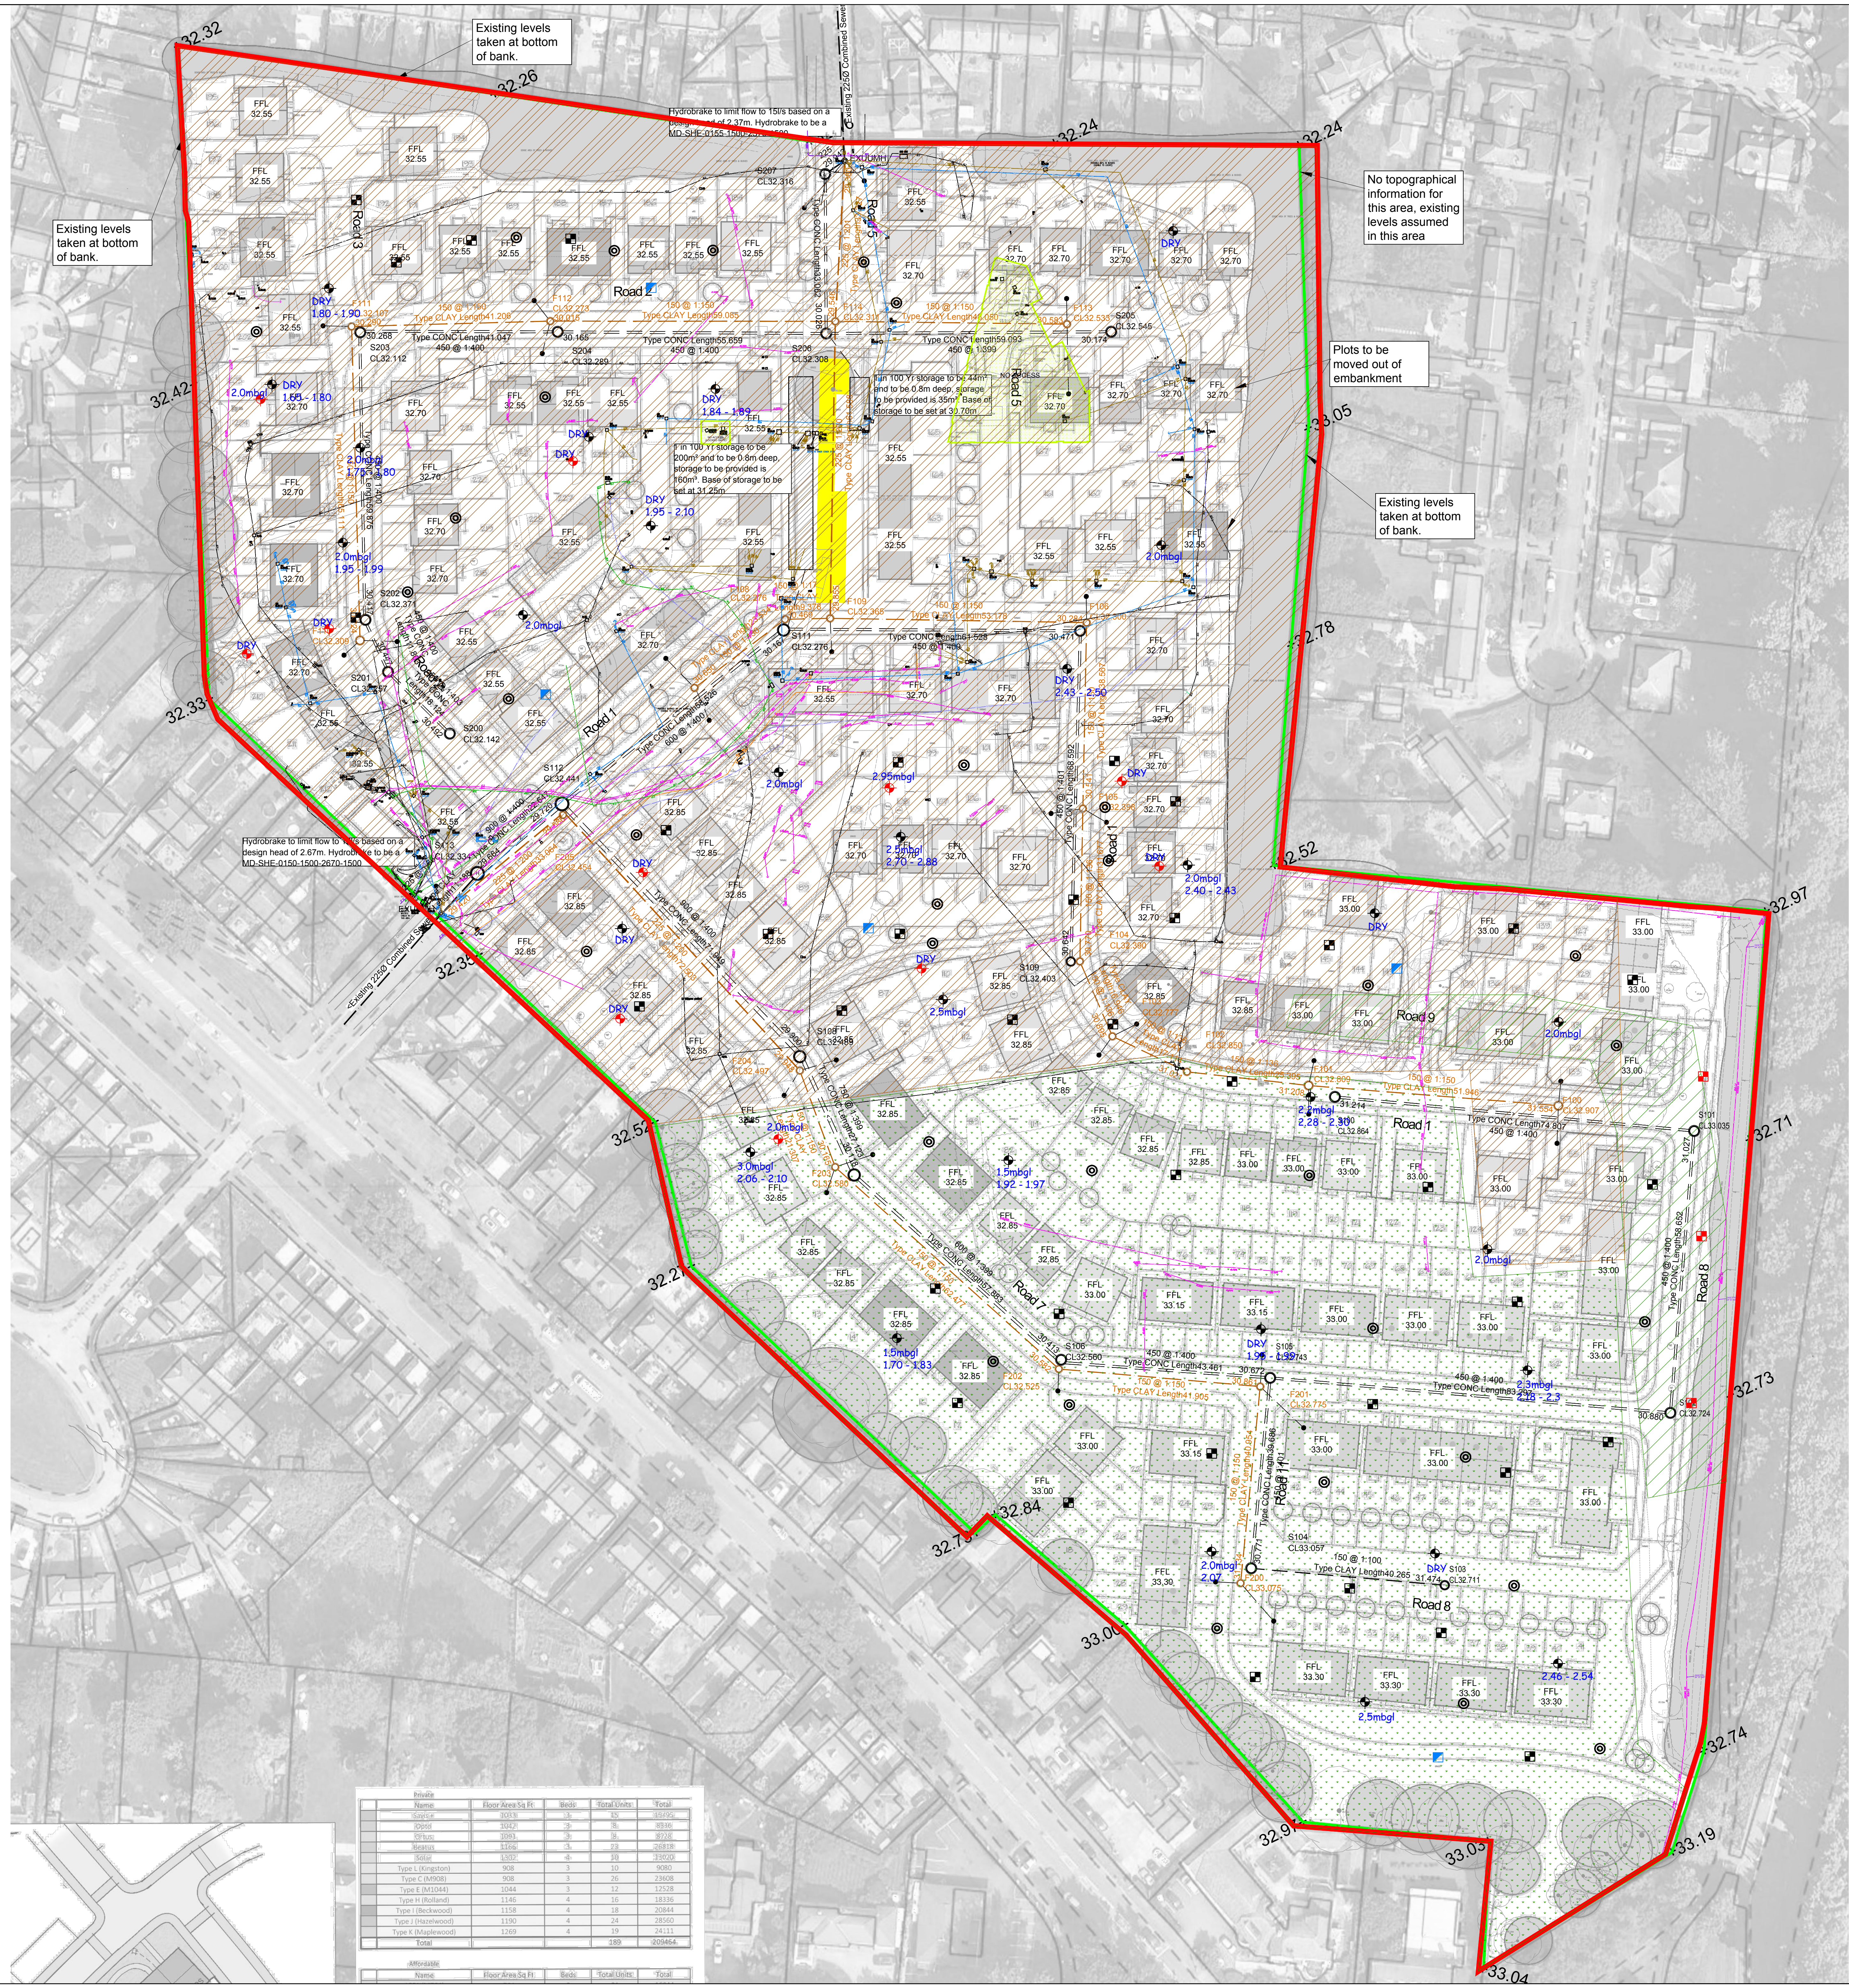

Drainage Statement - Surface Water

- Surface water for plots and private areas to drain into private plot soakaways, each plot is to have its own individual soakaway. Soakaways to be Wavin Aquacell or similar approved.
- High drainage is split into two networks, network 1 drains to the east utilising and existing outfall from the site. Network 2 drains to the north utilising and existing outfall. The discharge rates for the two networks have assumed to be 15 l/s each as agreed with the client. Formal approval required from UU/highways for the discharge rates.
- Infiltration rates have been taken E3p Phase 2 Geotechnical assessment dated July 2020. Further infiltration testing will be required once the building is vacant in order to confirm rates in the center/north of the site which is occupied by an existing building and associated hard standing areas.

Drainage Statement - Foul Water

- Proposed foul drainage is split into two networks. Network 1 discharges to the north of the site into an existing 225 diameter combined sewer. Network 2 discharges to the west of the site into an existing 225 diameter combined sewer

Prior to detailed design, the Client must confirm the precise invert level, condition, location and pipe diameter of the receiving drainage system and must immediately advise RSK of any variation to that upon which the design has been based.

The details provided on this drawing are subject to comments by all the relevant approving authorities. Until such time as all comments have been received and incorporated onto the drawings, all the information provided and costings, are used at Miller Homes risk and no liability will be accepted by RSK. Scheme based on sketch layout by STEN dated August 2020.

Note -
Appraisal based on the following :
1:2 year- No Flooding
1:30 year- No Flooding
1:100 year + 40% Climate change event overflow into offline crates for highways

Note -
Site Layout has been put in as a best fit, due to the accuracy of the PDF sketch.

Plot soakaway based on an average plot size and associated driveway of 180m² requires a soakaway to be 3m² x 0.4m deep - Soakaways to be Wavin Aquacell or similar approved. Soakaway size based on an infiltration rate of 0.072m/hr - Soakaway sized to accommodate the site critical 1:100 Yr + 40%CC.

Proposed discharge rate into existing drainage network is subject to agreement with UU/Highways. The discharge rate used have been agreed with the client

CIVIL / STRUCTURAL DESIGN RISK MANAGEMENT


Abnormal or unusual residual risks associated with the design outcomes shown on this drawing are:-

RSK LDE LTD has followed its Design Risk Management process for Hazard Elimination and Risk reduction in developing the designs shown on this drawing. Abnormal or unusual residual risks may be shown above where it is considered that such risk may not normally be expected by competent persons engaged on work of this nature or type.

Notes:

- This drawing is to be read in conjunction with all Architectural Drawings and Topographical Survey Drawing.
- This drawing has been prepared Appraisal purposes only, and a detailed design must be carried out prior to construction.
- Building levels are Finished Floor Levels (FFL's).
- Figures quoted next to manholes / rodding eyes are cover & invert level, in metres AOD.
- Footpaths are to be laid with a crossfall to allow drainage to soft landscaped areas.
- Where possible all drainage runs shall be kept a minimum of 4.0m from any existing tree that is to be retained.
- All drainage design is subject to technical approval, no connections shall be made to any public sewers without written consent from the drainage authority.
- Impermeable area is based on 50% of the site area being impermeable.

Drainage Legend:

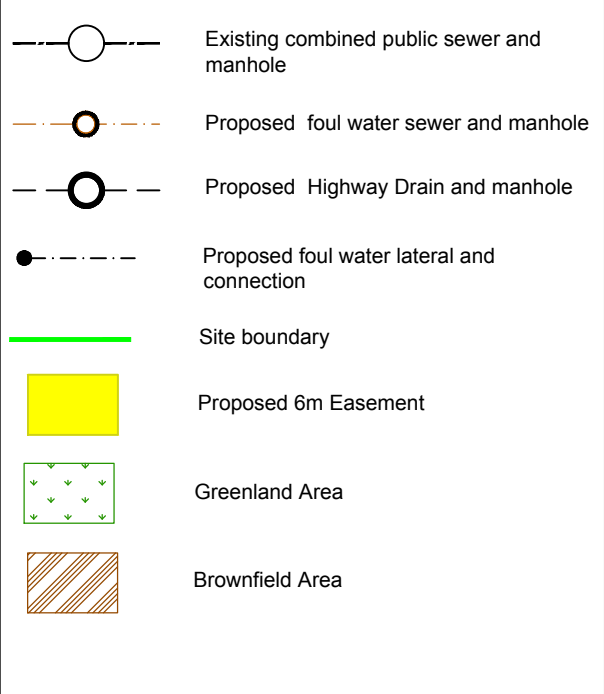

Name	Private				
	Name	Floor Area Sq Ft	Bedo	Total Units	Total
