


FOR CONTINUATION SEE: PRP-BDP-Z01-XX-PL-L-9532

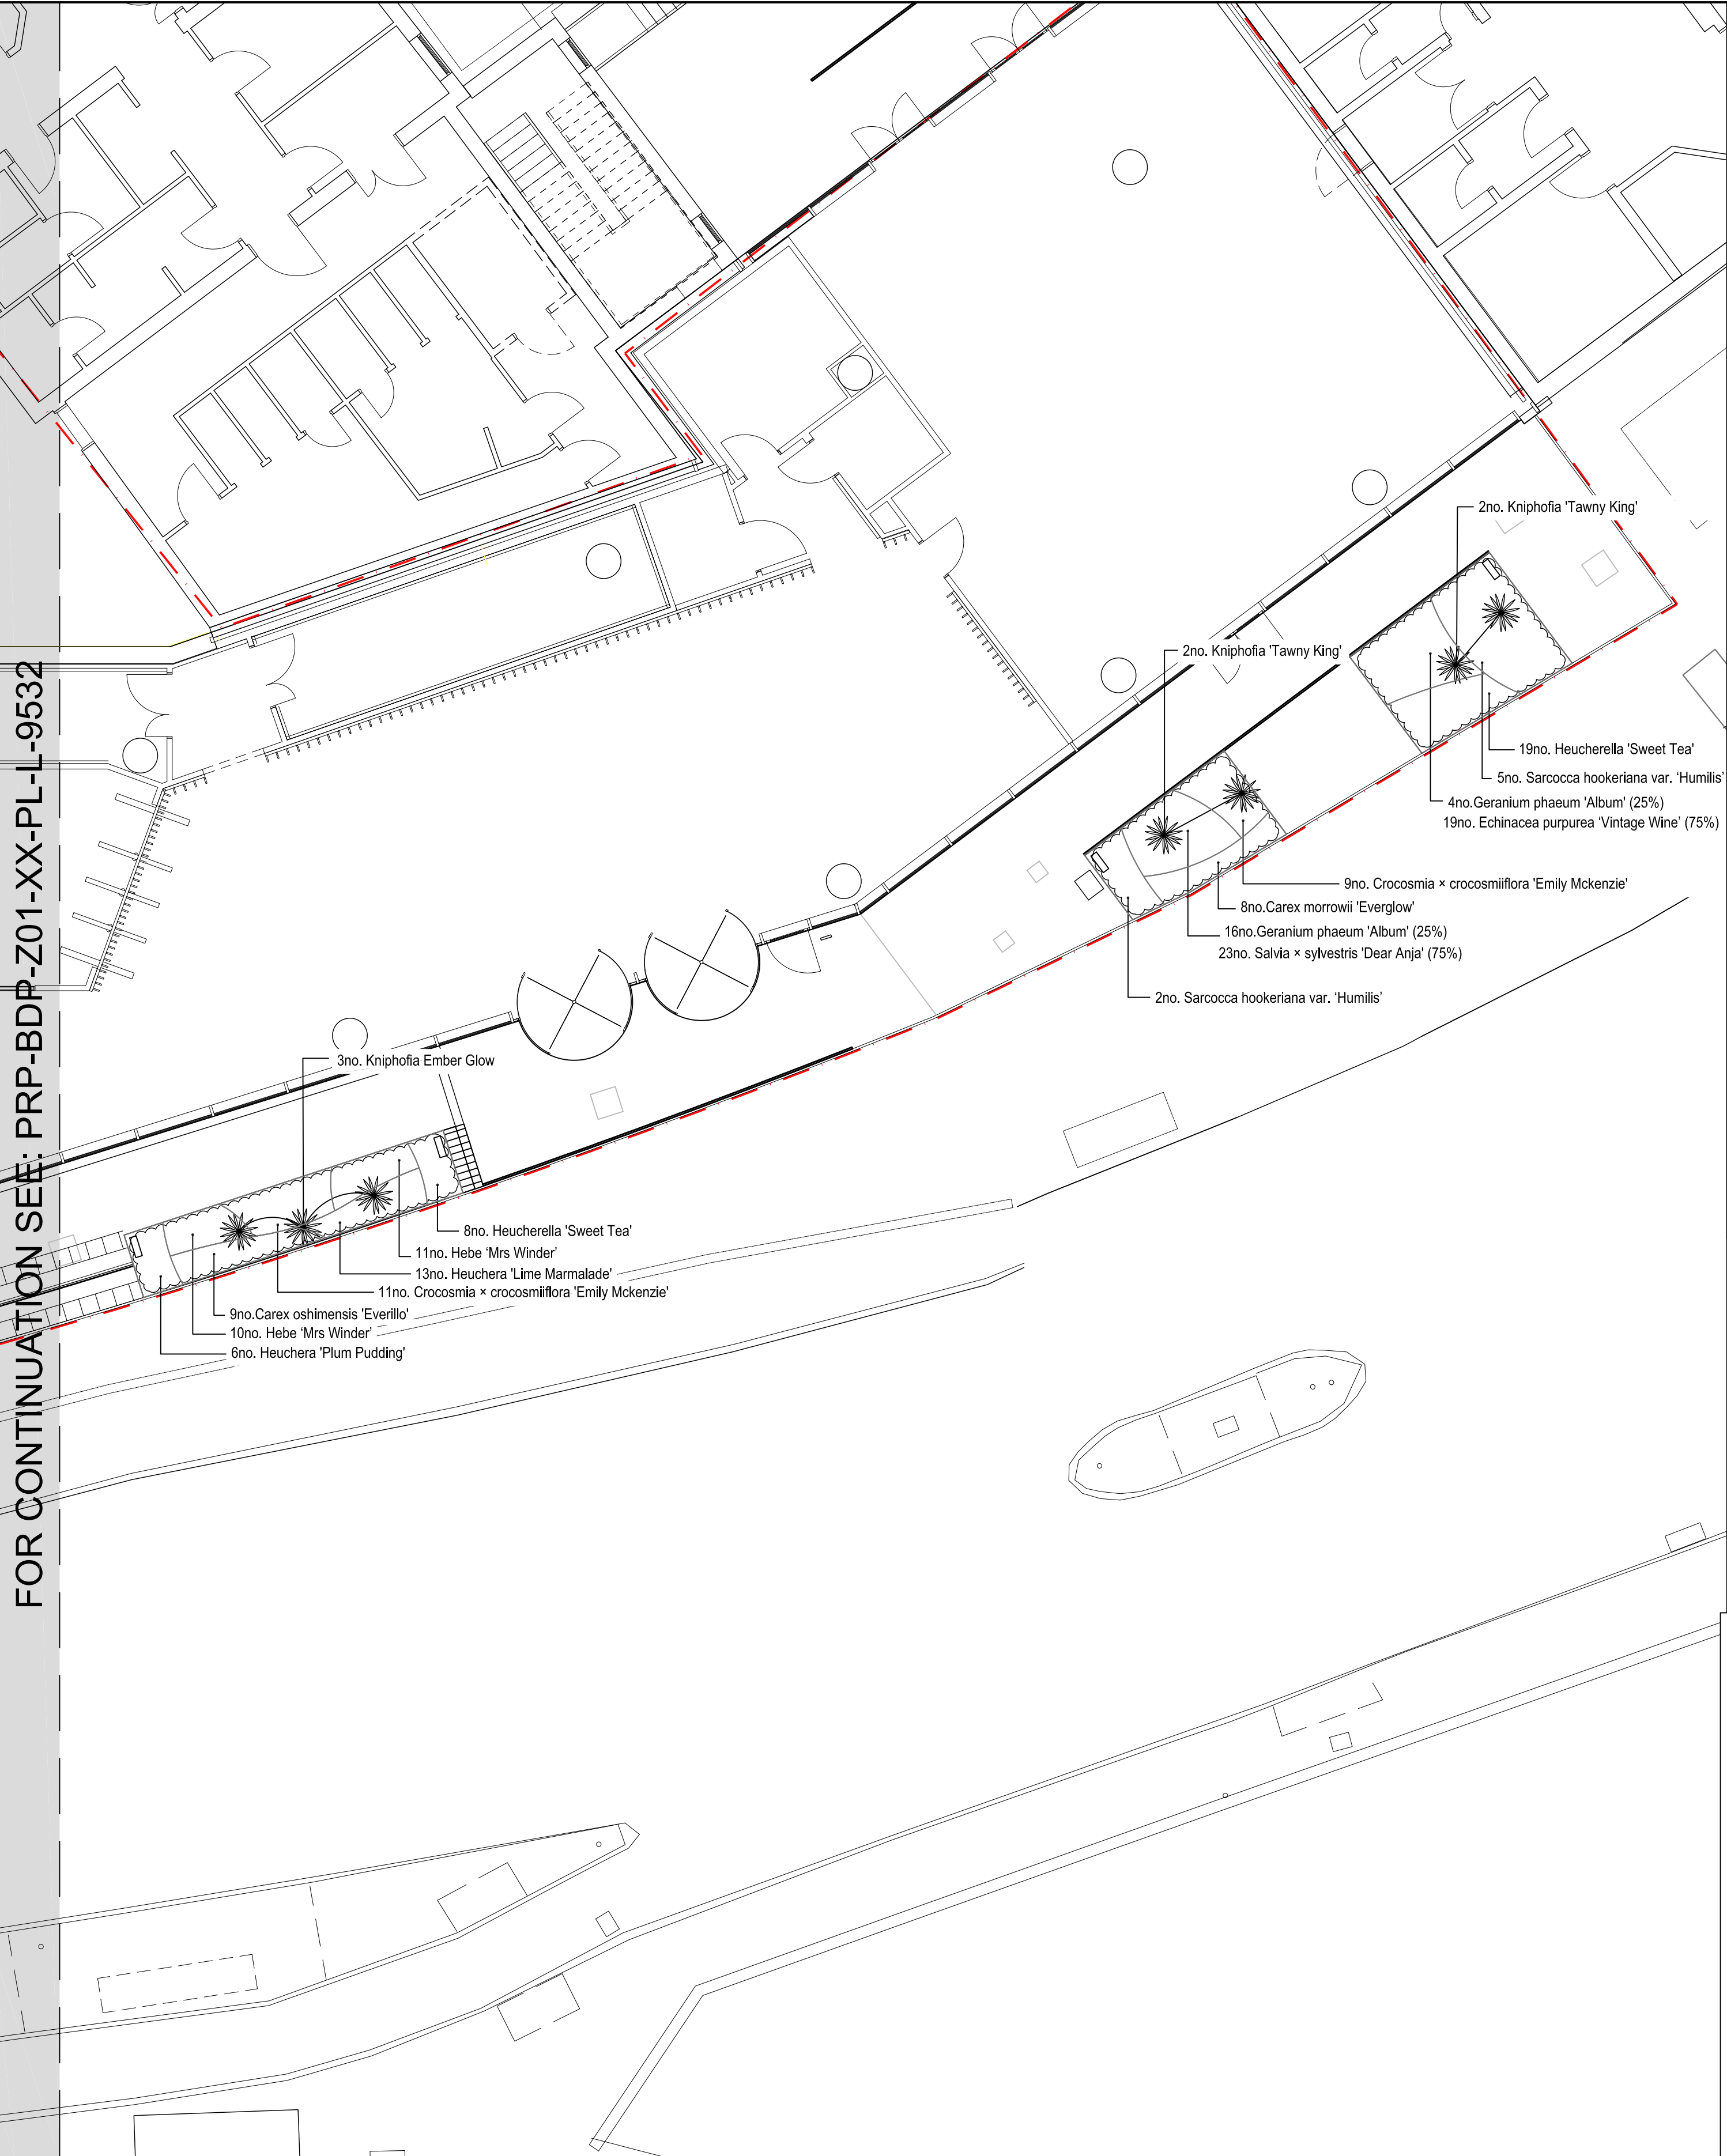

PLANTING SCHEDULE

Trees							
NUMBER	ABBREVIATION	SPECIES	HEIGHT	GIRTH	SPECIFICATION	ROOT CONDITION	CONTAINER
5No.	Ac	Acer campestre 'Streetwise'	450-500cm	18-20cm	Single stem 'Clear Stem 200' Selected	Planted in tree pit min. dims 1200 x 1200mm	RB
2No.	Am	Amelanchier lamarkii	300-350cm		Multi-Stemmed '3 brks	Planted in tree pit min. dims 1200 x 1200mm	RB

Shrubs				
NUMBER	SPECIES		SPECIFICATION	CONTAINER
11No.	Cornus sanguinea 'Midwinter Fire'		Planted in 450mm depth high quality topsoil	10L
10No.	Hydrangea arborescens 'Lime Rickey'		Planted in 450mm depth high quality topsoil	10L
3No.	Lavandula angustifolia 'Hidcote'		Planted in 450mm depth high quality topsoil	10L
25No.	Sarcococca hookeriana var. 'Humilis'		Planted in 450mm depth high quality topsoil	10L
6No.	Viburnum opulus		Planted in 450mm depth high quality topsoil	10L

Herbaceous				
NUMBER	SPECIES		SPECIFICATION	CONTAINER
44No.	Achillea 'Terracotta'		Planted in 450mm depth high quality topsoil	2-3L
75No.	Agastache 'Blue Fortune'		Planted in 450mm depth high quality topsoil	5L
168No.	Anemanthele lessoniana		Planted in 450mm depth high quality topsoil	5L
19No.	Ajuga reptans 'Catlin's Giant'		Planted in 450mm depth high quality topsoil	2-3L
58No.	Bergenia 'Silberlicht'		Planted in 450mm depth high quality topsoil	2-3L
108No.	Carex morrowii 'Everglow'		Planted in 450mm depth high quality topsoil	5L
140No.	Carex oshimensis 'Everillo'		Planted in 450mm depth high quality topsoil	5L
45No.	Crocosmia x crocosmiflora 'Emily McKenzie'		Planted in 450mm depth high quality topsoil	5L
112No.	Echinacea purpurea 'Vintage Wine'		Planted in 450mm depth high quality topsoil	2-3L
48No.	Geranium phaeum 'Album'		Planted in 450mm depth high quality topsoil	5L
19No.	Geum 'Prinses Juliana'		Planted in 450mm depth high quality topsoil	5L
138No.	Hebe 'Mrs Winder'		Planted in 450mm depth high quality topsoil	2-3L
132No.	Heuchera 'Lime Marmalade'		Planted in 450mm depth high quality topsoil	2-3L
16No.	Heuchera 'Plum Pudding'		Planted in 450mm depth high quality topsoil	5L
27No.	Heucherella 'Sweet Tea'		Planted in 450mm depth high quality topsoil	2-3L
9No.	Kniphofia 'Ember Glow'		Planted in 450mm depth high quality topsoil	5L
12No.	Kniphofia 'Tawny King'		Planted in 450mm depth high quality topsoil	5L
41No.	Salvia nemorosa 'Ostfriesland'		Planted in 450mm depth high quality topsoil	2-3L
71No.	Salvia x sylvestris 'Dear Anja'		Planted in 450mm depth high quality topsoil	2-3L
34No.	Salvia verticillata 'Purple Rain'		Planted in 450mm depth high quality topsoil	2-3L
8No.	Stipa gigantea		Planted in 450mm depth high quality topsoil	5L
99No.	Stipa tenuissima		Planted in 450mm depth high quality topsoil	5L

Ferns				
NUMBER	SPECIES		SPECIFICATION	DENSITY
25No.	Polystichum munitum		Full Pot	5/m2

Climbers					
NUMBER	ABBREVIATION	SPECIES		SPECIFICATION	CONTAINER
13No.	Ca	Clematis armandii			2L
21No.	Hc	Hedera colchica 'Dentata Variegata'			2L
117No.		Hedera helix			2L
12No.	Hw	Hedera helix 'White Wonder'			2L

Bulbs				
NUMBER	SPECIES		SPECIFICATION	DENSITY
86No.	Allium christophii		Planted in 450mm depth high quality topsoil	2-3L

KEY

-
- EXISTING TREE TO BE RETAINED
-
- PROPOSED TREE TO EPL-101
-
- Ac Acer campestre 'Streetwise'
-
- Alternatives to Acer campestre 'Streetwise' to Wilmslow Road:
Acer rubrum 'October Glory',
Tilia cordata 'Greenspire',
Liquidambar styraciflua 'Lane Roberts'.
-
- PROPOSED MULTI-STEM TREE TO EPL-161
-
- Am Amelanchier lamarkii
-
- Pr Prunus serrula
-
- FEATURE SHRUB
-
- FEATURE GRASSES / PERRENALS
-
- CLIMBERS
-
- Cw Clematis 'Wedding day'
-
- Hc Hedera colchica 'Dentata Variegata'
-
- Hw Hedera helix 'White Wonder'
-
- BULBS
-
- PROPOSED PLANTING

BUILDING DESIGN PARTNERSHIP SHALL HAVE NO RESPONSIBILITY FOR ANY USE MADE OF THIS DOCUMENT OTHER THAN FOR THAT WHICH IT WAS PREPARED AND ISSUED.

ALL DIMENSIONS SHOULD BE CHECKED ON SITE.

DO NOT SCALE FROM THIS DRAWING

ANY DRAWING ERRORS OR DIVERGENCIES SHOULD BE BROUGHT TO THE ATTENTION OF BUILDING DESIGN PARTNERSHIP AT THE ADDRESS SHOWN BELOW.

NOTES

TO BE READ IN CONJUNCTION WITH THE FOLLOWING:

NBS SPEC P2008381-PRP-BDP-XXX-XX-SP-L-9001

PRP-BDP-Z01-XX-PL-L-9502 - LANDSCAPE MASTERPLAN

PRP-BDP-Z01-XX-PL-L-9503 - LANDSCAPE DESIGN INTENT - BIKE STORAGE

PRP-BDP-Z01-XX-PL-L-9504 - TREE REMOVAL AND RETENTION PLAN

PRP-BDP-Z01-XX-PL-L-9506 - LANDSCAPE PLANTING STRATEGY

PRP-BDP-Z01-XX-PL-L-9507 - LANDSCAPE SCREEN CONCEPT SHEET

PRP-BDP-Z01-XX-PL-L-9508 - LANDSCAPE AXONOMETRIC

PRP-BDP-Z01-XX-PL-L-9511 - 4 - LANDSCAPE LEVELS PLANS

PRP-BDP-Z01-XX-PL-L-9521 - LANDSCAPE GA 1 OF 3

PRP-BDP-Z01-XX-PL-L-9522 - LANDSCAPE GA 2 OF 3

PRP-BDP-Z01-XX-PL-L-9523 - LANDSCAPE GA 3 OF 3

PRP-BDP-Z01-XX-PL-L-9524 - LANDSCAPE GA - CYCLE STORE

PRP-BDP-Z01-XX-PL-L-9541 - 2 - TYPICAL LANDSCAPE DETAILS 1 OF 2

PRP-BDP-Z01-XX-PL-L-9531 - PLANTING PLAN 1 OF 3

PRP-BDP-Z01-XX-PL-L-9532 - PLANTING PLAN 2 OF 3

P02 STAGE 4 ISSUE. PLANTING REVISED TO REFLECT G.A. CHANGES.

P01 FOR REVIEW BY CLIENT

REV DESCRIPTION

MP JRM 29.11.21

JB MJ 23.07.21

DRAWN CHK'D DATE

CLIENT



BDP

11 Ducie Street
PO Box 85, Piccadilly Basin
Manchester, M60 3JA
United Kingdom
T +44 (0)161 828 2200
F +44 (0)161 828 2235
www.bdp.com

PROJECT TITLE

Paterson Redevelopment Project

P2008381

DRAWING TITLE

LANDSCAPE PLANTING PLAN SHEET 3 OF 3

DRAWING NO.

PRP-BDP-Z01-XX-PL-L-9533

SCALE

@ A1

1:100

DATE

JULY '21

REVISION

P02