


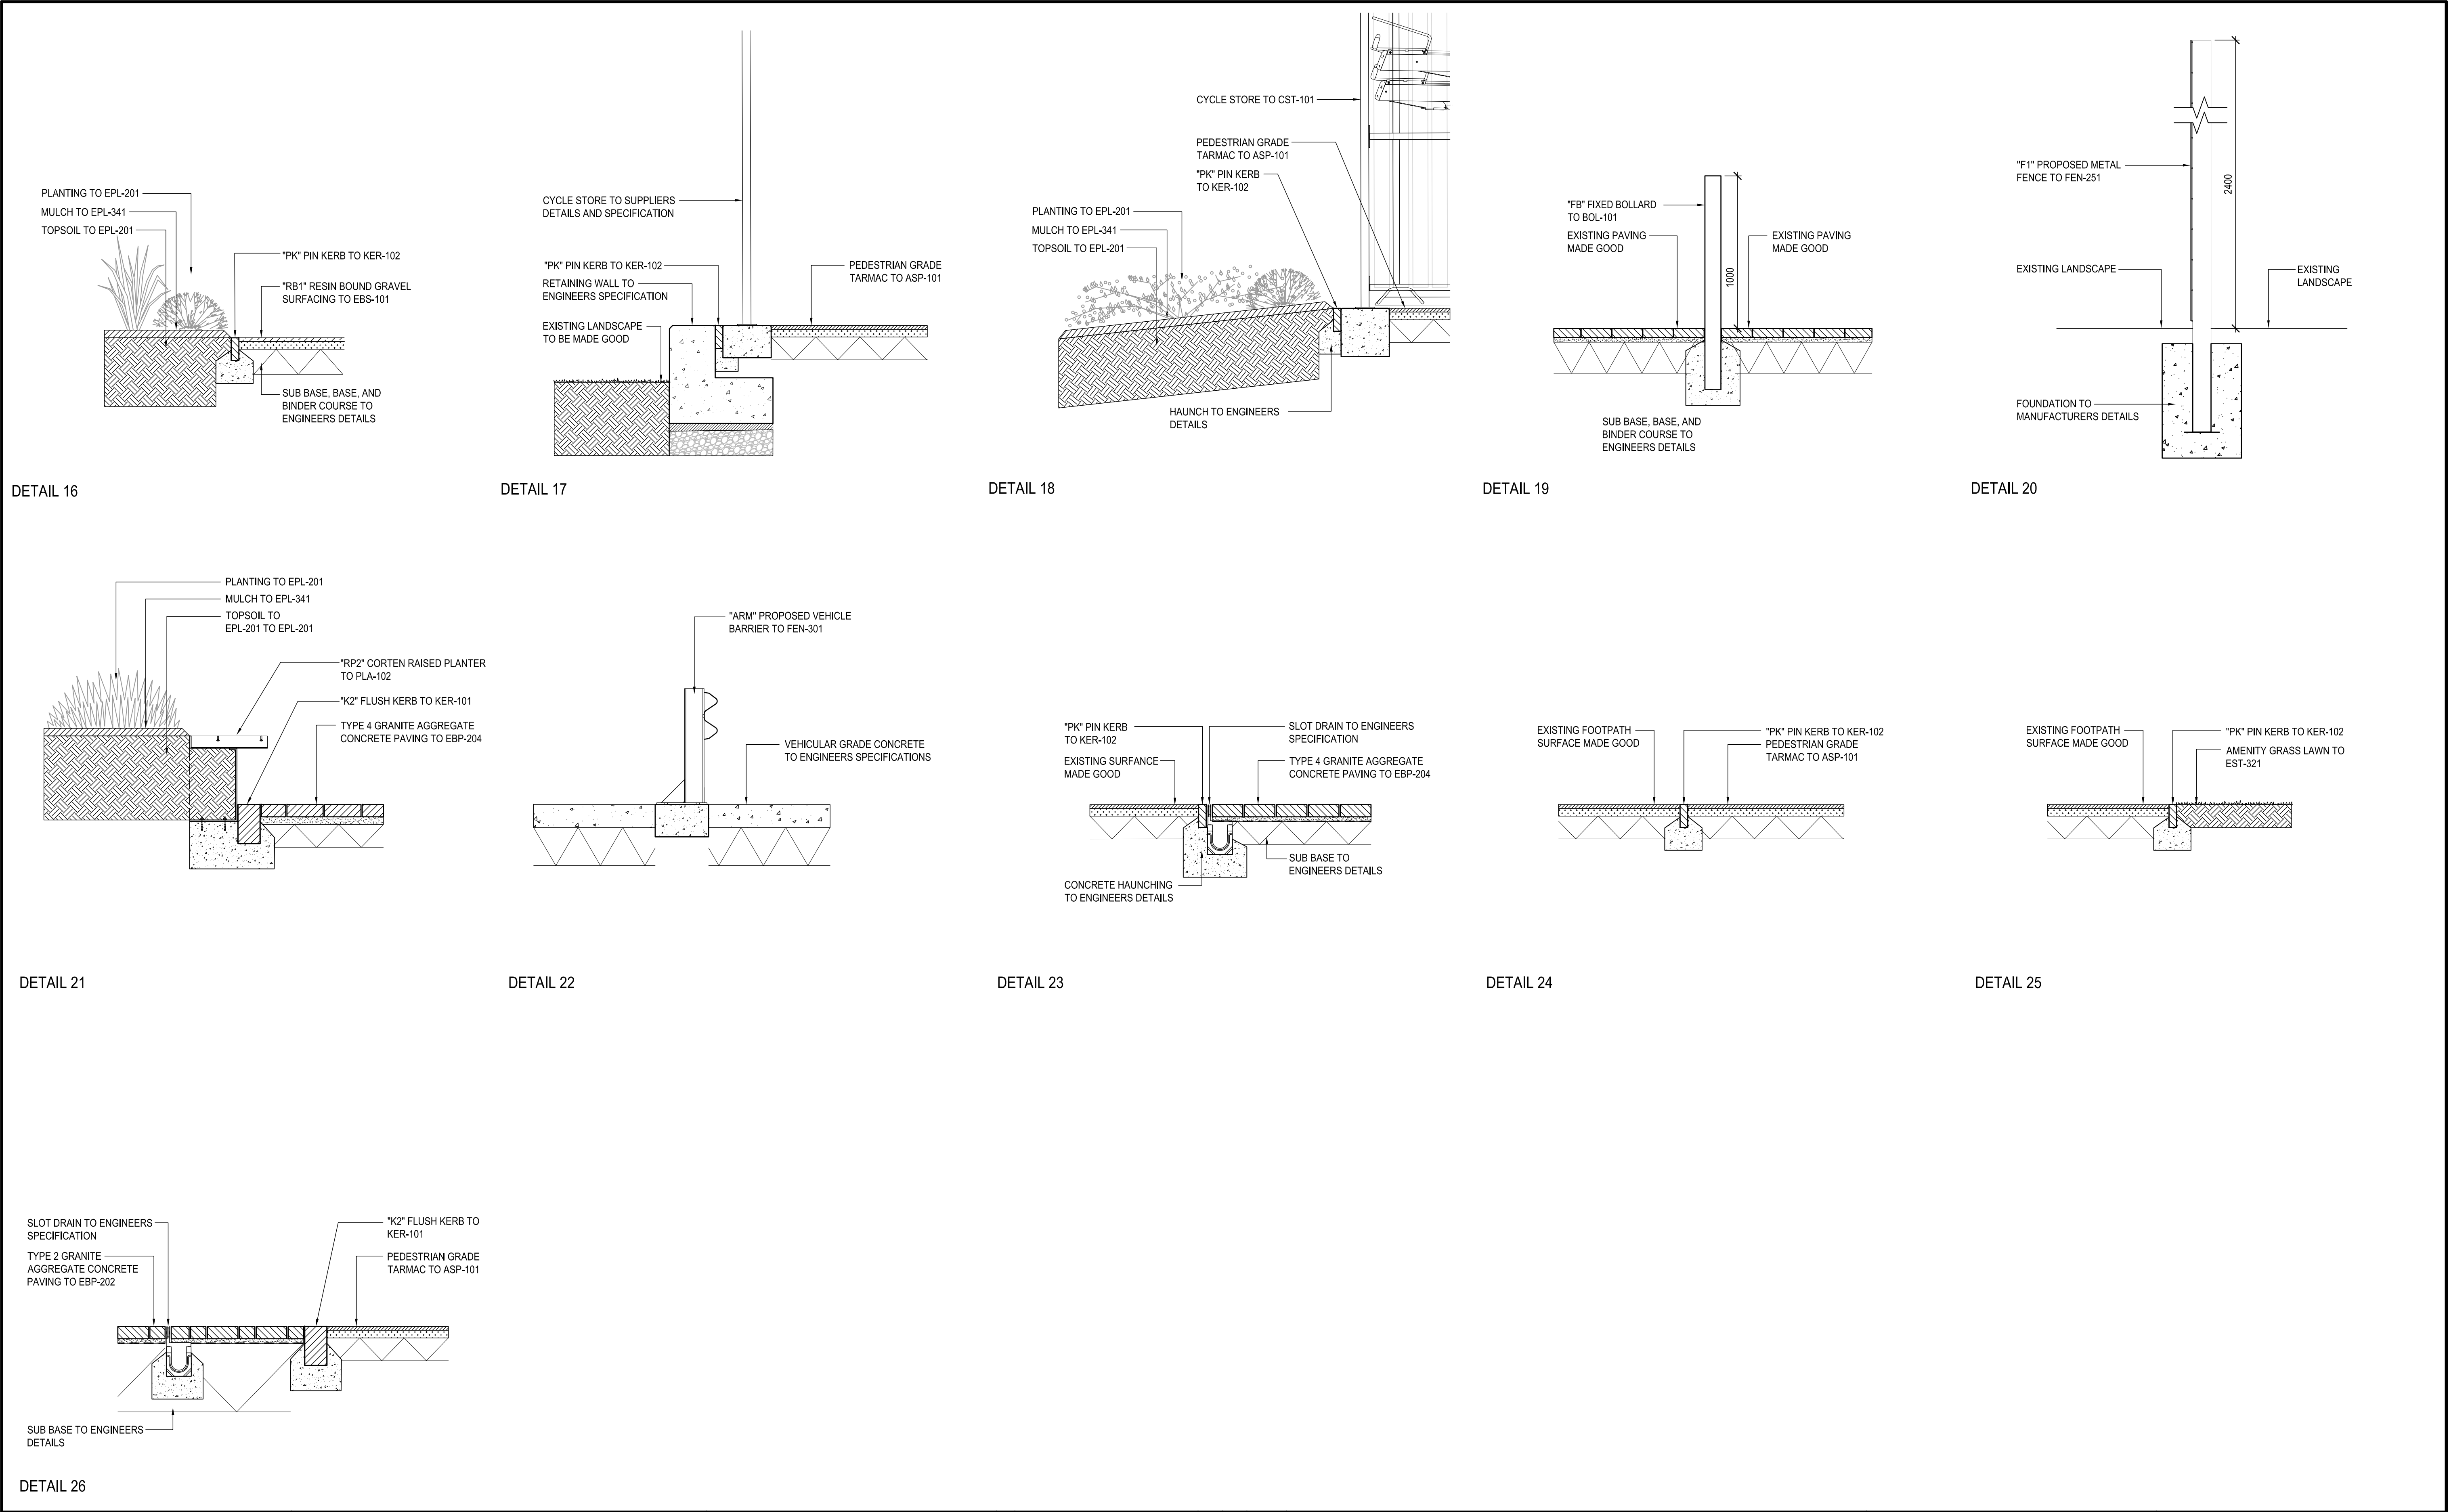

DETAIL 26

BUILDING DESIGN PARTNERSHIP SHALL HAVE NO RESPONSIBILITY FOR ANY USE MADE OF THIS DOCUMENT OTHER THAN FOR THAT WHICH IT WAS PREPARED AND ISSUED. ALL DIMENSIONS SHOULD BE CHECKED ON SITE. DO NOT SCALE FROM THIS DRAWING ANY DRAWING ERRORS OR DIVERGENCIES SHOULD BE BROUGHT TO THE ATTENTION OF BUILDING DESIGN PARTNERSHIP AT THE ADDRESS SHOWN BELOW.		NOTES TO BE READ IN CONJUNCTION WITH THE FOLLOWING: NBS SPEC P2008381-PRP-BDP-XXX-XX-SP-L-9001-2020-02-06 PRP-BDP-Z01-XX-PL-L-9502 - LANDSCAPE MASTERPLAN PRP-BDP-Z01-XX-PL-L-9503 - LANDSCAPE DESIGN INTENT - BIKE STORAGE PRP-BDP-Z01-XX-PL-L-9504 - TREE REMOVAL AND RETENTION PLAN PRP-BDP-Z01-XX-PL-L-9506 - LANDSCAPE PLANTING STRATEGY PRP-BDP-Z01-XX-PL-L-9507 - LANDSCAPE SCREEN CONCEPT SHEET PRP-BDP-Z01-XX-PL-L-9508 - LANDSCAPE AXONOMETRIC PRP-BDP-Z01-XX-PL-L-9511 - LANDSCAPE LEVELS PLAN 1 OF 4 PRP-BDP-Z01-XX-PL-L-9512 - LANDSCAPE LEVELS PLAN 2 OF 4 PRP-BDP-Z01-XX-PL-L-9513 - LANDSCAPE LEVELS PLAN 3 OF 4 PRP-BDP-Z01-XX-PL-L-9514 - LANDSCAPE LEVELS PLANS 4 OF 4		PRP-BDP-Z01-XX-PL-L-9522 - LANDSCAPE GA 2 OF 3 PRP-BDP-Z01-XX-PL-L-9523 - LANDSCAPE GA 3 OF 3 PRP-BDP-Z01-XX-PL-L-9524 - LANDSCAPE GA - CYCLE STORE PRP-BDP-Z01-XX-PL-L-9541 - TYPICAL LANDSCAPE DETAILS 1 OF 2 PRP-BDP-Z01-XX-PL-L-9542 - TYPICAL LANDSCAPE DETAILS 2 OF 2		CLIENT Founded by: MANCHESTER CANCER RESEARCH CENTRE MANCHESTER 1824 The University of Manchester CANCER RESEARCH UK NHS The Christie NHS Foundation Trust		BDP. 11 Dudgeon Street PO Box 85, Piccadilly Basin Manchester, M60 3JA United Kingdom T +44 (0)161 828 2200 F +44 (0)161 828 2235 www.bdp.com		PROJECT TITLE Paterson Redevelopment Project <table><tr><td colspan="2">P2008381</td></tr><tr><td>DRAWING TITLE</td><td>TYPICAL LANDSCAPE DETAILS SHEET 2 OF 2</td></tr><tr><td>DRAWING NO.</td><td>PRP-BDP-Z01-XX-PL-L-9542</td></tr><tr><td>SCALE</td><td>@ A1 1:20</td></tr><tr><td>DATE</td><td>MAR' 2020</td></tr><tr><td>REVISION</td><td>P02</td></tr></table>		P2008381		DRAWING TITLE	TYPICAL LANDSCAPE DETAILS SHEET 2 OF 2	DRAWING NO.	PRP-BDP-Z01-XX-PL-L-9542	SCALE	@ A1 1:20	DATE	MAR' 2020	REVISION	P02
P2008381																							
DRAWING TITLE	TYPICAL LANDSCAPE DETAILS SHEET 2 OF 2																						
DRAWING NO.	PRP-BDP-Z01-XX-PL-L-9542																						
SCALE	@ A1 1:20																						
DATE	MAR' 2020																						
REVISION	P02																						
		P02 STAGE 4 ISSUE. DETAILS REVISED AND UPDATED WITH SPEC REFS. DETAILS 21-25 ADDED		JRM 26.11.21																			
		P01 STAGE 3 PACKAGE		AL JW 12.03.20																			
		REV DESCRIPTION		DRAWN CHKD DATE																			