

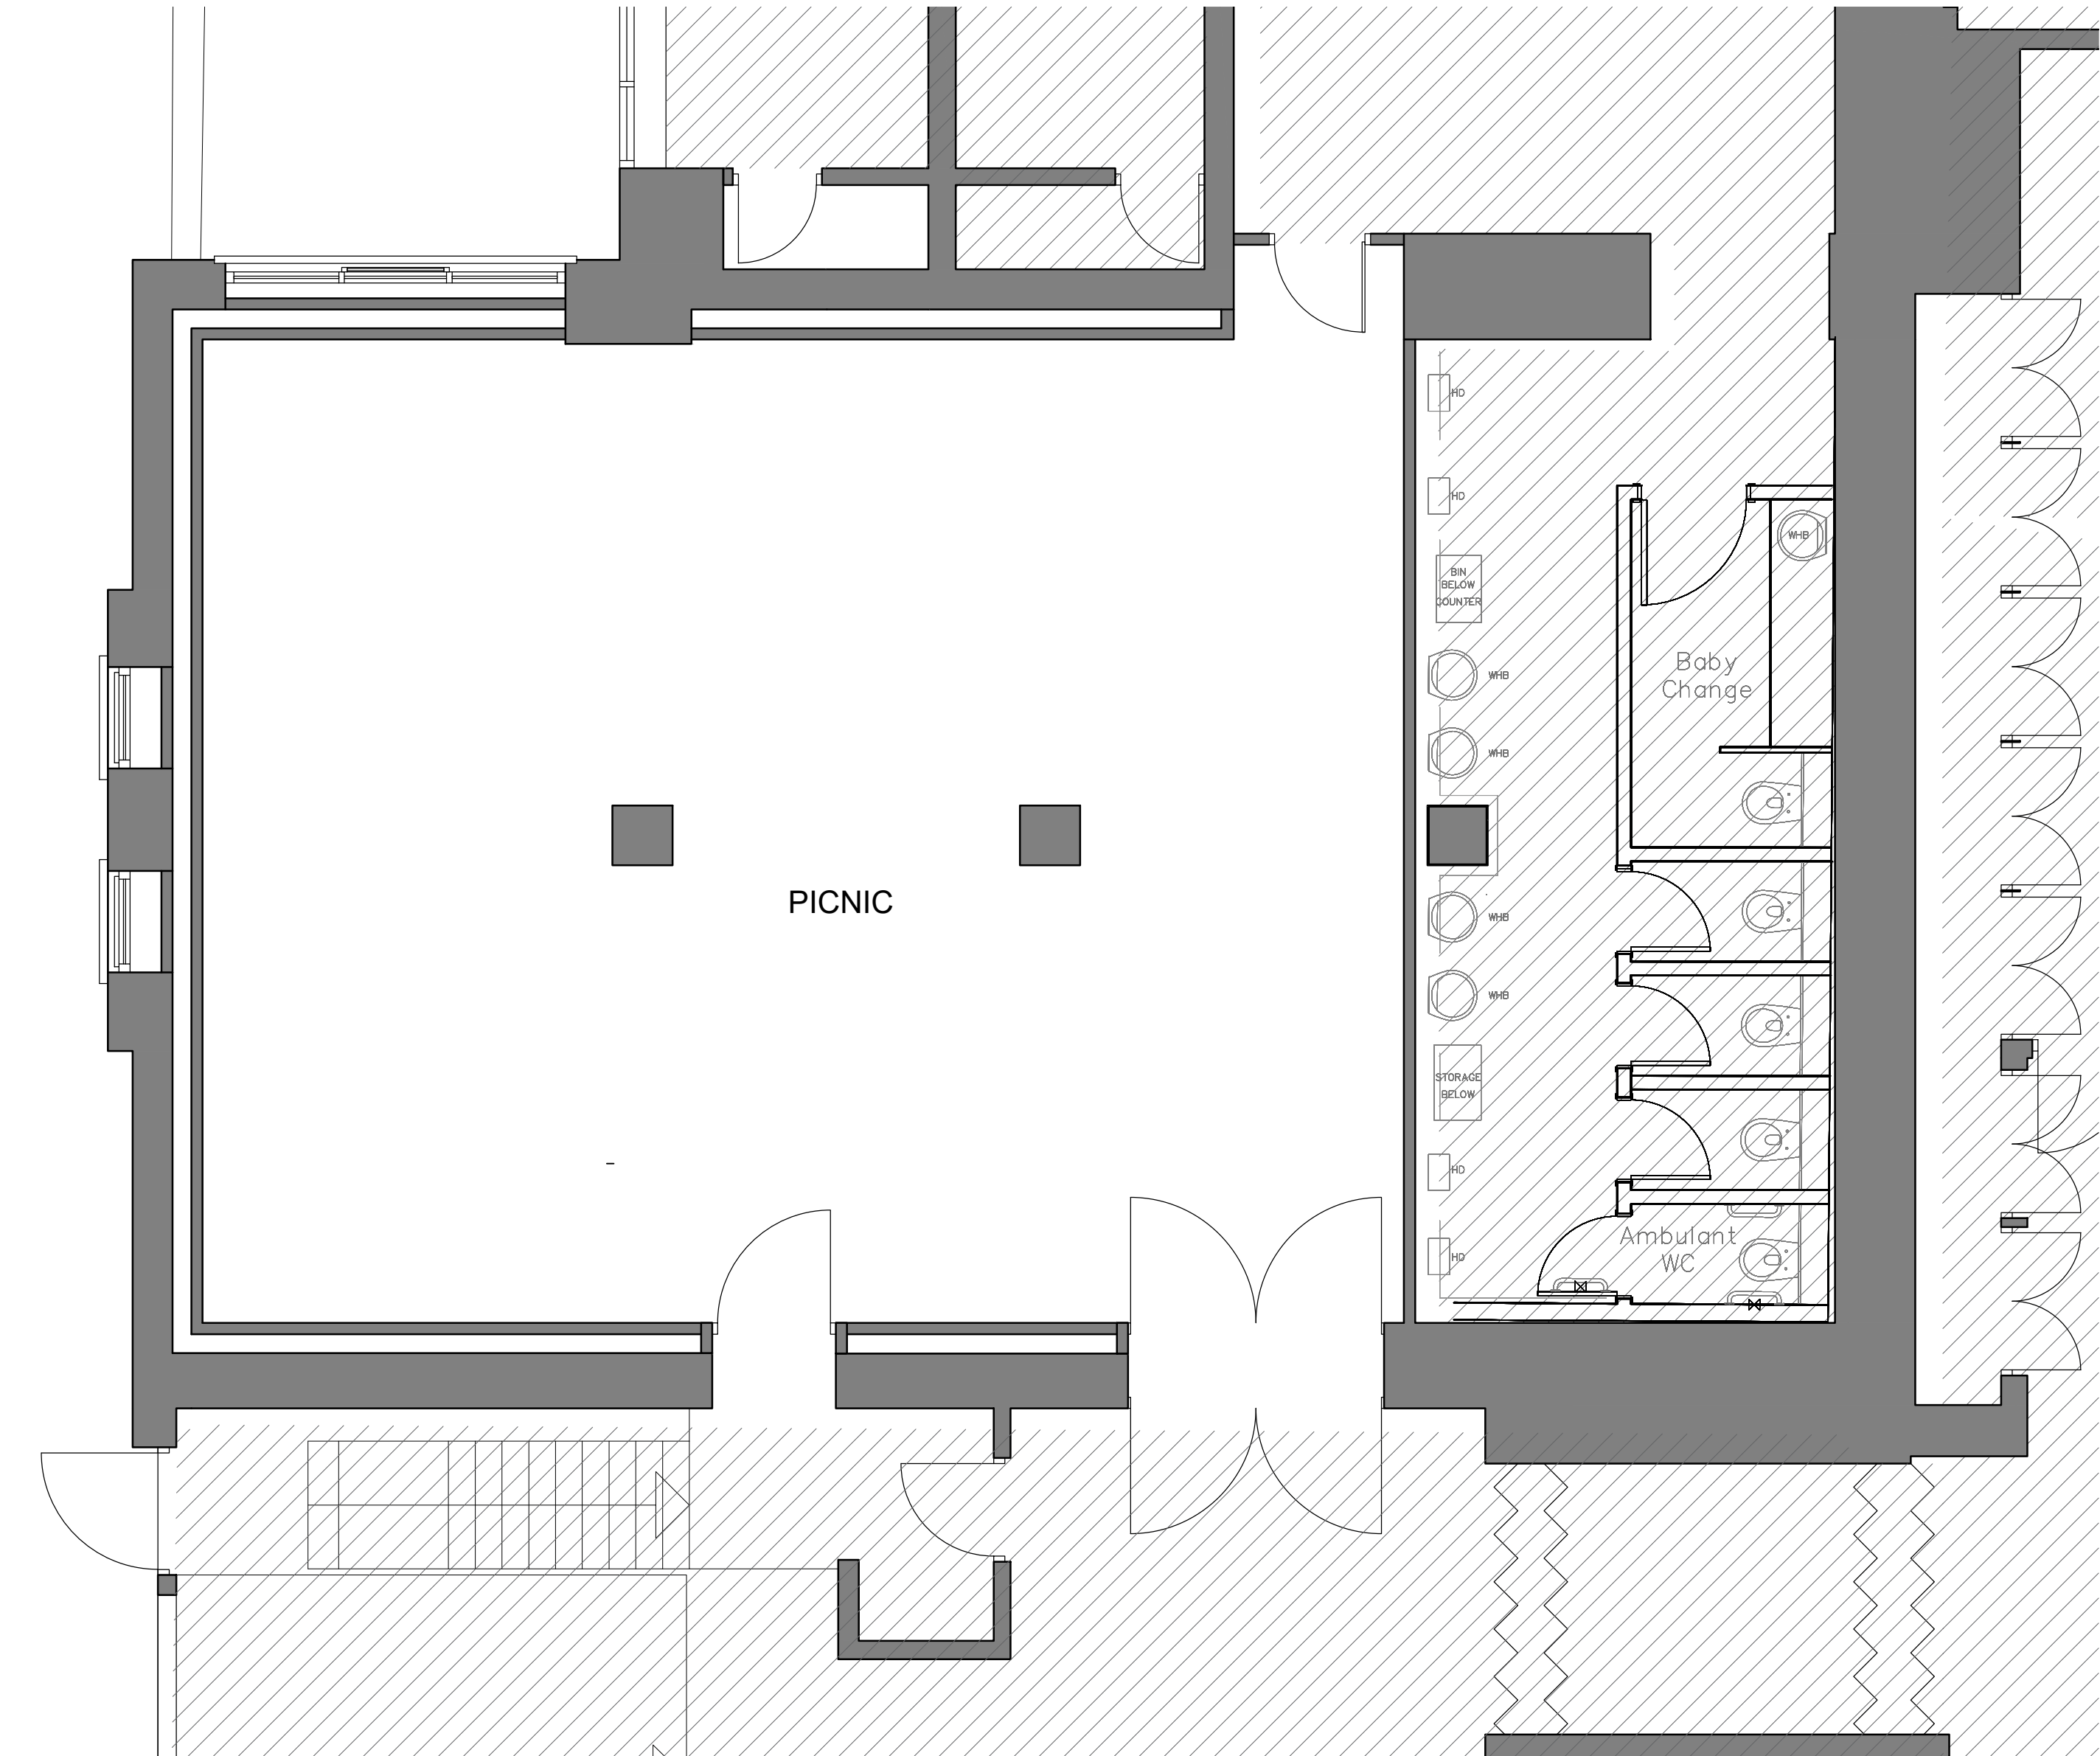


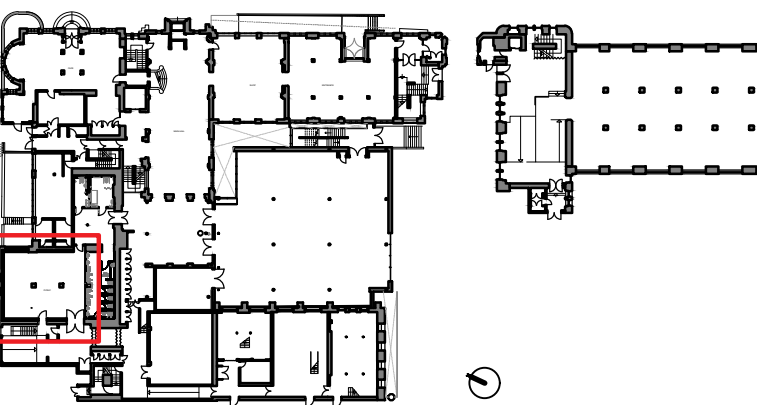

Ground Floor Existing Plan - Picnic
1:50

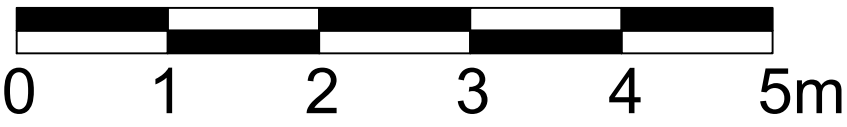

Key Plan Ground Floor

NOTE

Areas not included in project Scope.

no.	by	chk.	revision	date
client				



project Project Kick Start

by	chk.	date	scale	sheet size
ds	aw	31-08-2021	1:50	A1
title Ground Floor Existing Plan - Picnic				

status	job no. / dsg. no	revision
-	7011 L 1- 43	-