

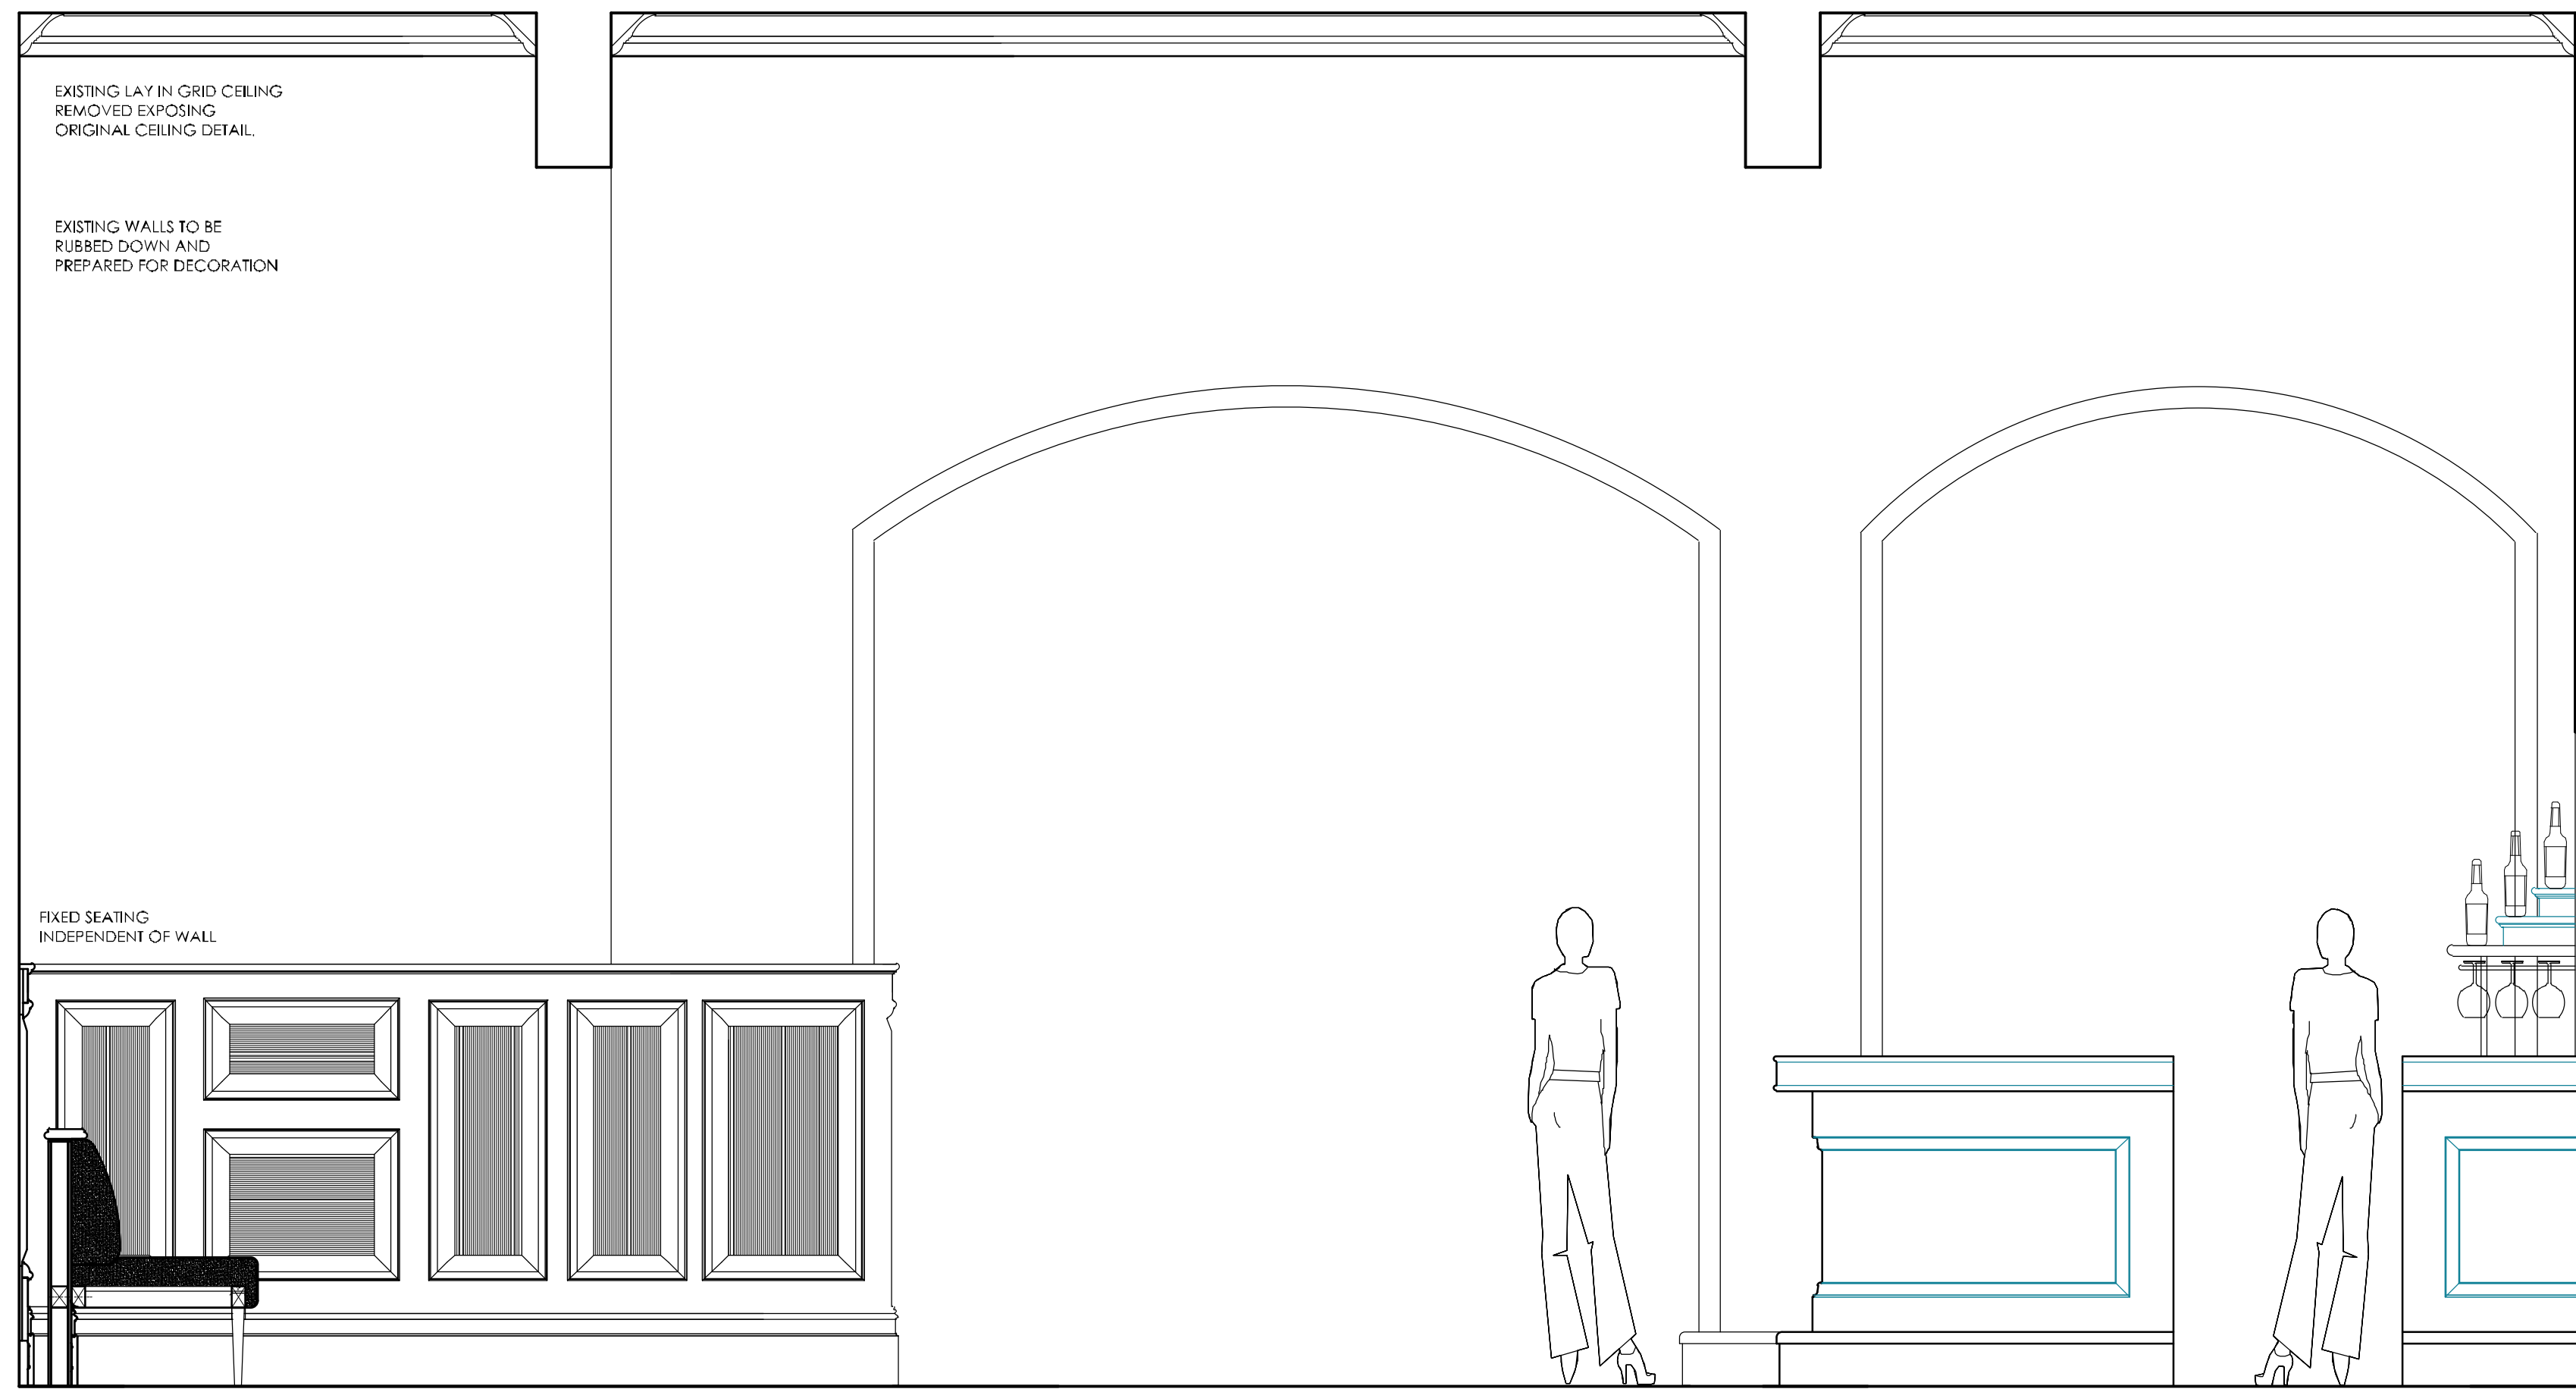


ELEVATION 5 (1:20)

SUSPENDED CEILING TILES TO BE
REMOVED
BACK TO THE ORIGINAL CEILING
FEATURES. ORIGINAL EXTERNAL WALL
TO BE OPENED UP TO NEW BEER
GARDEN.

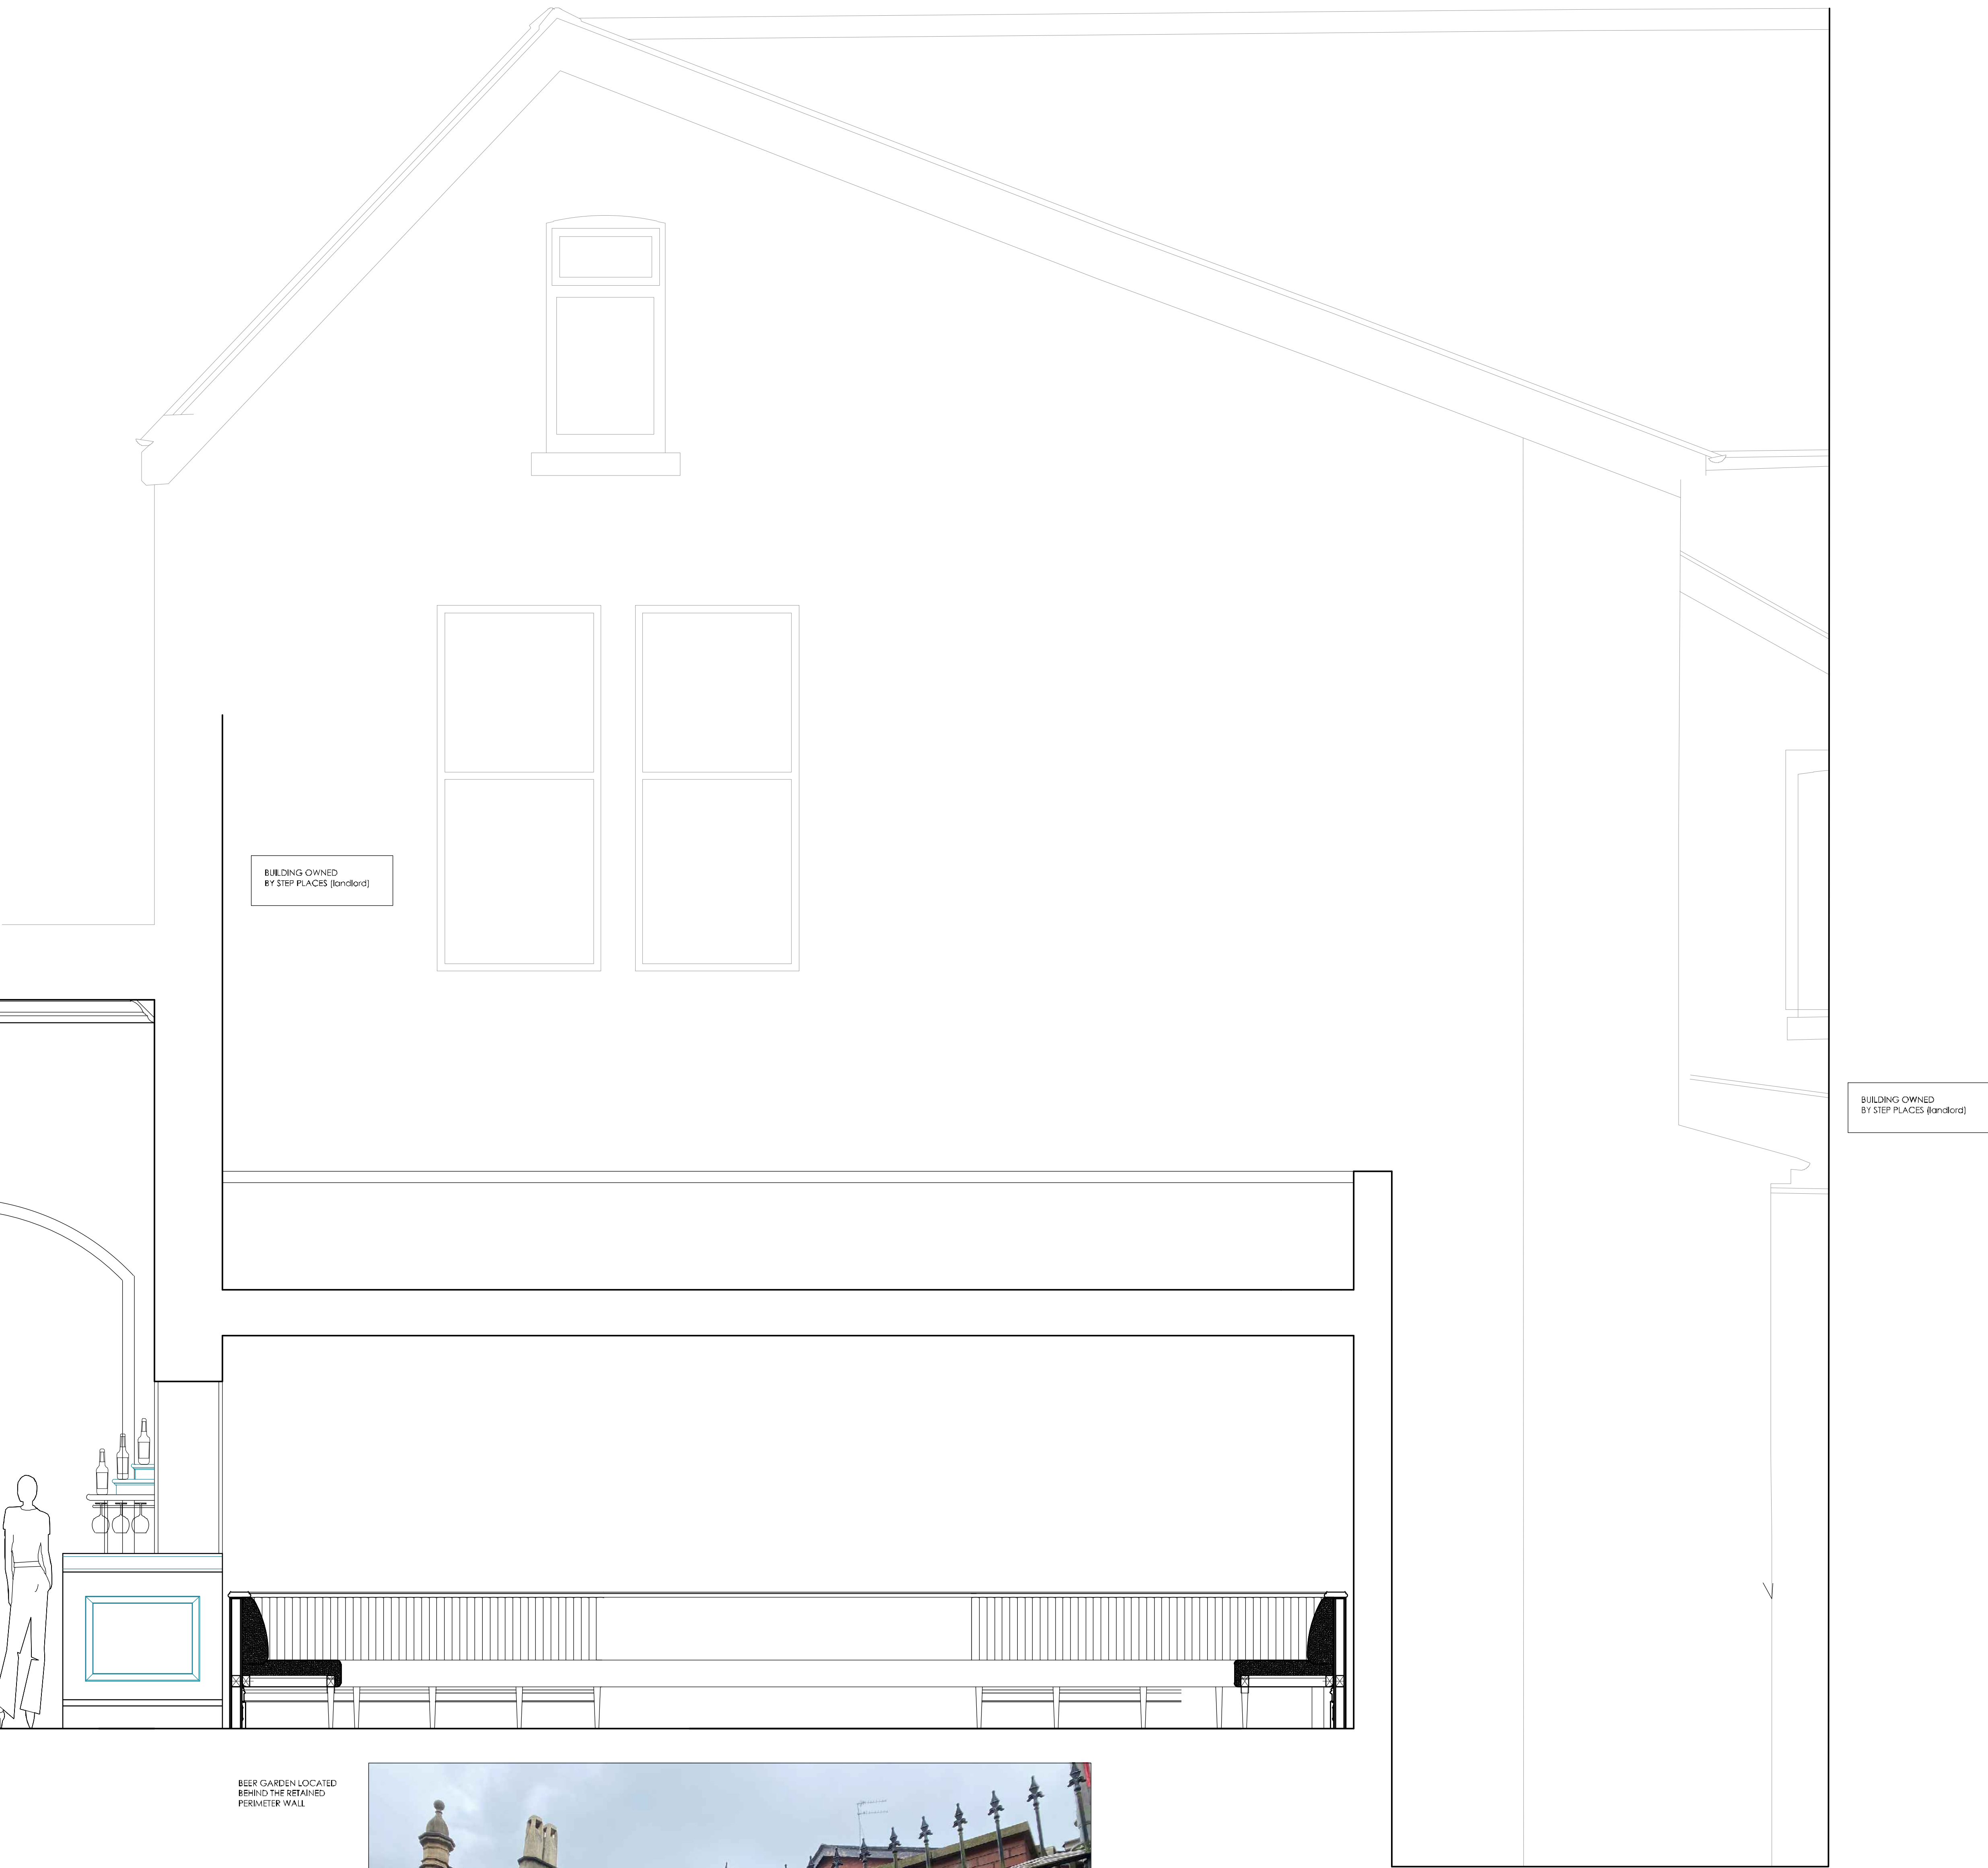

BEER GARDEN LOCATED
BEHIND THE RETAINED
PERIMETER WALL

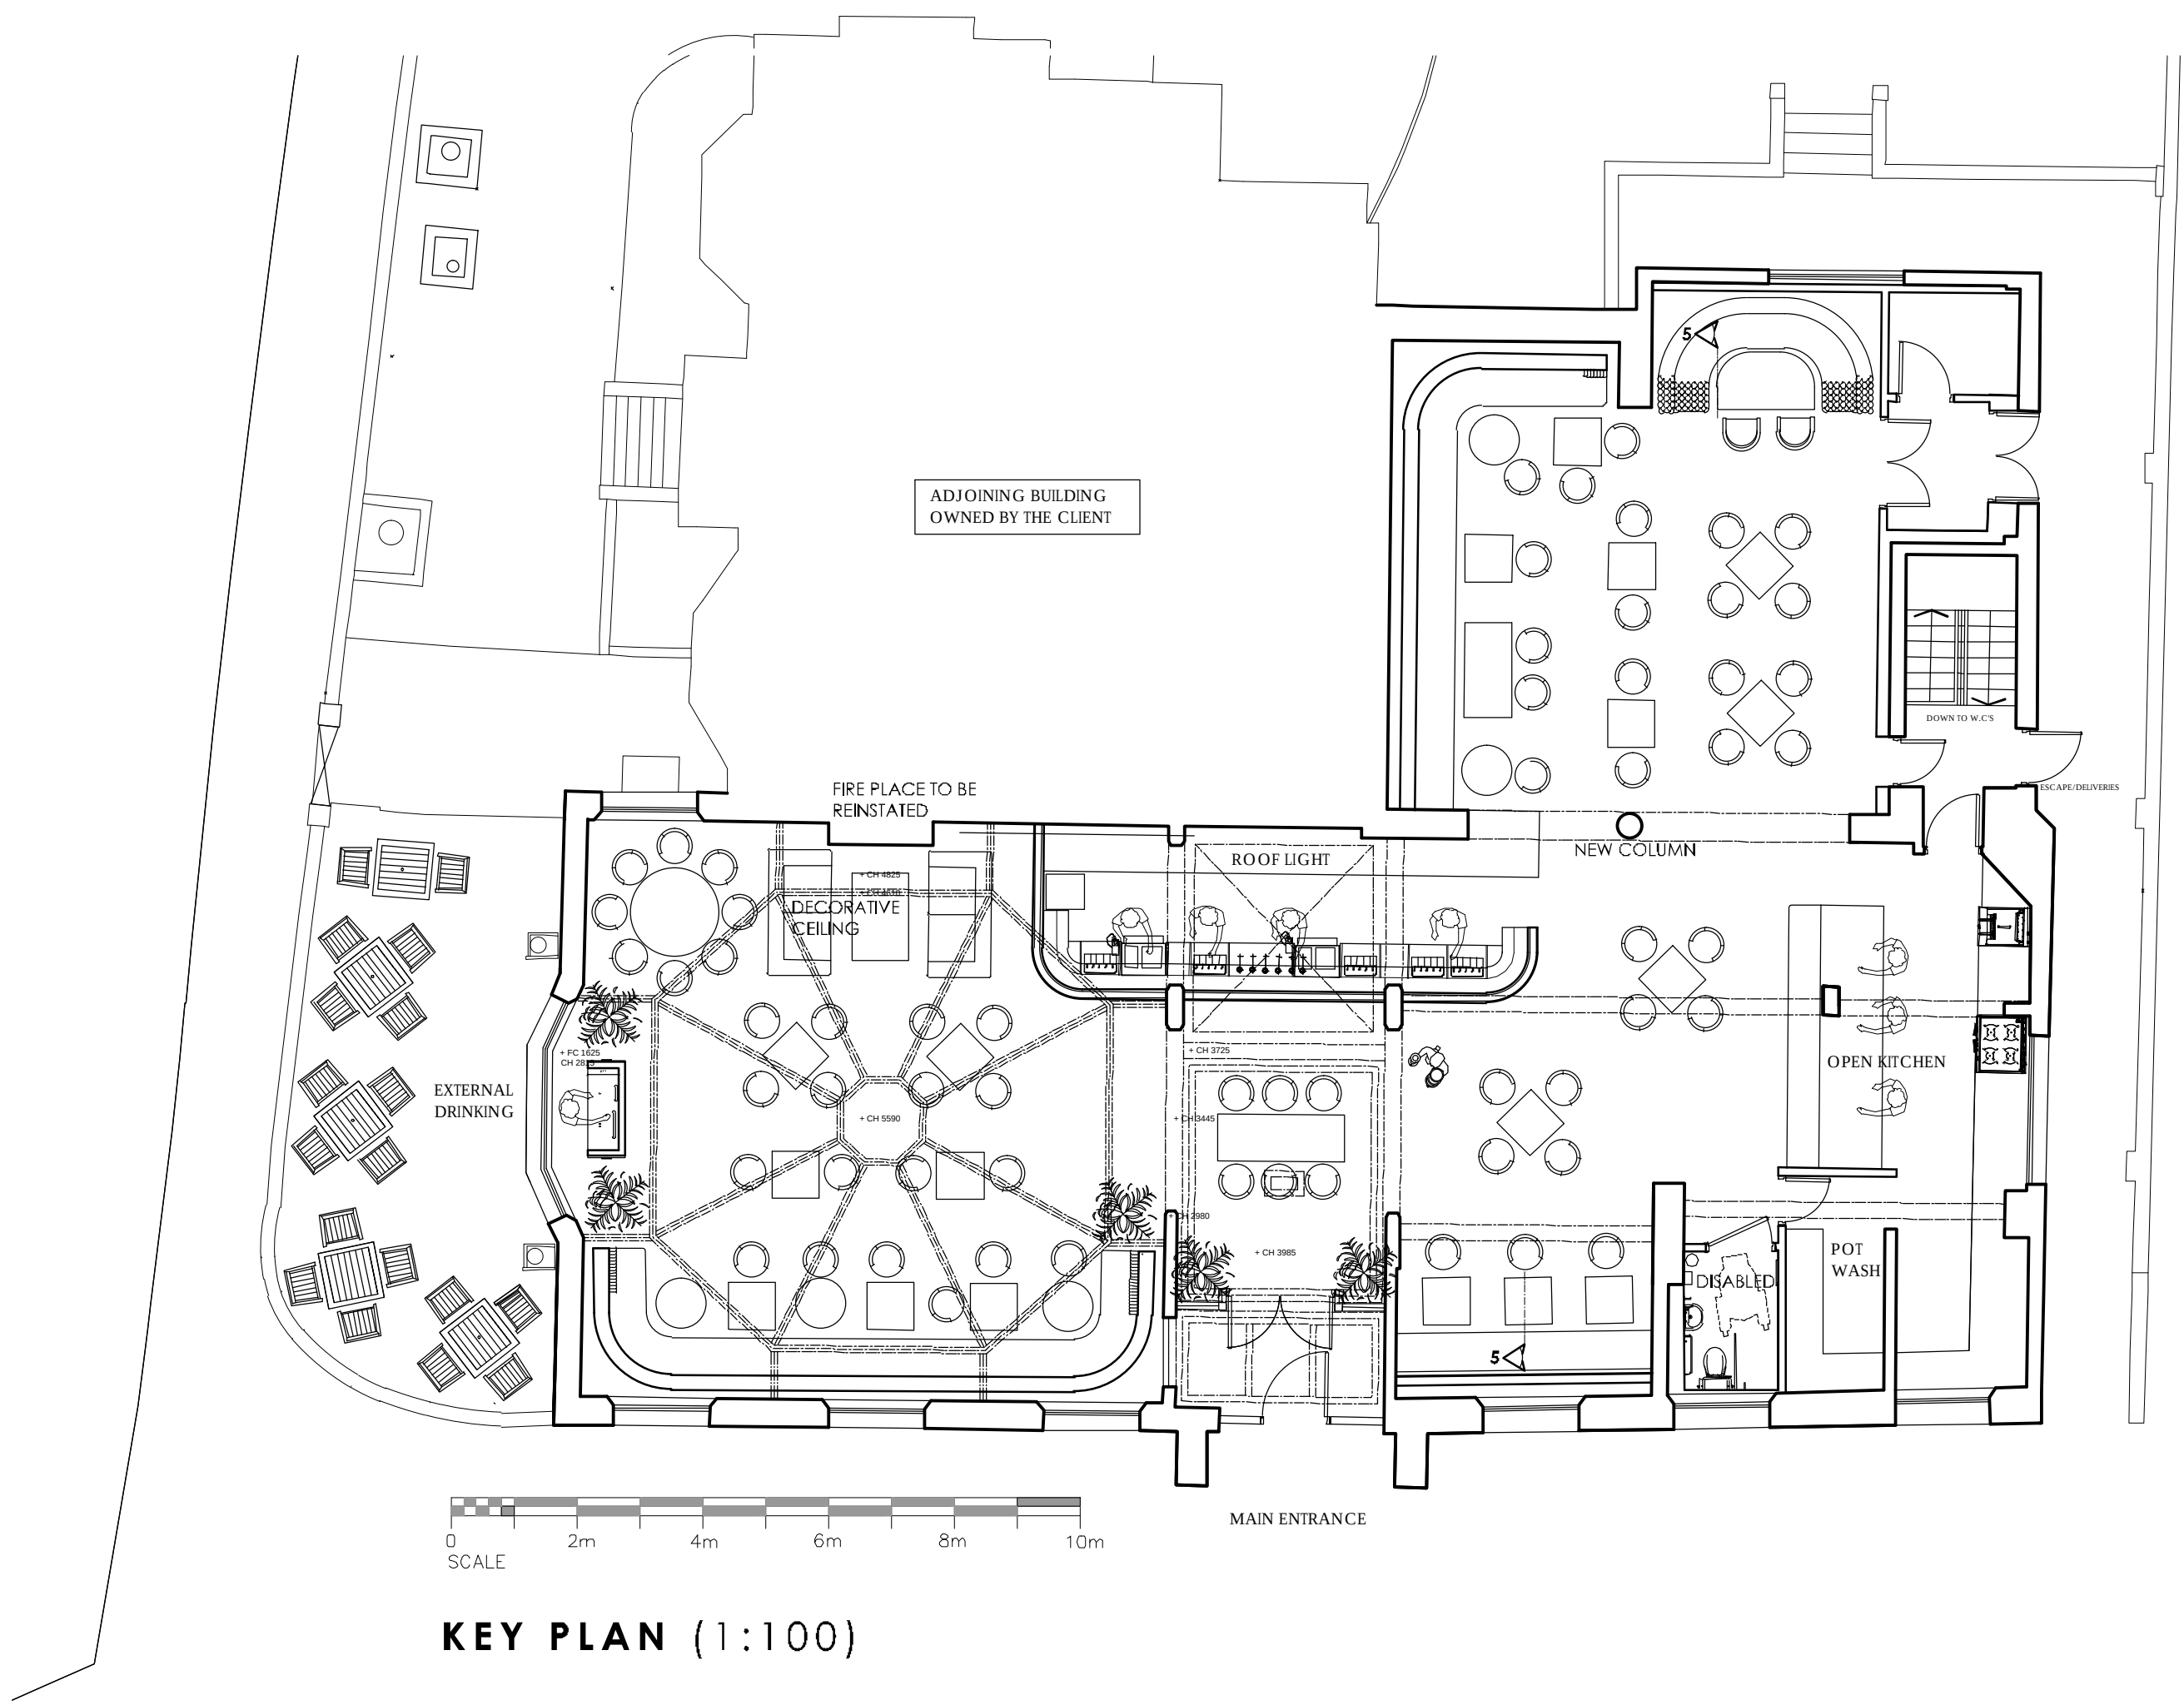

Rev	Description	By	Date

FORMER NATWEST BANK, WILMSLOW
ROAD, MANCHESTER FOR CRITERION LEISURE

INTERNAL ELEVATIONS (3 OF 3)

DRAWN	NM	DATE	05-03-21	DRAWING NO.	2101-11
SCALE	1:20/1:100 @ A0	REV.			