


Do not scale from this drawing.

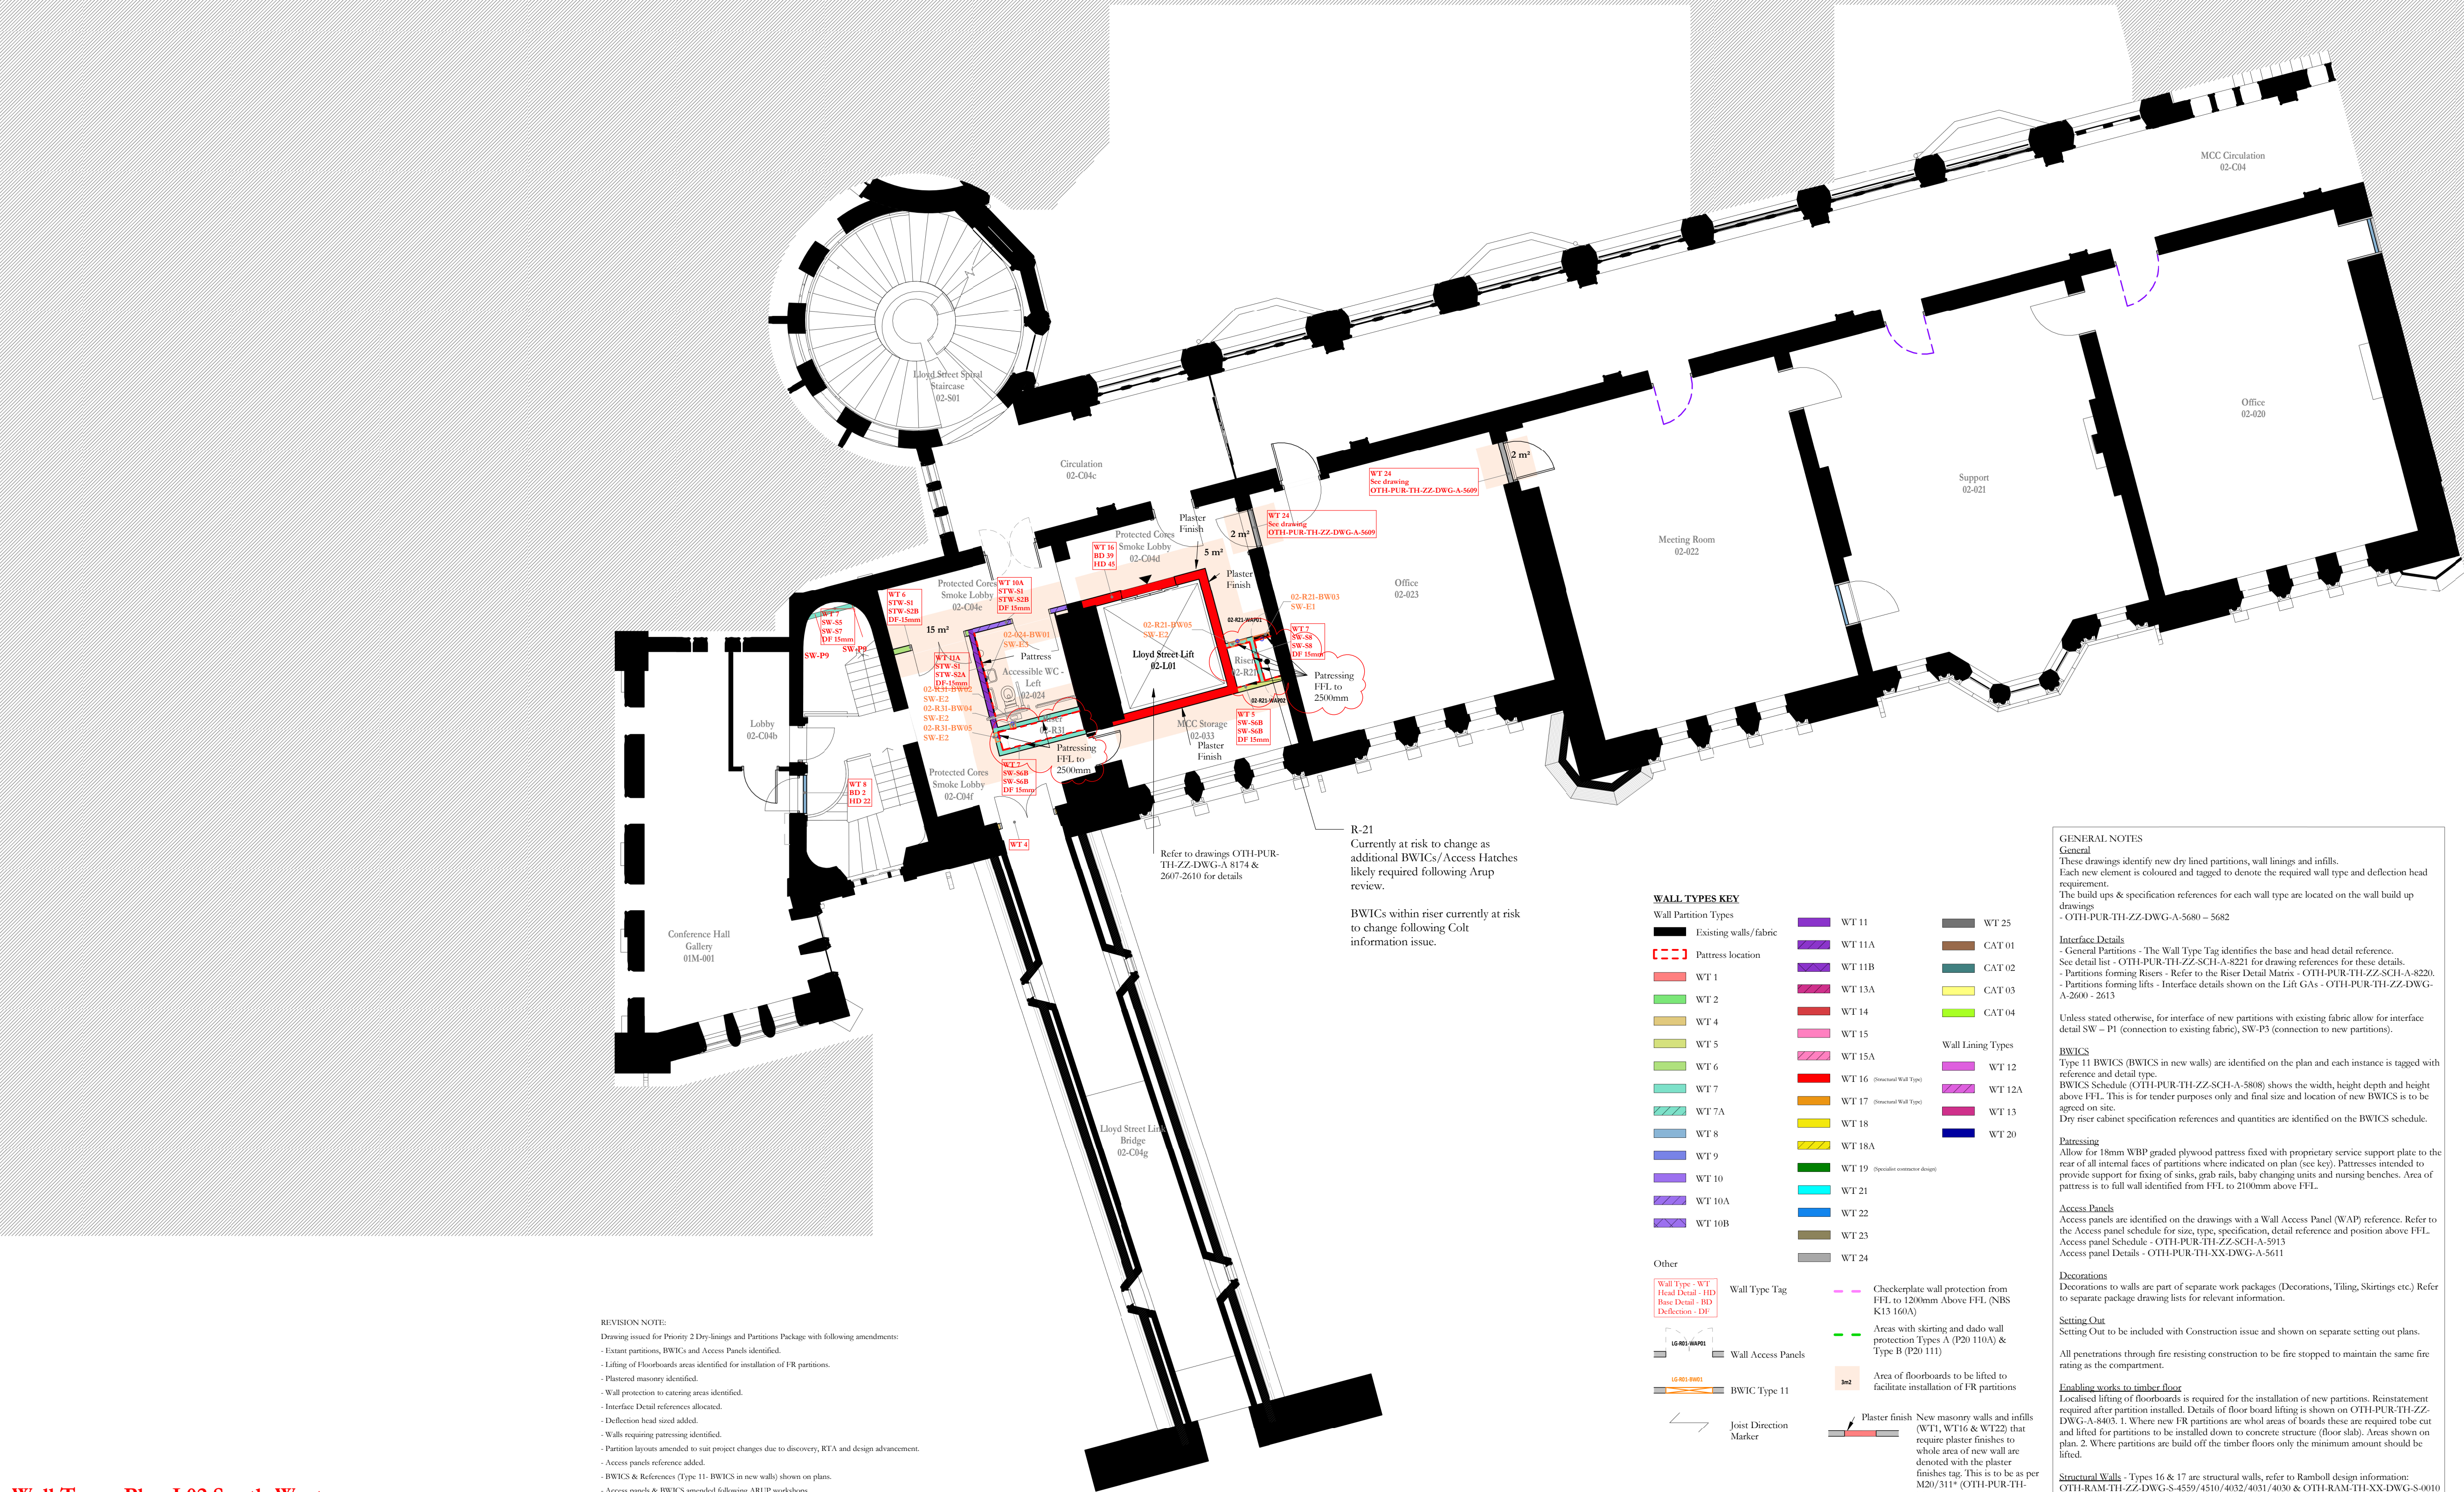


Wall Types Plan L02 South-West
1 : 100

Scale Bars to be used as guidance only - refer to sheet size below							
1:100	mm	1000	2000	3000	4000	5000	6000
1:200	mm	500	1000	1500	2000	2500	3000
1:500	m	10	20	30	40	50	60
1:1250	m	10	20	30	40	50	60

Notes:
Drawings are based on survey data and may not accurately represent what is physically present.
Do not scale from this drawing. All dimensions are to be verified on site before proceeding with the work.
All dimensions are in millimeters unless noted otherwise.
Purcell shall be notified in writing of any discrepancies.

Key Plan

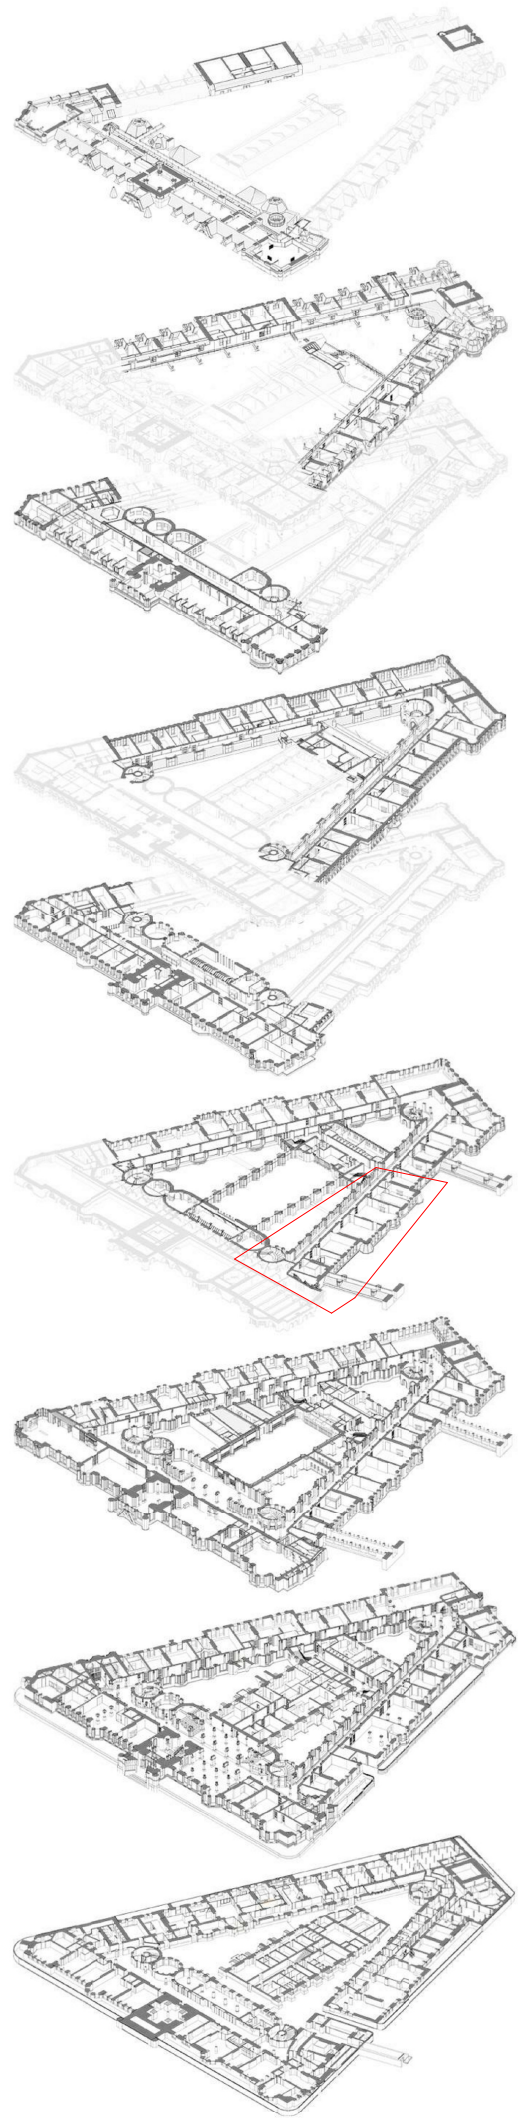

03	15/06/2021	NM	MP	Updated for Tender to show Patressing in Plant Rooms and Risers
02	17/05/2021	NM	VT	Issued for Priority 2 Partitions Package. Refer to Rev note.
01	26/02/2021	NM	VT	Issued for Priority 1 Partitions Package. Refer to Rev note

ISSUE	DATE	APPROVED	DRAWN	DESCRIPTION
-------	------	----------	-------	-------------



Project Office, Room 308, Town Hall, MANCHESTER M60 2L1
+44 (0) 7970 097 432
www.purcelluk.com

PROJECT STATUS	RIBA STAGE 4
CLIENT	Manchester City Council
PROJECT	OUR TOWN HALL
DRAWING TITLE	Detailed Wall Types Plans L02 01 South West
SIZE & SCALE	A1: 1 : 100
DRAWING STATUS	FOR TENDER
JOB NUMBER	236959
DRAWING NO.	OTH-PUR-TH-02-DWG-A-8514 03
© PURCELL 2019. PURCELL IS THE TRADING NAME OF PURCELL ARCHITECTURE LTD.	