


Signage
The Alan exterior lightbox

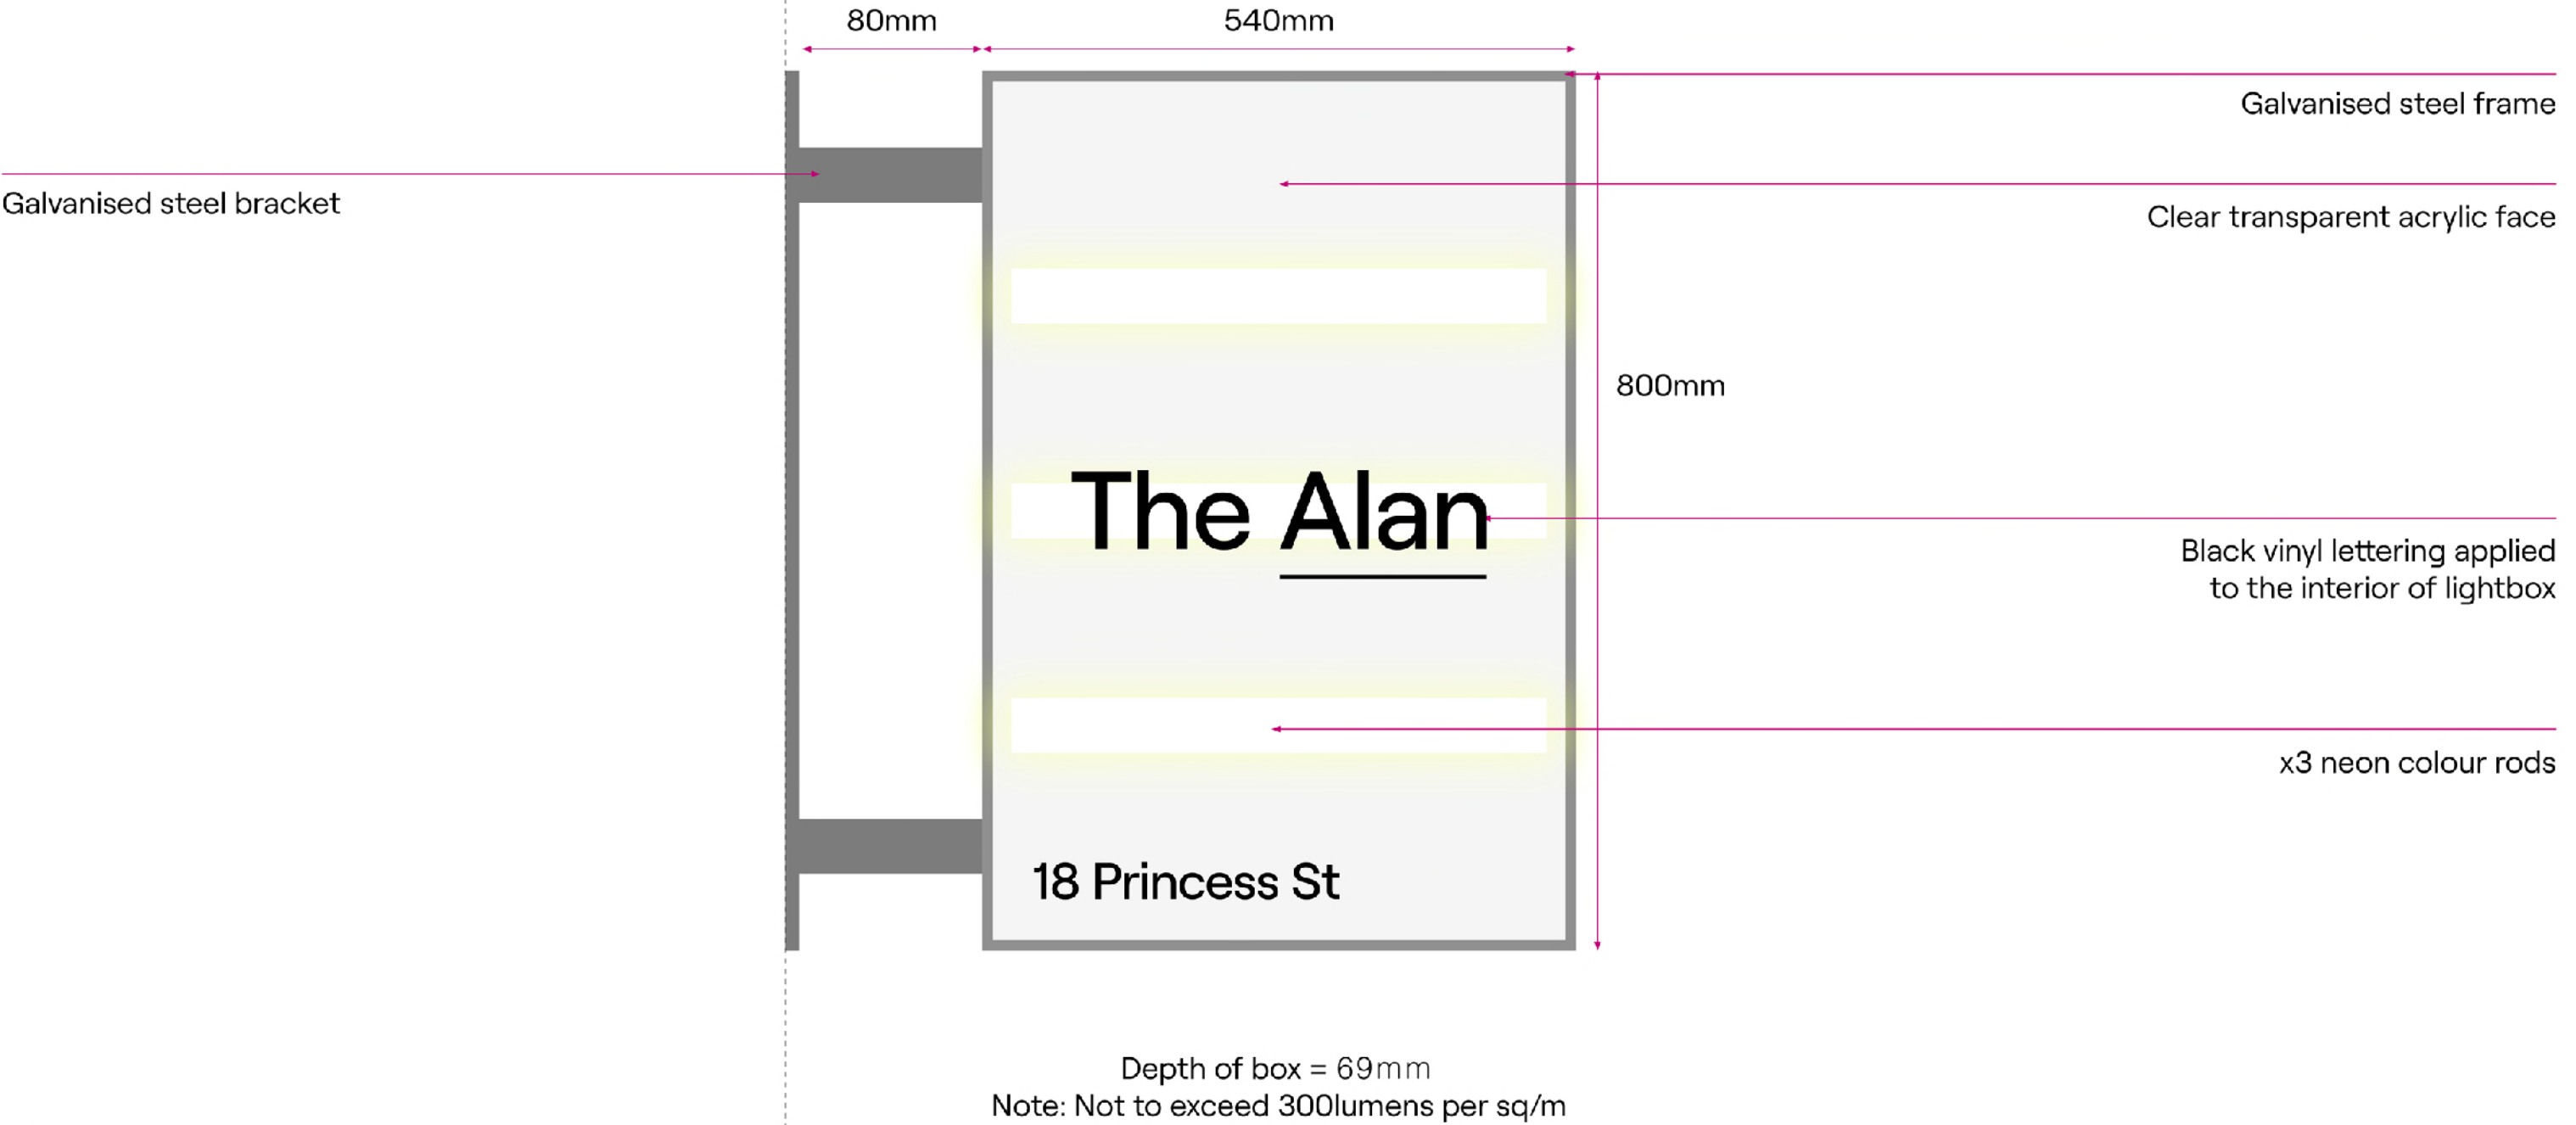

A