


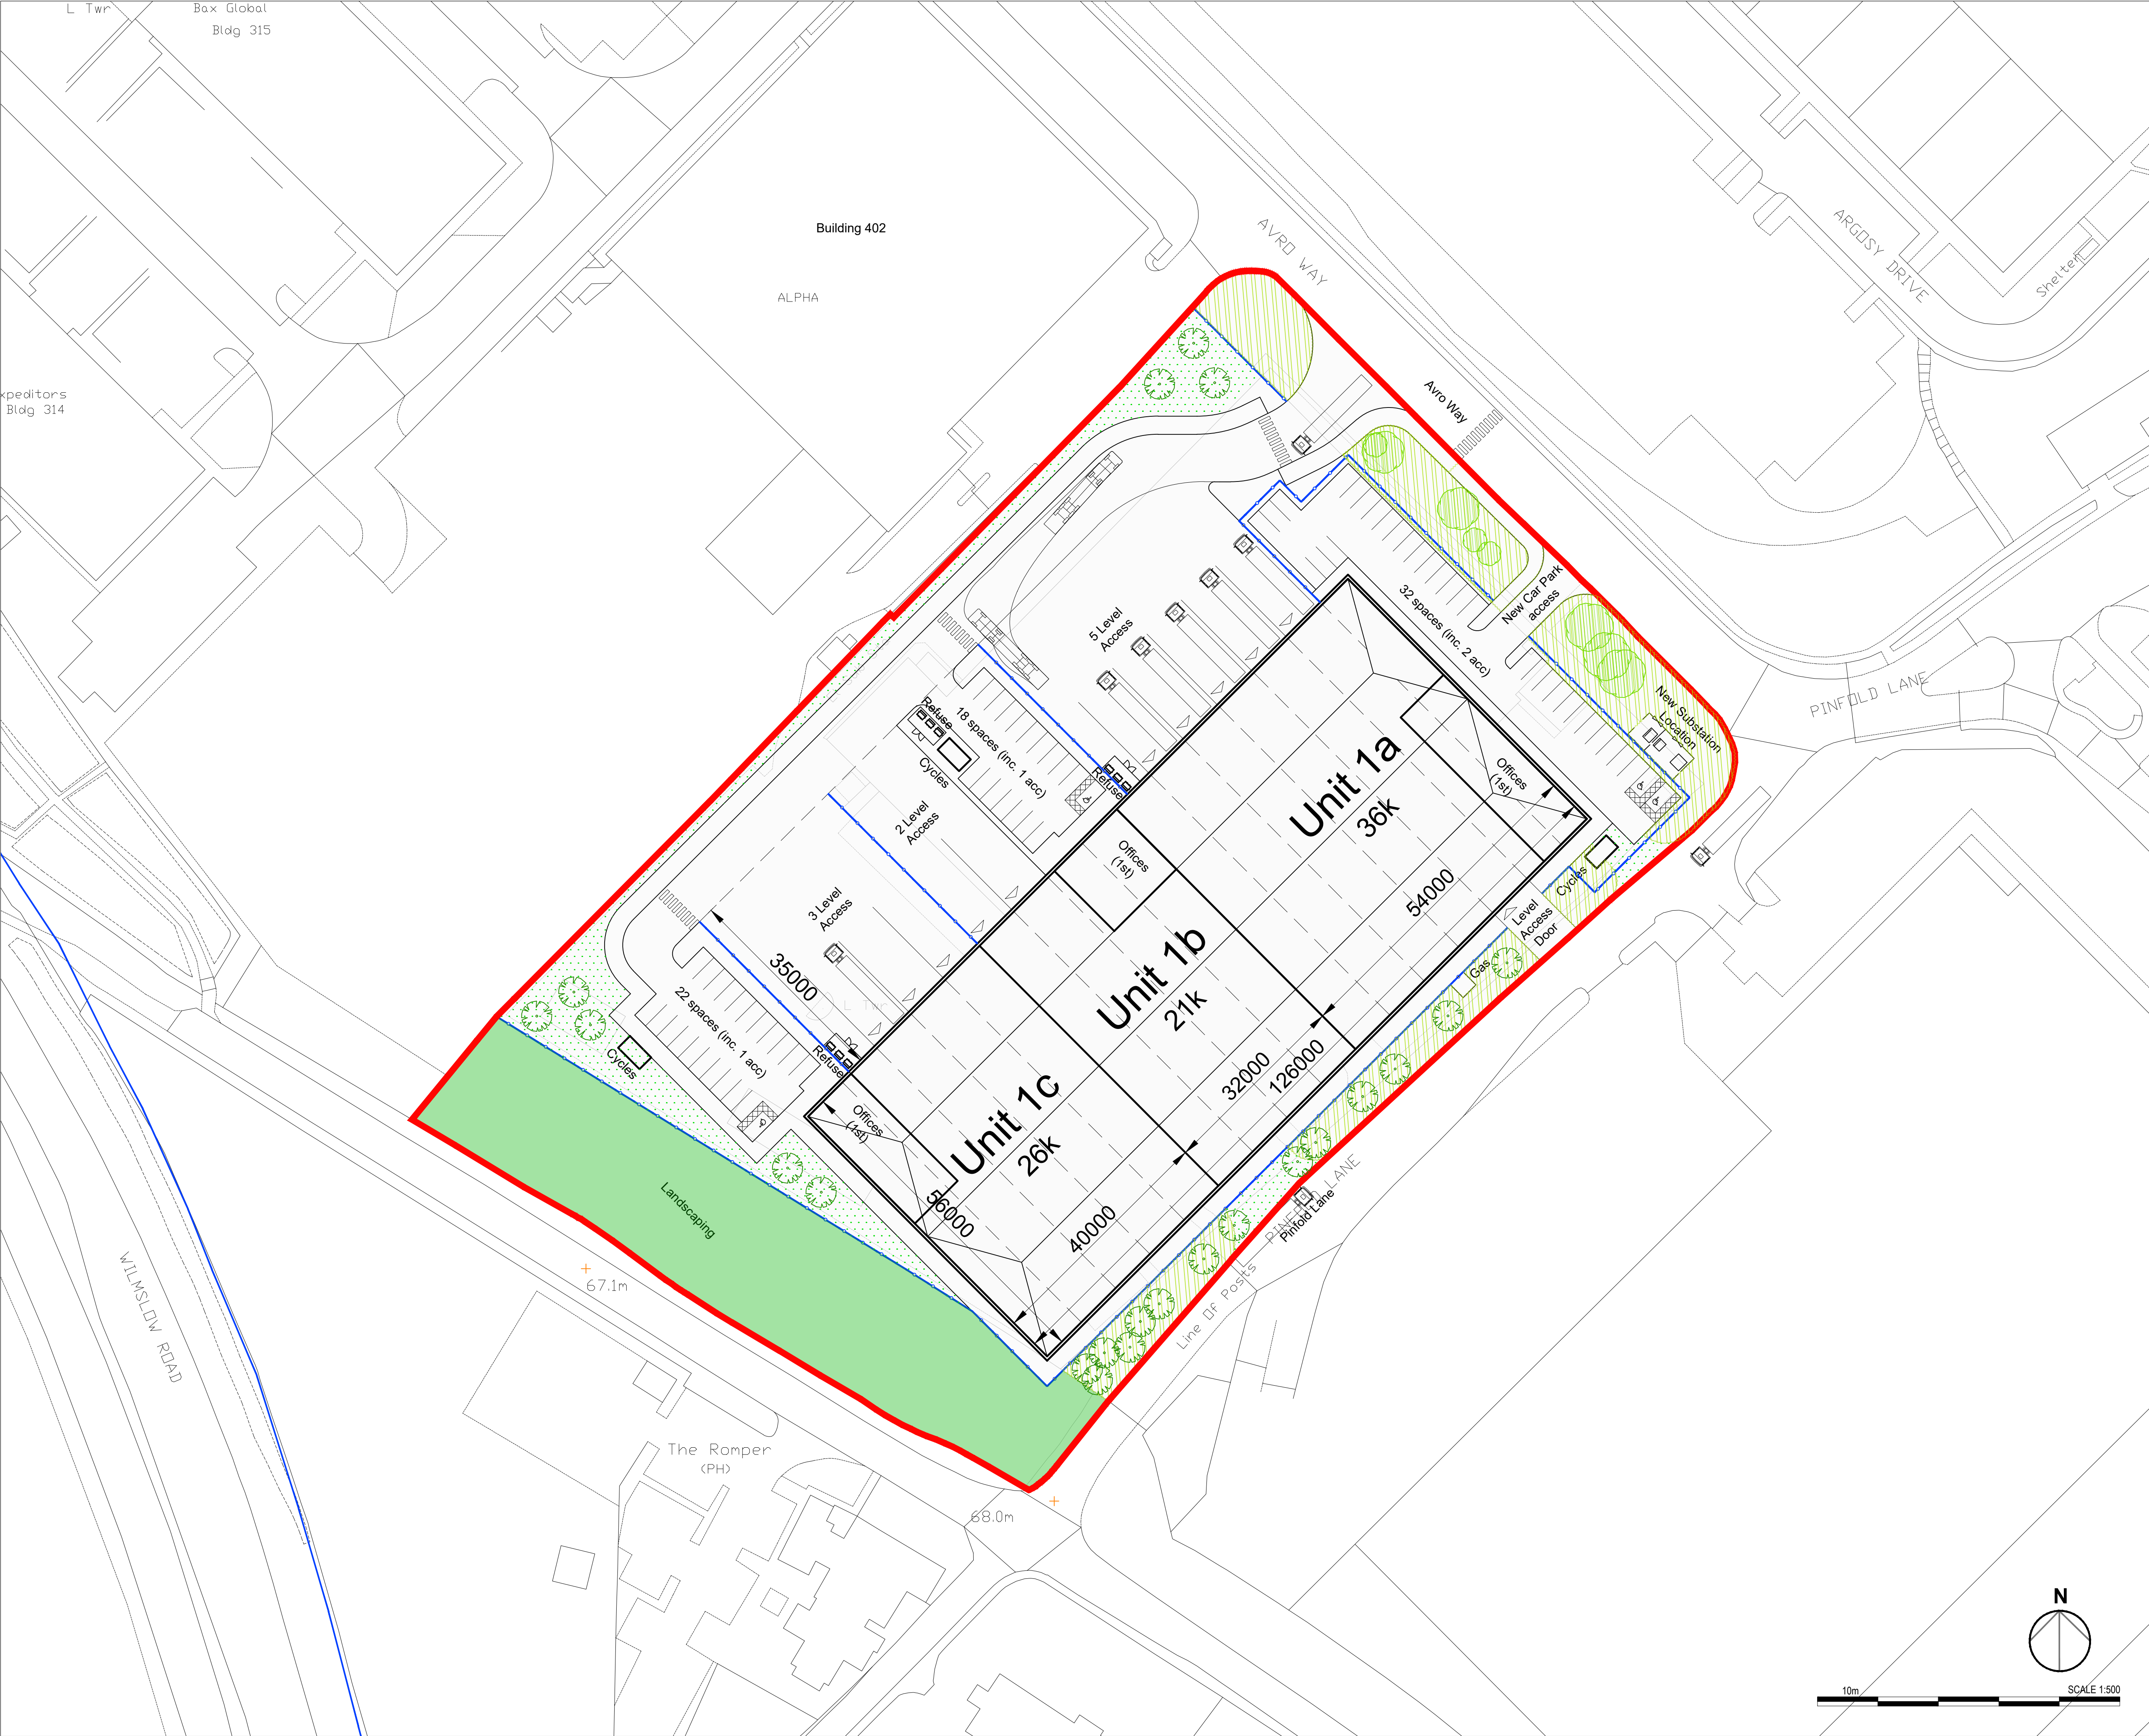

- © 2021 RPS Group
- Notes
1. This drawing has been prepared in accordance with the scope of RPS's appointment with its client and is subject to the terms and conditions of that appointment. RPS accepts no liability for any use of this document other than by its client and only for the purposes for which it was prepared and provided.
  2. If received electronically it is the recipient's responsibility to print to correct scale. Only written dimensions should be used.
  3. This drawing should be read in conjunction with all other relevant drawings and specifications.

- KEY
- Existing trees to be retained and protected
  - Existing planting to be retained and enhanced
  - Mature landscape belt to be enhanced
  - Proposed shrub and grass planting
  - Proposed trees

\*Please note: All proposed new trees are shown indicatively. New trees and shrubs to be provided in detail design.

All new proposed planting to compliment existing landscape context ad species suitable for an airport environment.

|     |                                              |    |     |          |
|-----|----------------------------------------------|----|-----|----------|
| P02 | Fences added and footpath to unit 1a amended | LL | MJH | 30/09/21 |
| P01 | First Issue                                  | LL | MJH | 23/09/21 |
| Rev | Description                                  | By | Ckd | Date     |



Sherwood House, Sherwood Avenue,  
Newark, Nottinghamshire, NG24 1QQ  
T:01636 605 700 E: rpsnewark@rpsgroup.com

Client  
Threadneedle Curtis Ltd

Project  
MAG, Building 401, Manchester Airport

Title  
Landscape Plan

|                                                                         |                                               |                                 |
|-------------------------------------------------------------------------|-----------------------------------------------|---------------------------------|
| RPS Project Number<br>NK020598                                          | Scale @ A1<br>1:500                           | Date Created<br>20/09/21        |
| Task Team Manager<br>KRP                                                | Information Author<br>LL                      | Task Information Manager<br>MJH |
| Status<br>S2 (Suitable for Information)                                 | Document Number<br>020598-RPS-SI-XX-DR-A-0115 | Revision<br>P02                 |
| Project Code - Originator - Zone - Level - Type - Role - Drawing Number |                                               |                                 |
| rpsgroup.com                                                            |                                               |                                 |