


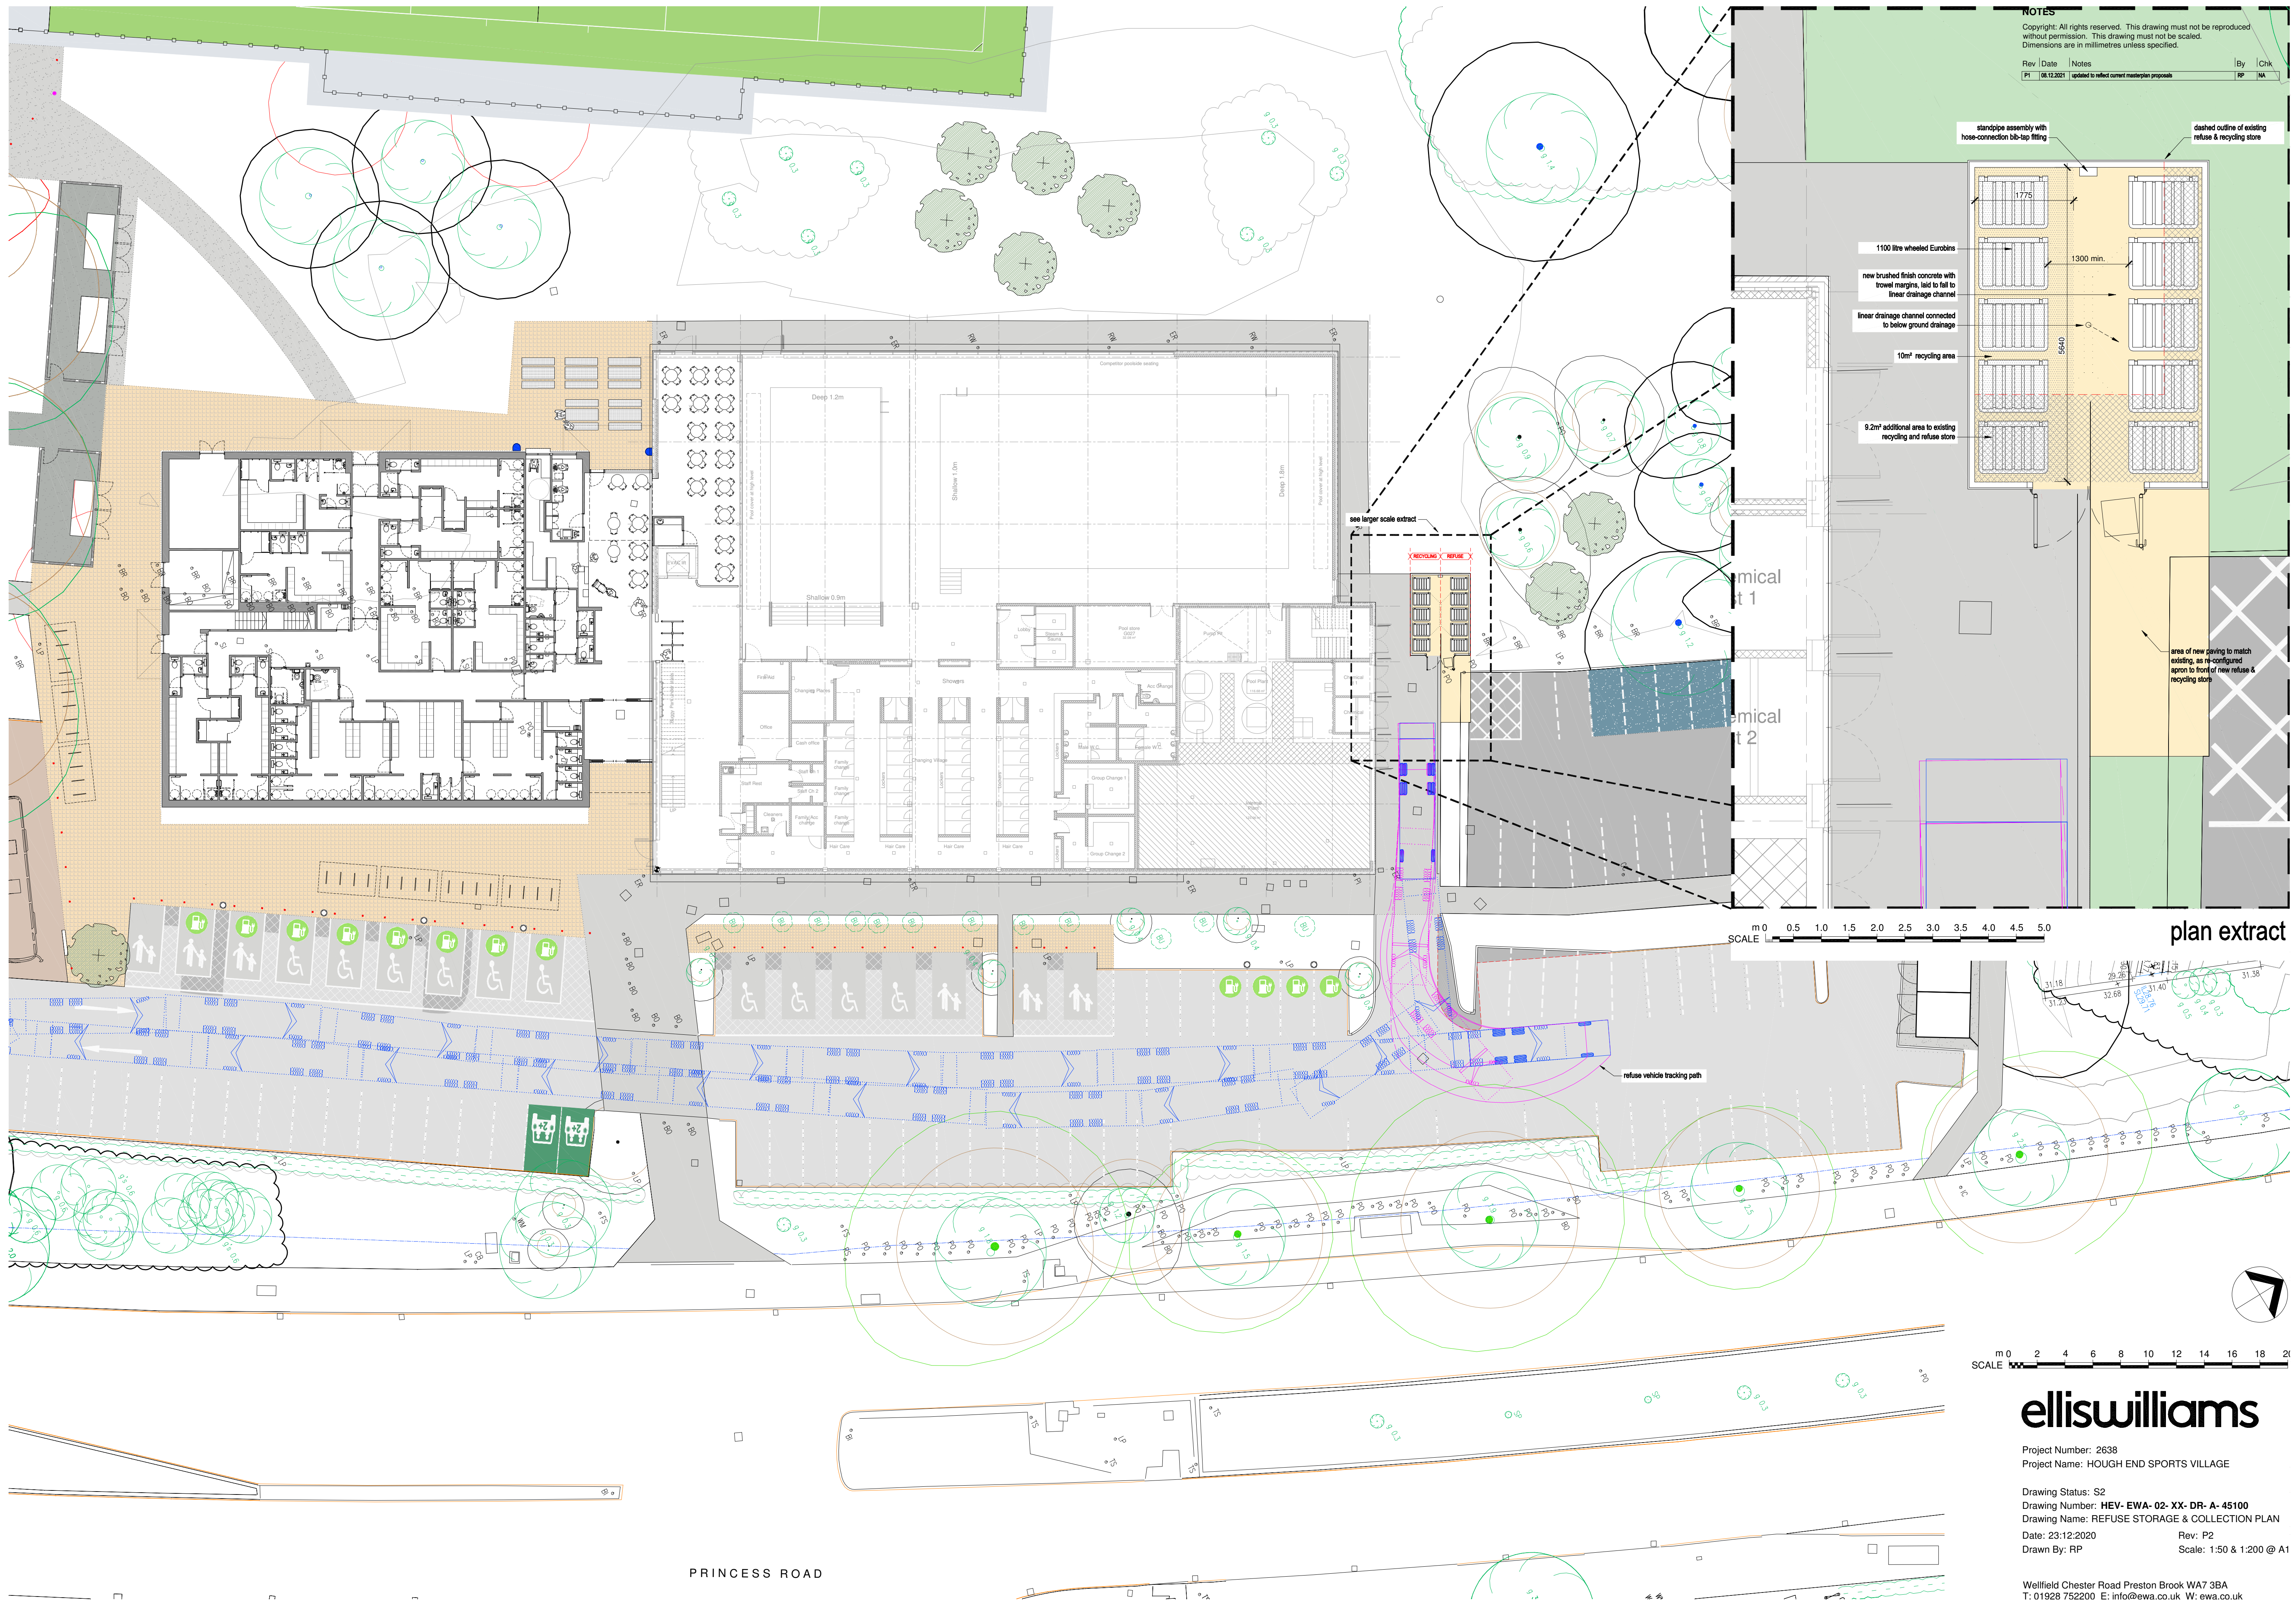

NOTES			
Copyright: All rights reserved. This drawing must not be reproduced without permission. This drawing must not be scaled. Dimensions are in millimetres unless specified.			
Rev	Date	Notes	By / Chk
P1	06.12.2021	updated to reflect current masterplan proposals	RP / NA

standpipe assembly with hose-connection bib-tap fitting

dashed outline of existing refuse & recycling store

1100 litre wheeled Eurobins

new brushed finish concrete with trowel margins, laid to fall to linear drainage channel

linear drainage channel connected to below ground drainage

10m² recycling area

9.2m² additional area to existing recycling and refuse store

area of new paving to match existing, as re-configured apron to front of new refuse & recycling store

see larger scale extract

RECYCLING REFUSE

chemical t 1

chemical t 2

SCALE 0 0.5 1.0 1.5 2.0 2.5 3.0 3.5 4.0 4.5 5.0

plan extract

SCALE 0 2 4 6 8 10 12 14 16 18 20

elliswilliams

Project Number: 2638
Project Name: HOUGH END SPORTS VILLAGE

Drawing Status: S2
Drawing Number: **HEV-EWA-02-XX-DR-A-45100**
Drawing Name: REFUSE STORAGE & COLLECTION PLAN
Date: 23.12.2020
Drawn By: RP

Rev: P2
Scale: 1:50 & 1:200 @ A1

Wellfield Chester Road Preston Brook WA7 3BA
T: 01928 752200 E: info@ewa.co.uk W: ewa.co.uk