


ABINGDON STREET

PRINCESS STREET

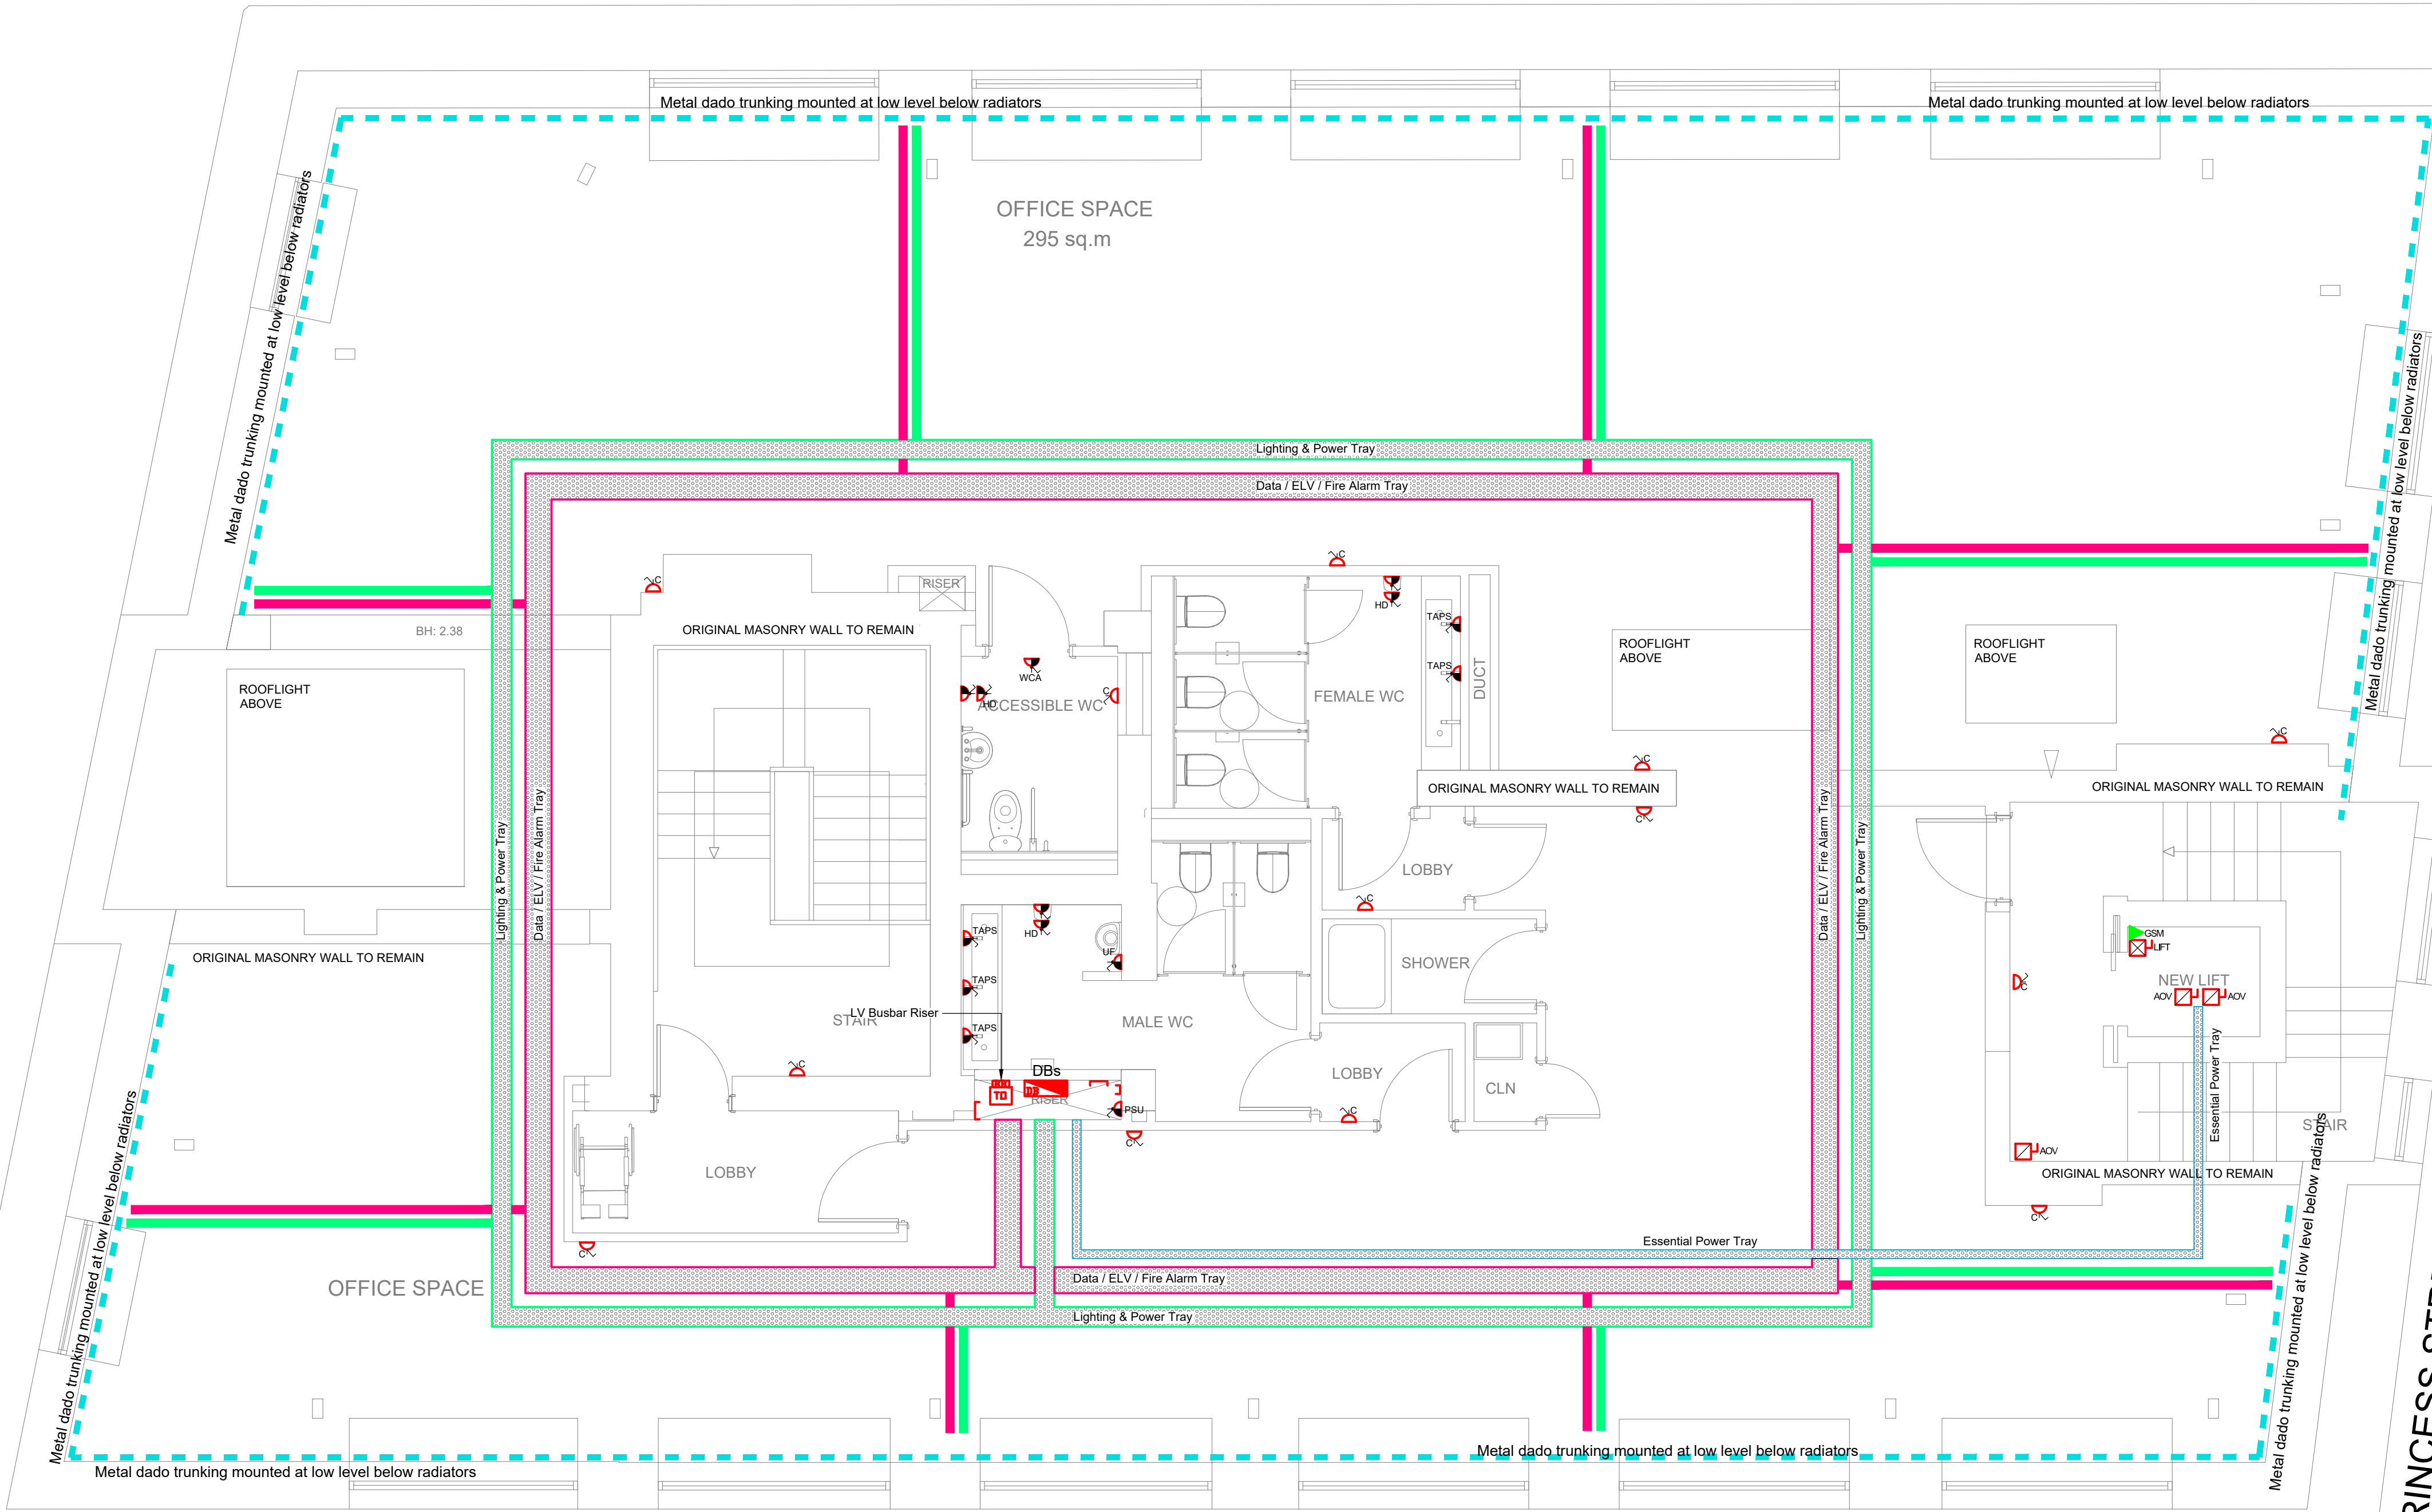

- Notes:
- This drawing shall be read in conjunction with all other drawings and specifications.
 - All electrical installation works shall be carried out in accordance with BS7671 incorporating all current amendments

- Legend:
- 13A Single socket
 - 13A Twin socket
 - 13A Single cleaners socket
 - 13A Switched fused connection unit for WC aid call alarm
 - 13A Switched fused connection unit at high level to serve mid level unswitched flex outlet for hand drier
 - 13A Switched fused connection unit for extract fan
 - 13A unswitched fused connection unit at high level to door access controllers
 - 13A switched fused connection unit at high level to serve urinal flush system
 - BS compliant isolators for Fire Alarm and Disabled Refuge Panels
 - TPN Isolator
 - SPN Isolator
 - Cat 6 RJ45 Single data outlet
 - Cat 6 RJ45 Twin data outlet
 - Cat 6 RJ45 Single data outlet for PoE CCTV cameras
 - Primary Lighting and Power Tray (Galv Steel)
 - Primary Data / ELV / Fire 3 Compartment Tray (Galv Steel with ferrous earthed metal dividers)
 - Secondary Lighting and Power Tray (Galv Steel)
 - Secondary Data / ELV / Fire 3 Compartment Tray (Galv Steel with ferrous earthed metal dividers)
 - Secondary Lighting and Power trunking running within nightclub demises. Trunking with tamper proof lid fixings to protect cables inside from unauthorised access.

P1	21.09.21	Preliminary Issue	GC	PW	PW
Rev	Date	Description	By	Check	App.

COPYRIGHT: THE COPYRIGHT OF THIS DRAWING IS VESTED IN CLANCY CONSULTING. IT SHALL NOT BE USED WITHOUT PERMISSION BY ANYONE FOR ANY PURPOSE. DO NOT SCALE THIS DRAWING ELECTRONICALLY OR MANUALLY. WORK TO FIGURED DIMENSIONS ONLY. ALL DIMENSIONS ARE IN MILLIMETRES UNLESS STATED OTHERWISE. DO NOT TURN ON LAYERS THAT HAVE BEEN TURNED OFF. DO NOT TWEAK LAYERS THAT HAVE BEEN FROZEN. DRAWING MUST BE PRINTED IN BLACK AND WHITE ONLY.

Client	Lapwine Ltd		
Project	105 Princess Street Manchester		
Office	Altrincham		
Discipline	Electrical		
Title	Fourth Floor Indicative Small Power / Data & Containment Layouts		
Scale @ A1	1:50	Status	Preliminary



www.clancy.co.uk

Project No.	Originator	Building/Zone	Level
7_7478	CCL	XX	04
Type	Discipline	Drawing No.	Revision
DR	E	300105	P1