



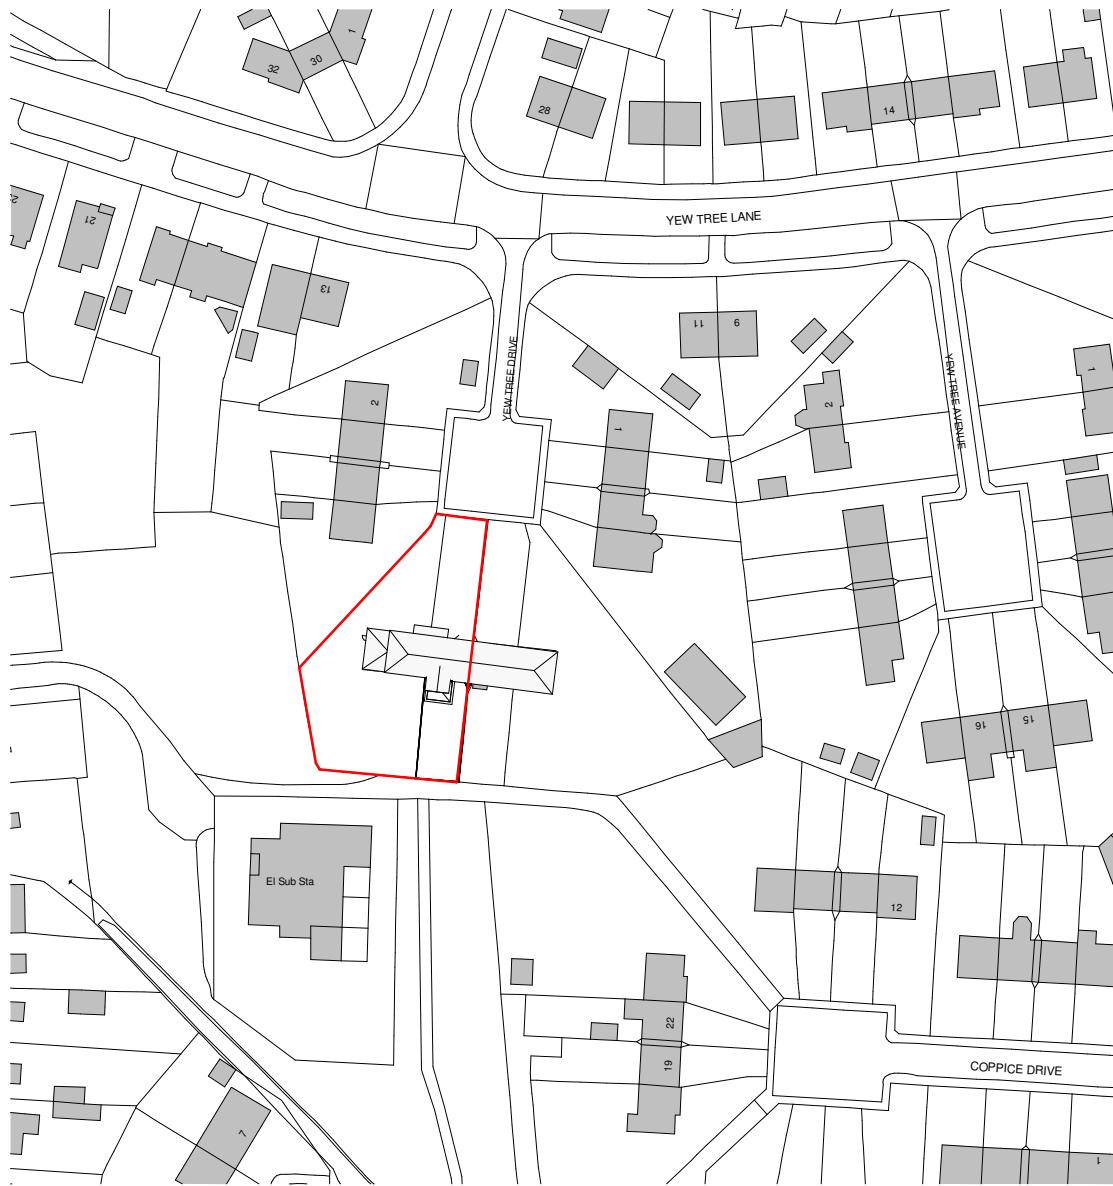


Site Proposed no. 12
1 : 1250

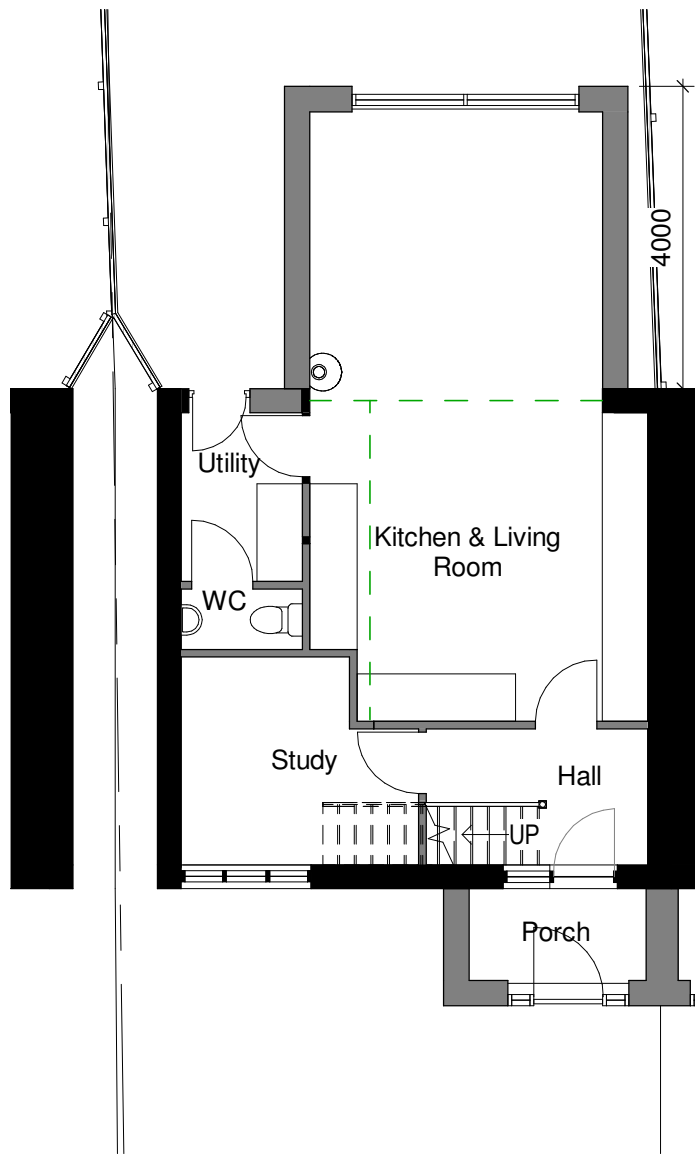

Level 0 Proposed no. 12
1 : 100




Level 1 Proposed no. 12
1 : 100

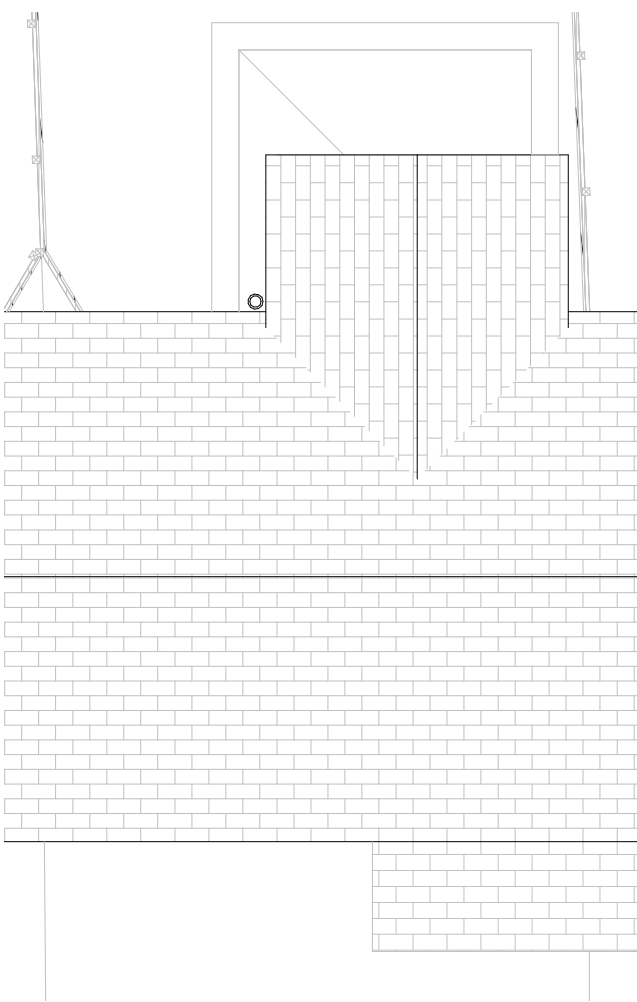


Level 2 Proposed no. 12
1 : 100

- 1 Red brick
- 2 Roof tiles
- 3 White UPVC windows and doors
- 4 Timber cladding
- 5 PPC Aluminium frame windows and doors

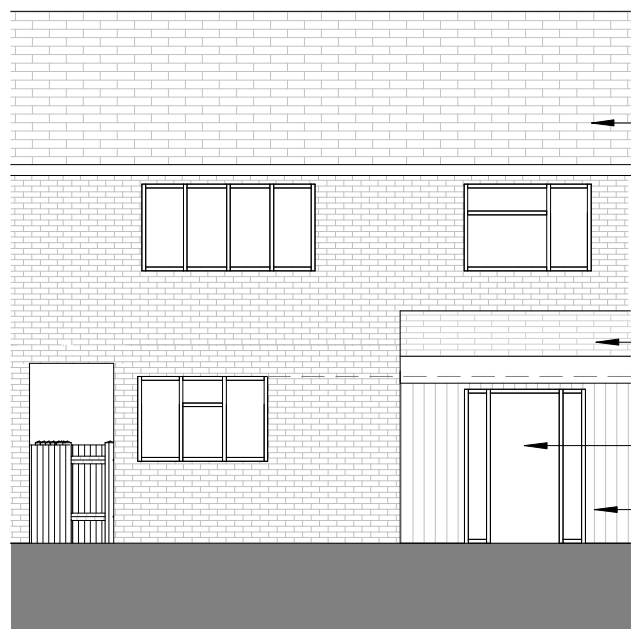


Proposed Elevation North no. 12
1 : 100

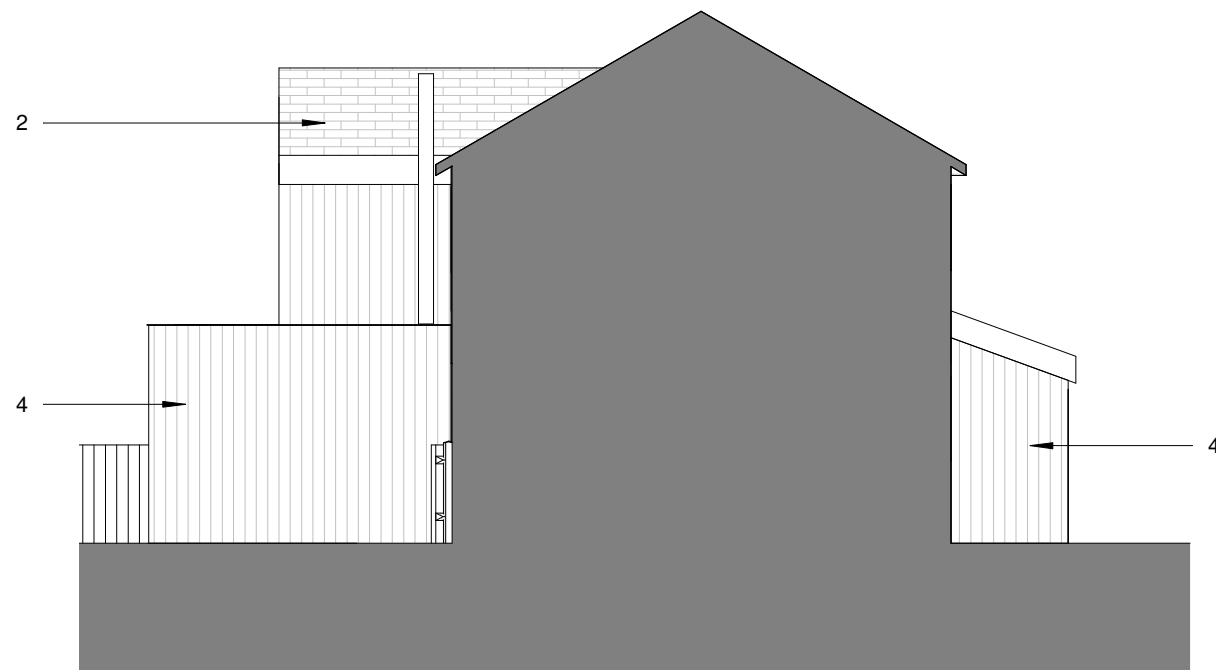

Proposed Elevation East no. 12
1 : 100



Proposed Elevation South no. 12
1 : 100

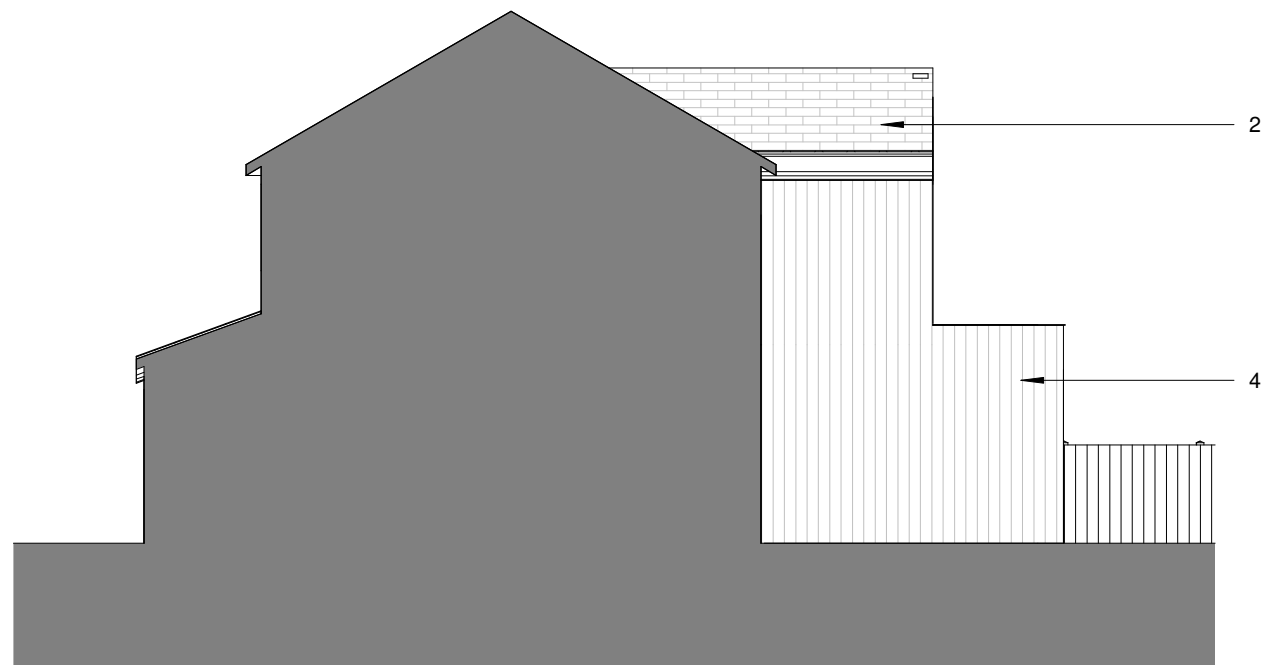

Proposed Elevation West no. 12
1 : 100

Notes

The Contractor is to check all dimensions and conditions on site before commencing. Do not scale from this drawing.

This drawing remains the copyright of BUILDING EVOLUTION ARCHITECTS LTD.

Scale Bars

TO BE USED ONLY AS GUIDANCE

1:100	mm	0	1000	2000	3000	4000	5000
1:200	mm	0	500	1000	1500	2000	2500
1:500	M	0	5	10	15	20	25
1:1250	M	0	10	20	30	40	50

KEYPLAN

R3	Chimney location updated on plans	RPN	03.12.21
R2	Porch material updated	RPN	09.11.21
R1	Site boundary red line amended	RPN	28.09.21
Rev	Description	By	Date

Project Status

Planning

Drawing Status

This information, whether drawn or as a data file, is copyright and issued strictly for use on the project for which it is provided

Client / Project

Yew Tree Drive

Drawing

Proposed Drawings_no.12

Date	09.09.21	Scale	As indicated	@ A1
SD Colord		Drawn By	RPN	Checked

be.architects

Manchester:
12-14 Shaws Road
Altrincham
Greater
WAT10 1DU
+44 (0)7722 059 759
www.bearchitects.co.uk

Ref	2134-BE-XX-11-111	Rev	R3
-----	-------------------	-----	----