




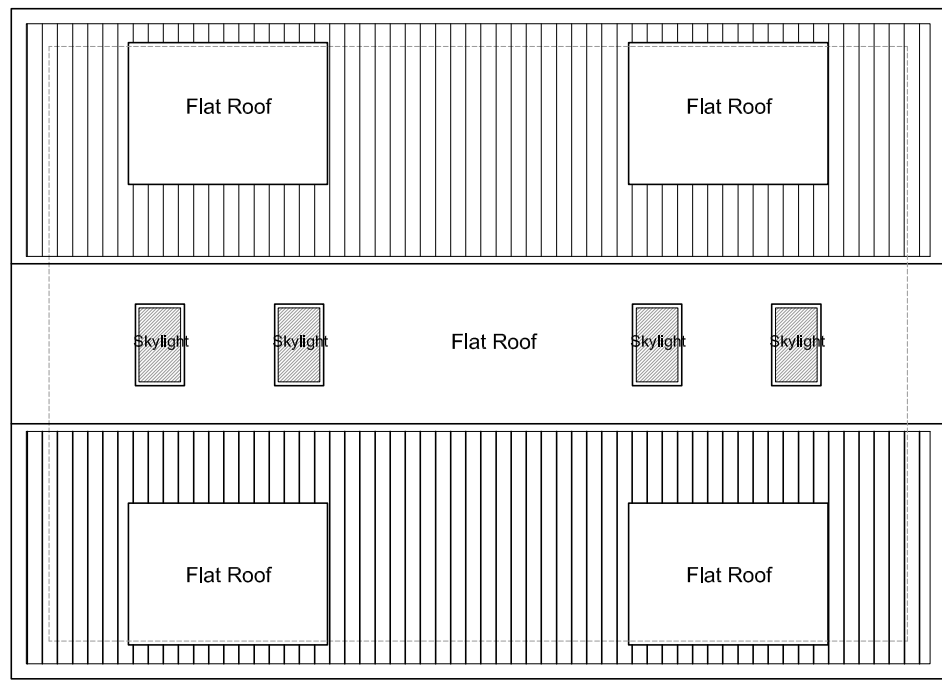


Proposed Roof Plan 1:100

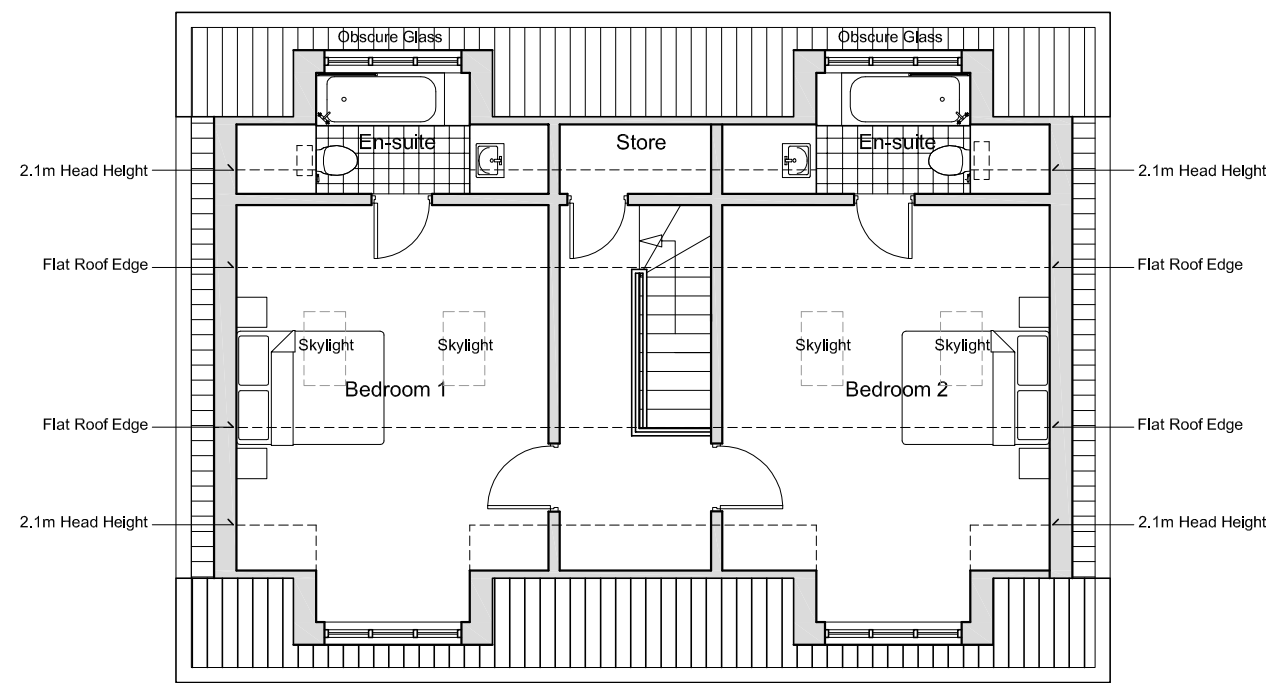

Proposed 1/F Plan 1:100

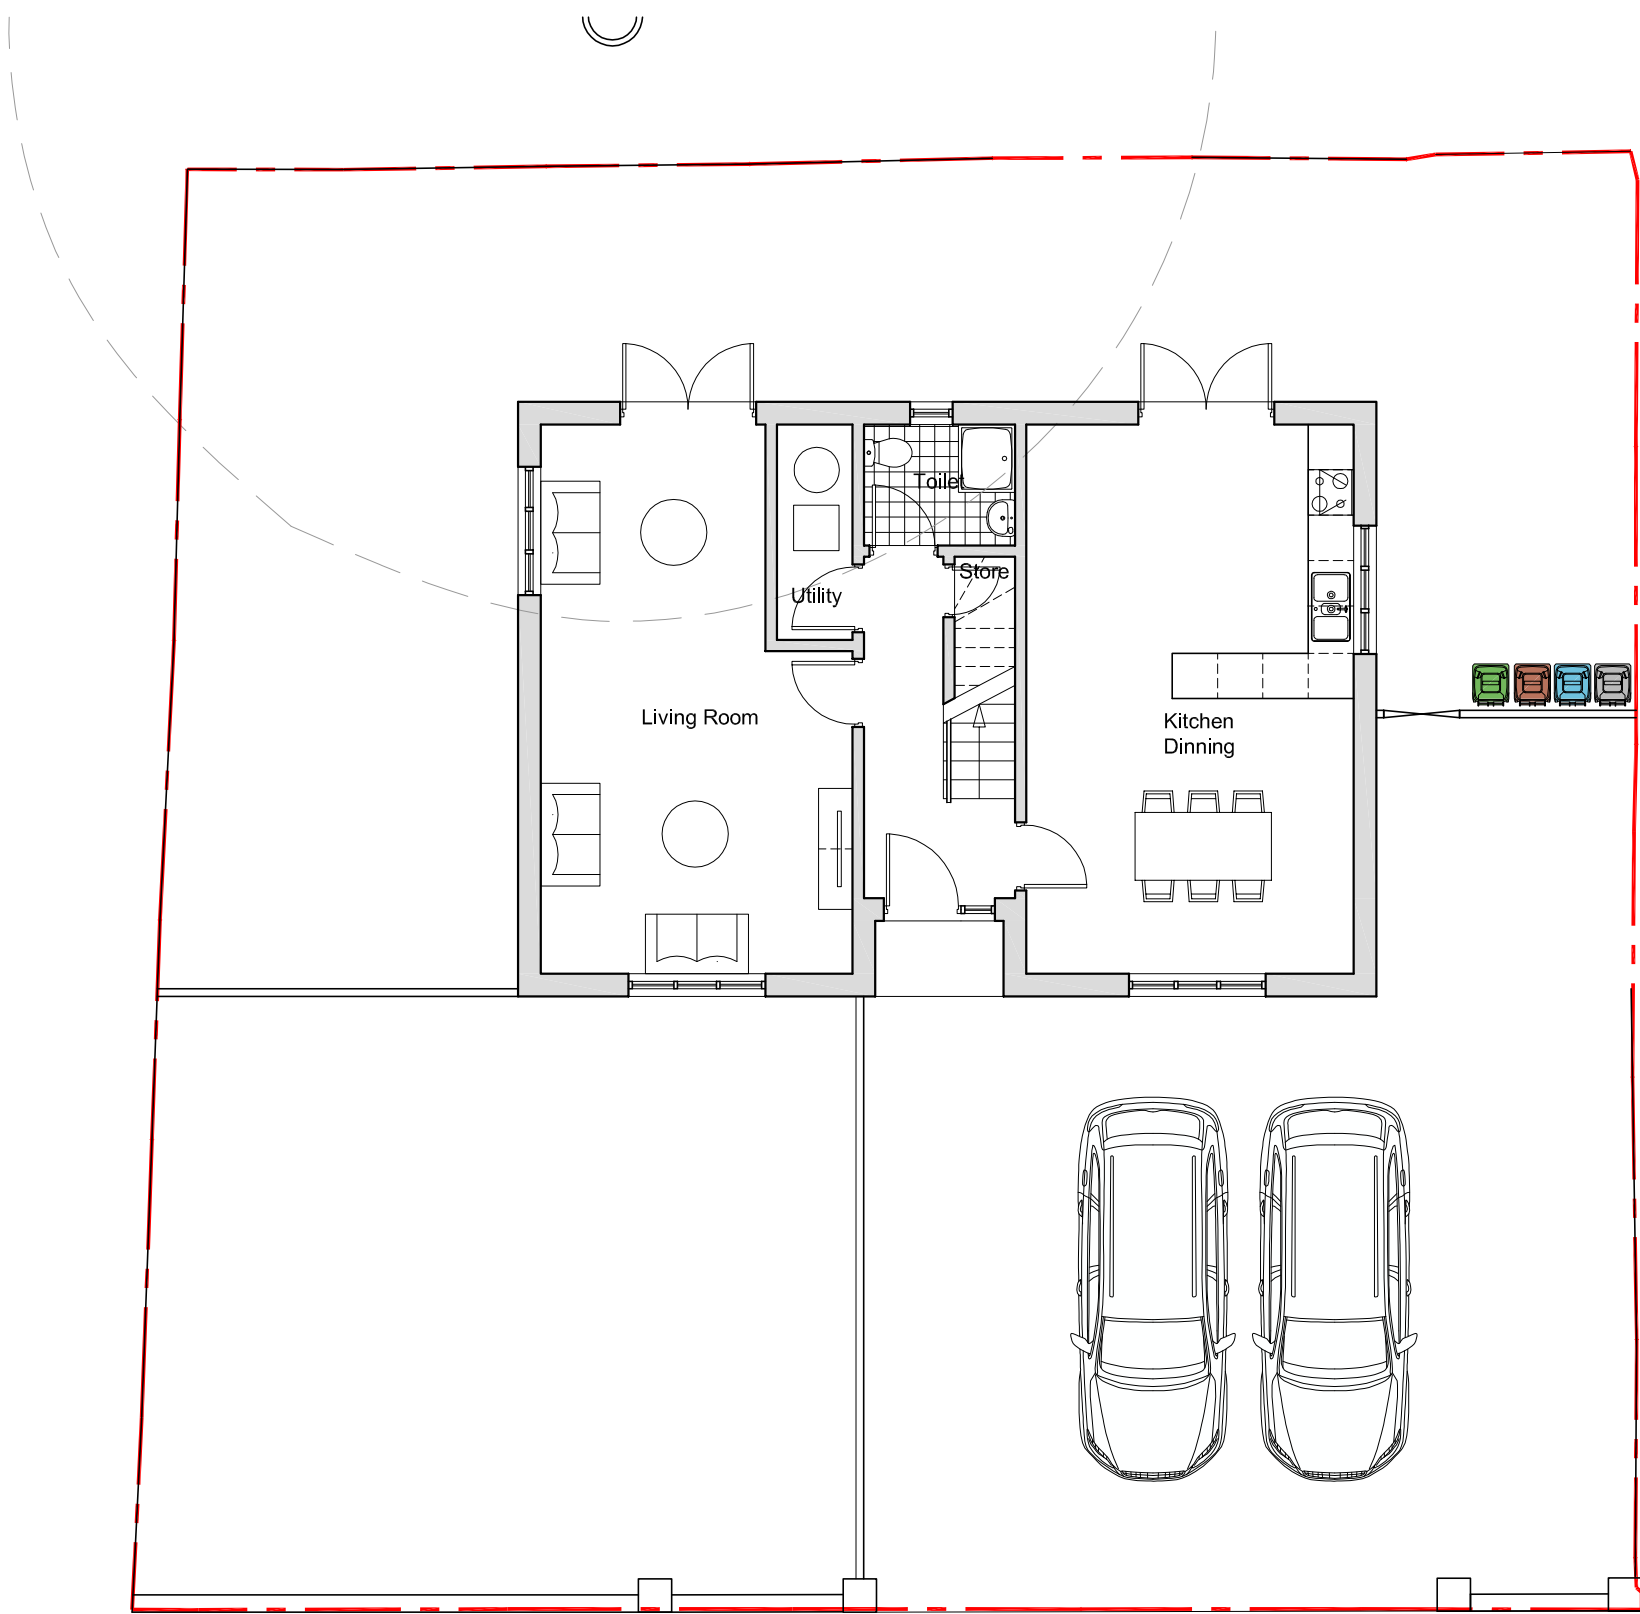

Spring Bridge Road

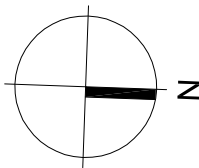


Proposed G/F Plan 1:100

Scale Bar 1:100


0 5 10m




Proposed Spring Bridge Road Elevation 1:100

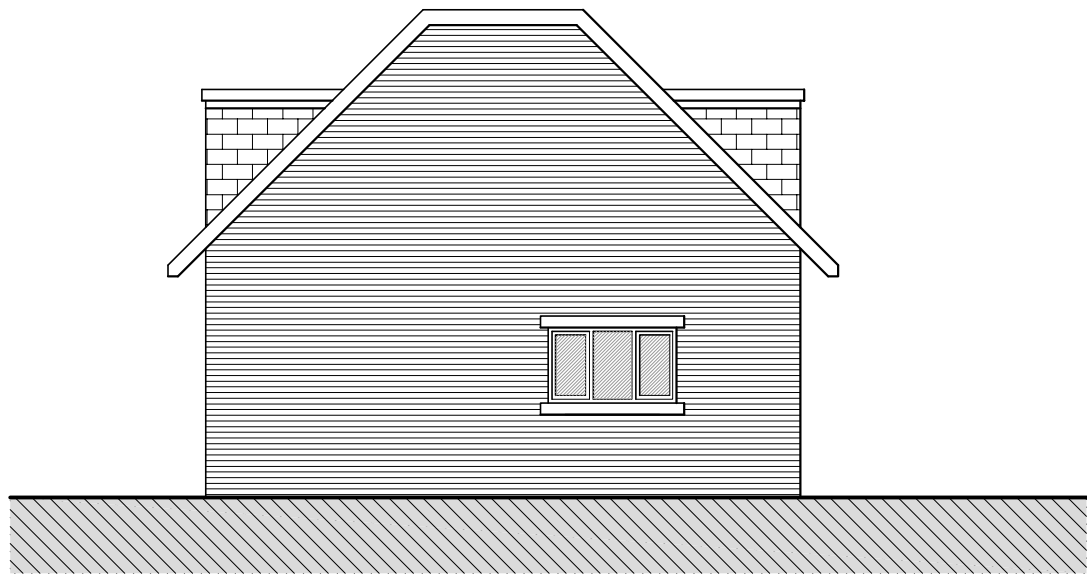

Proposed North Elevation 1:100

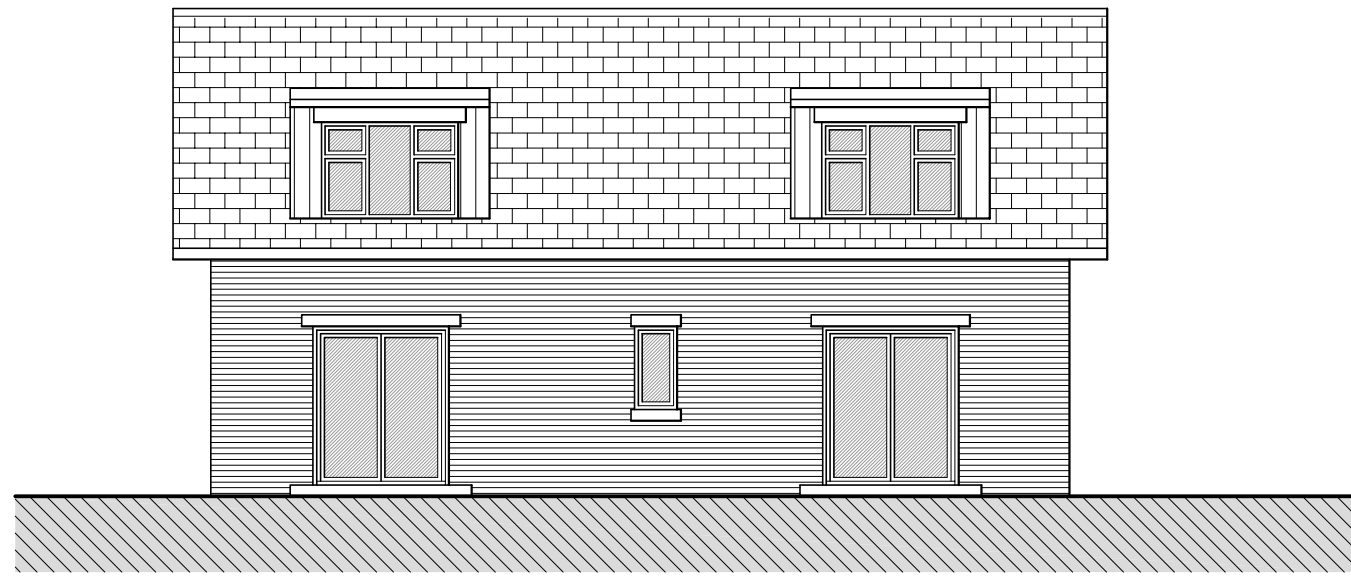

Proposed Rear Elevation 1:100

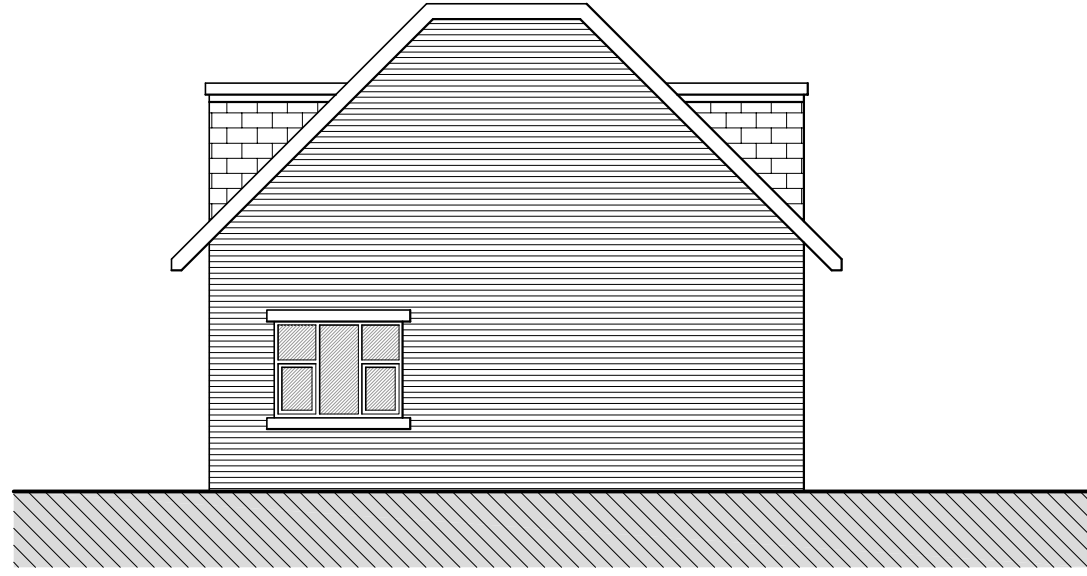

Proposed South Elevation 1:100