


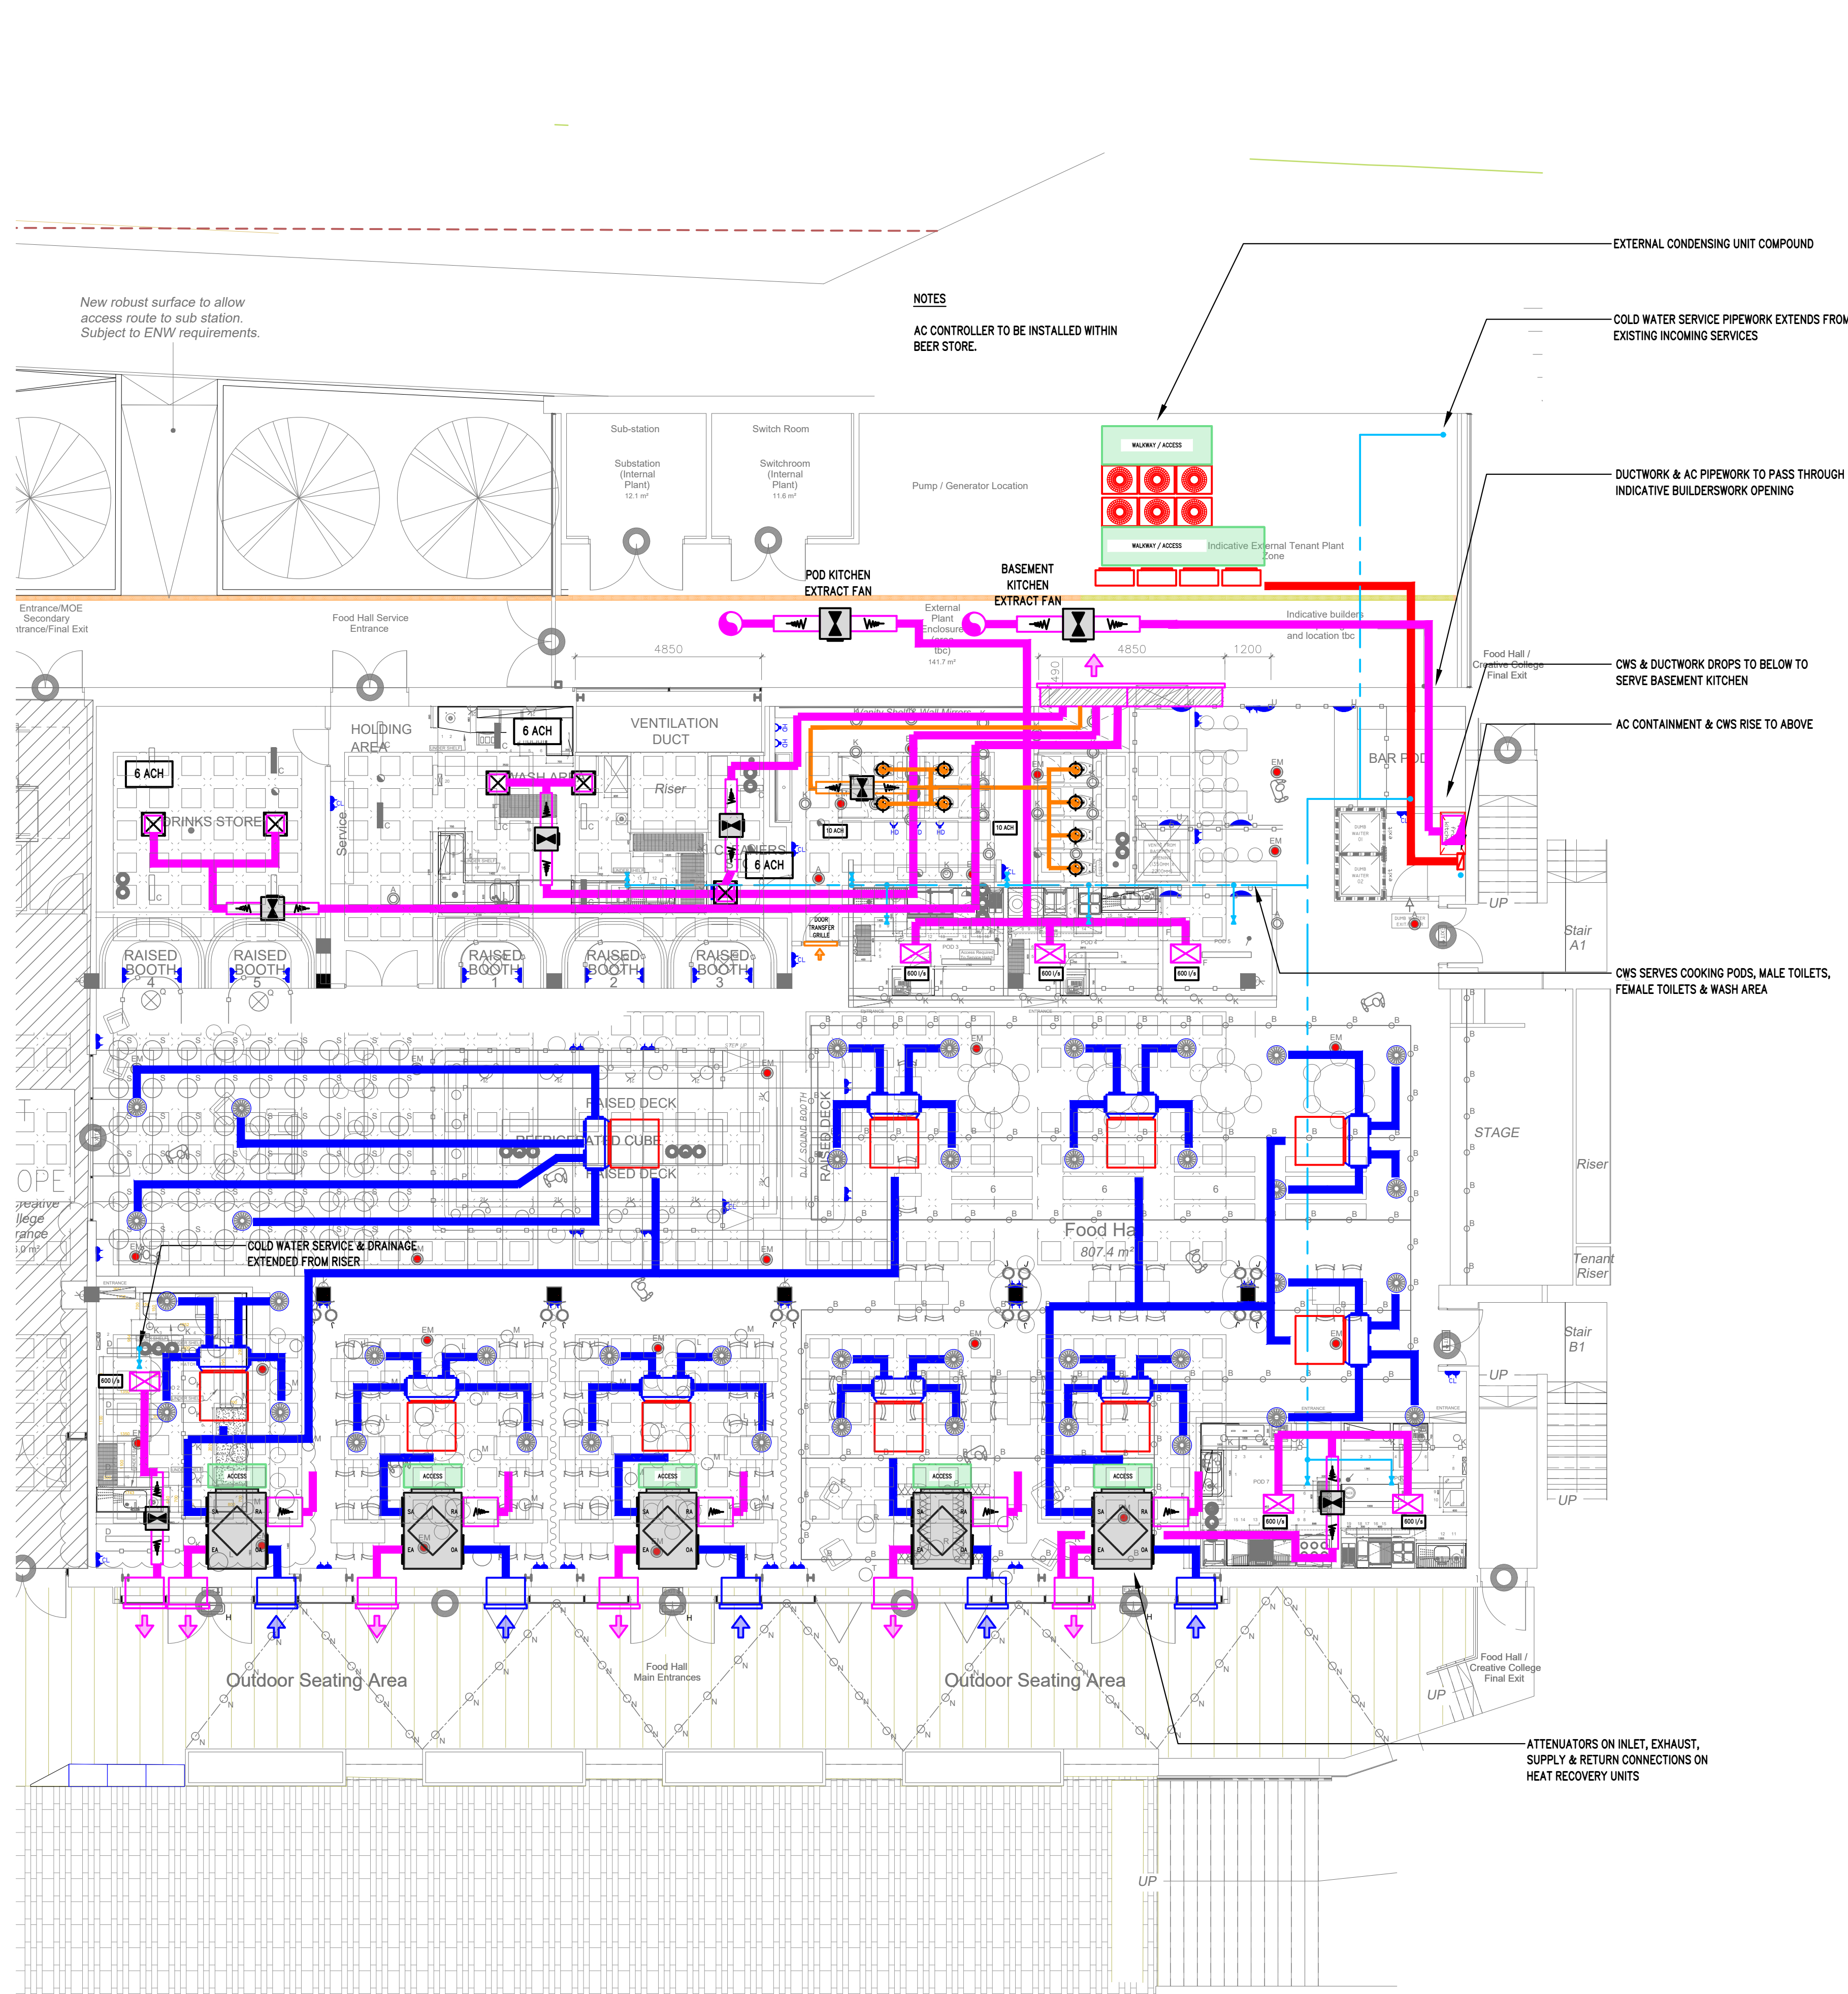

PRELIMINARY

Revision	Description	Date	Drawn by	Checked by	Scale	Sheet Size	Date
P5	FCU RELOCATED, BWIC NOTE ADDED	03.11.21	K.H.	J.H.			PRELIMINARY
P4	UPDATED INLINE WITH COMMENTS RECEIVED AND NEW GA	27.03.21	K.H.	J.H.			PRELIMINARY
P3	GRILLE POSITIONS AMENDED	01.09.21	K.H.	J.H.			PRELIMINARY
P2	UPDATED INLINE WITH COMMENTS RECEIVED	26.09.21	K.H.	J.H.			PRELIMINARY
P1	PRELIMINARY	14.07.21	K.H.	J.H.			PRELIMINARY
Revision description							
Client	Workspace Design & Build Ltd						
Project	New Century Hall						
Title	Mechanical Services Ground Floor						
	Solution environmental services						
	Pure Office, Brooks Drive Cheadle Royal Business Park, Cheadle, SK8 7TD Tel: 0161 532 9460 www.solution-es.co.uk						
Drawn by	Checked by	Scale	Sheet Size	Date			
K.H.	J.H.	1:100	A1	01.09.21			
Drawing No.	Revision						
QS4669/JH/M02	P5						