


54 PRINCESS STREET

THIRD FLOOR

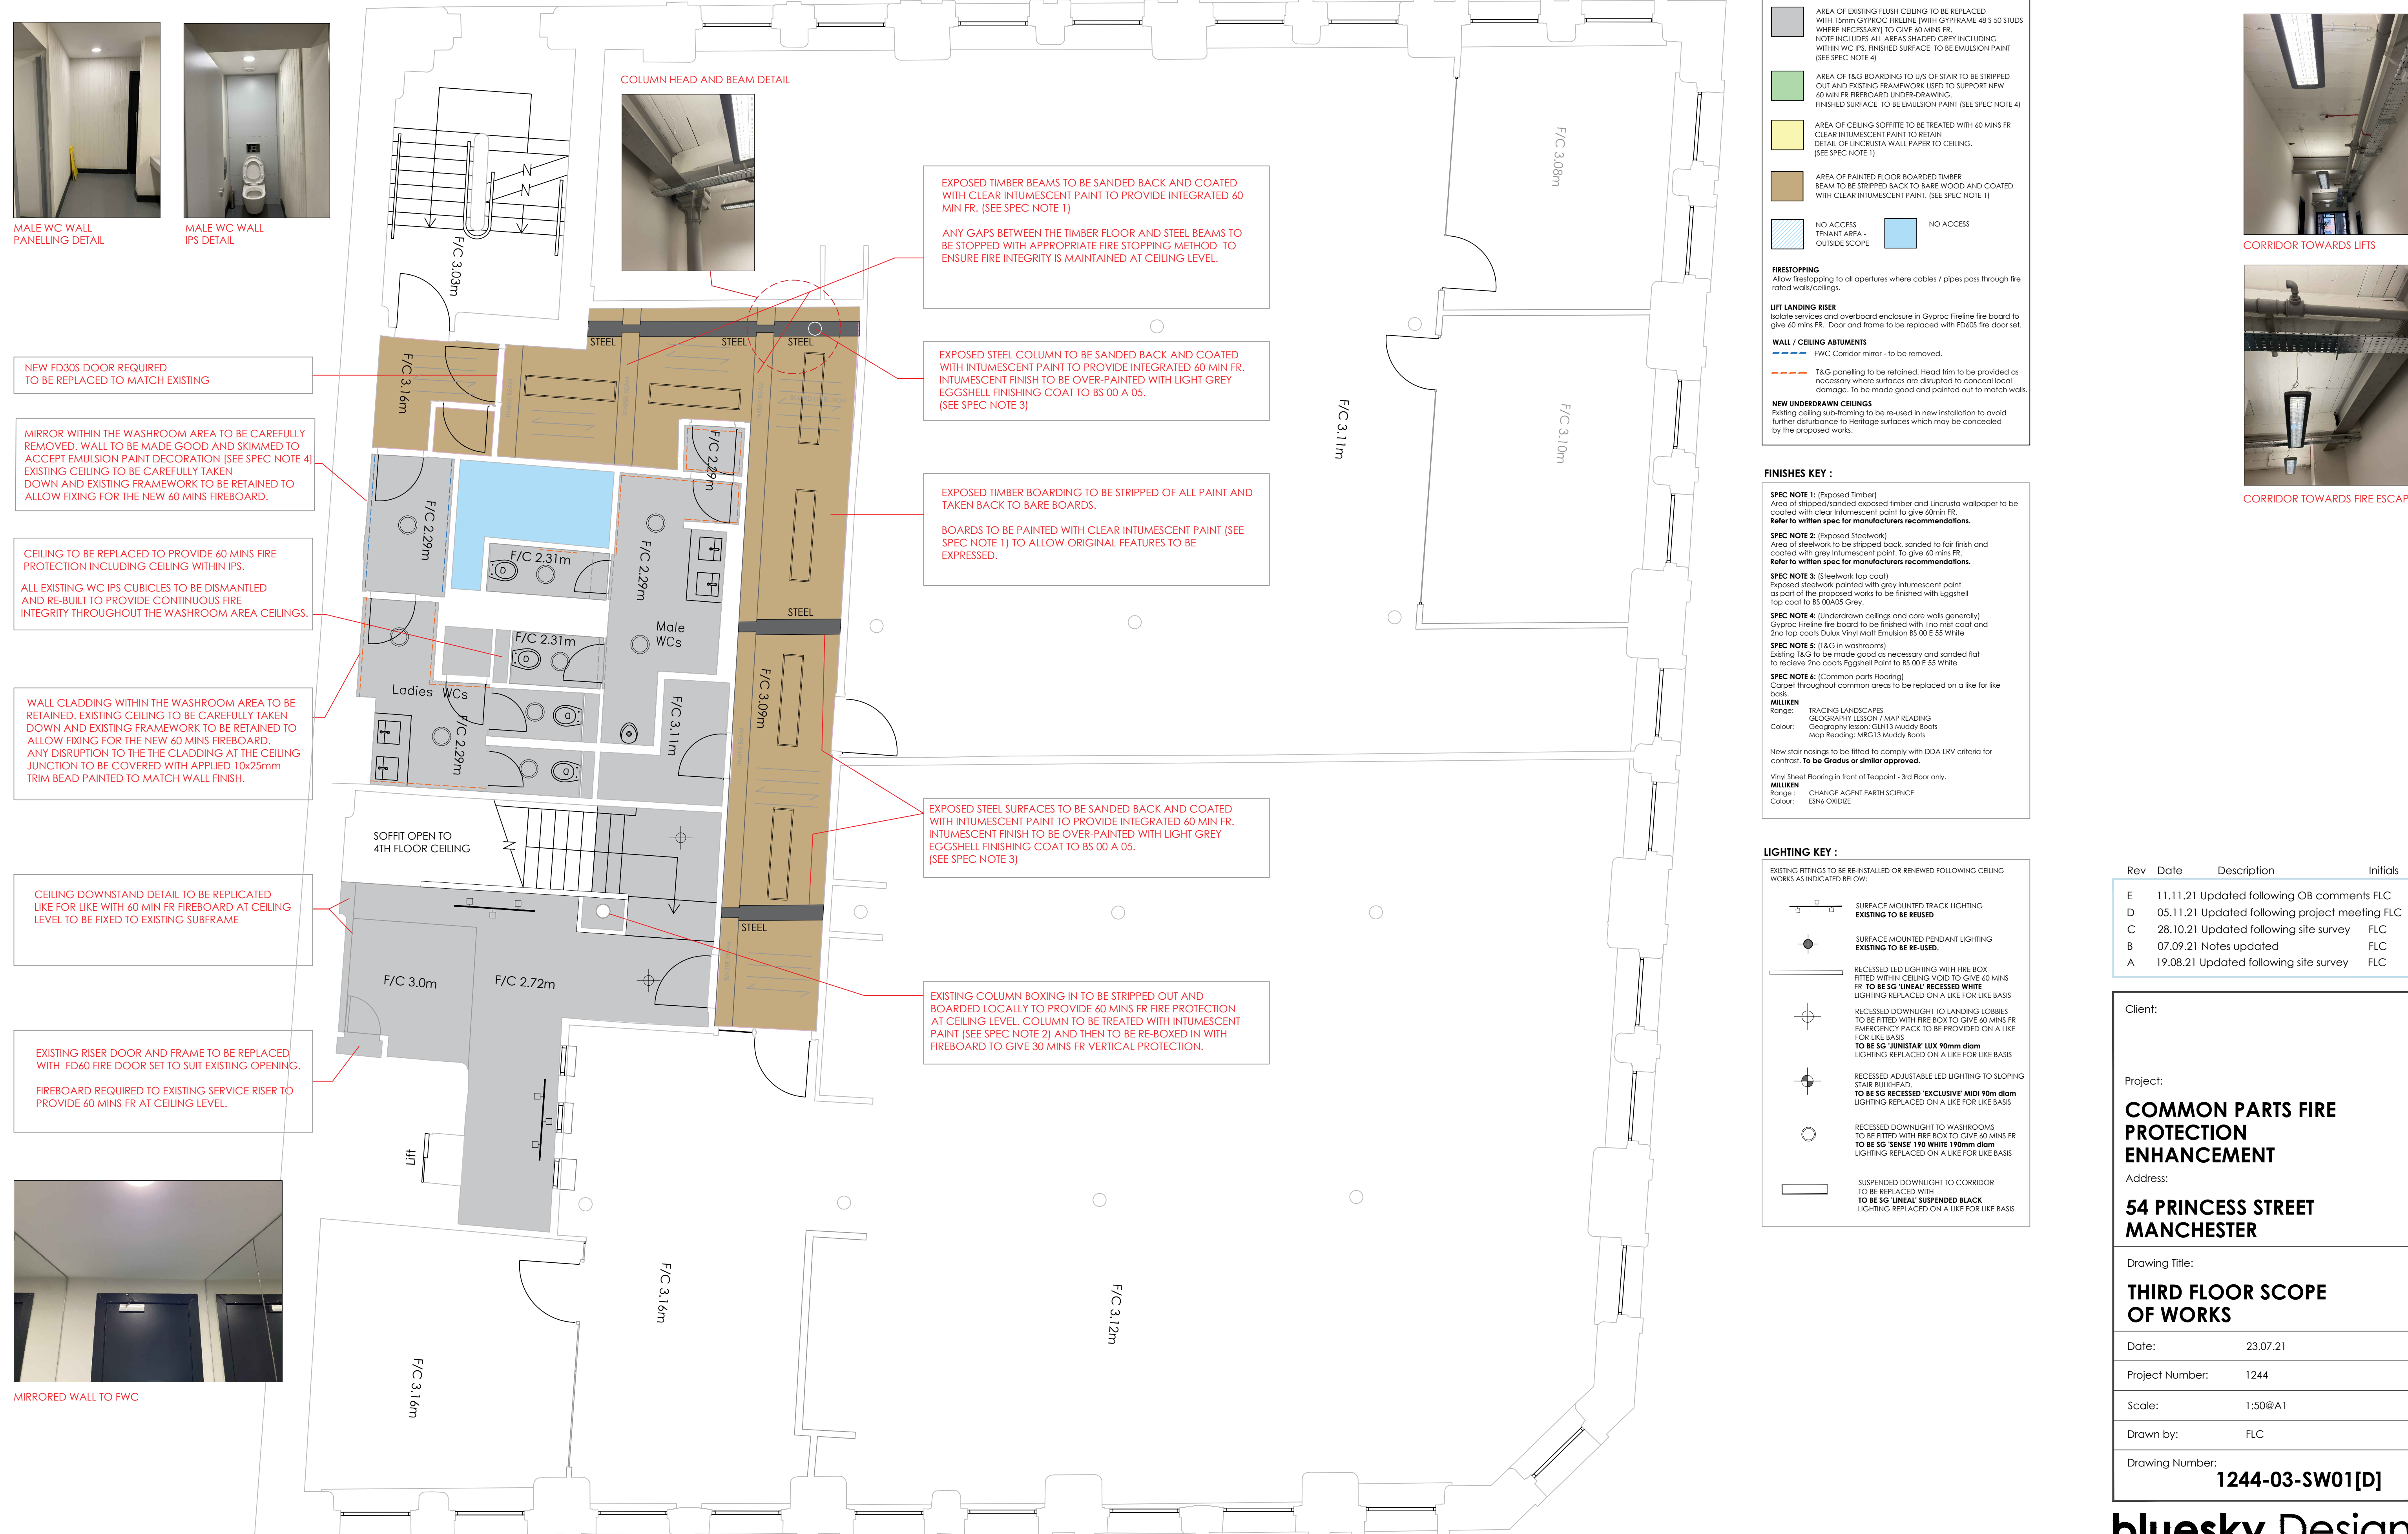

This drawing is the property of **bluesky Design** and must not be copied or otherwise reproduced. All dimensions must be checked on site before commencing work. This drawing was produced using AutoCAD 2019.

Rev	Date	Description	Initials
E	11.11.21	Updated following OB comments FLC	
D	05.11.21	Updated following project meeting FLC	
C	28.10.21	Updated following site survey	FLC
B	07.09.21	Notes updated	FLC
A	19.08.21	Updated following site survey	FLC

Client:

Project:

COMMON PARTS FIRE PROTECTION ENHANCEMENT

Address:

54 PRINCESS STREET MANCHESTER

Drawing Title:

THIRD FLOOR SCOPE OF WORKS

Date: 23.07.21

Project Number: 1244

Scale: 1:50@A1

Drawn by: FLC

Drawing Number:

1244-03-SW01[D]