



GENERAL NOTES


1. ALL DIMENSIONS ARE IN MILLIMETRES UNLESS OTHERWISE STATED.
2. ALL LEVELS ARE IN METRES UNLESS OTHERWISE STATED.
3. DIMENSIONS ARE NOT TO BE SCALED FROM THE DRAWING.
4. ALL WORK TO BE CARRIED OUT IN ACCORDANCE WITH THE CURRENT EDITION OF THE BUILDING REGULATIONS 1991 (INCLUDING AMENDMENTS) AND ALL RELEVANT BRITISH STANDARDS/CODES OF PRACTICE.
5. CONTRACTOR IS RESPONSIBLE FOR THE CORRECT SETTING OUT OF THE WORKS ON SITE. ALL DIMENSIONS TO BE CHECKED PRIOR TO FABRICATION OF MATERIALS.
6. THIS DRAWING IS TO BE READ IN CONJUNCTION WITH ALL RELEVANT DRAWINGS AND SPECIFICATIONS.
7. THIS DRAWING SHALL NOT BE DUPLICATED WITHOUT THE EXPRESS WRITTEN PERMISSION OF BEECH DESIGN AND BUILD LIMITED.

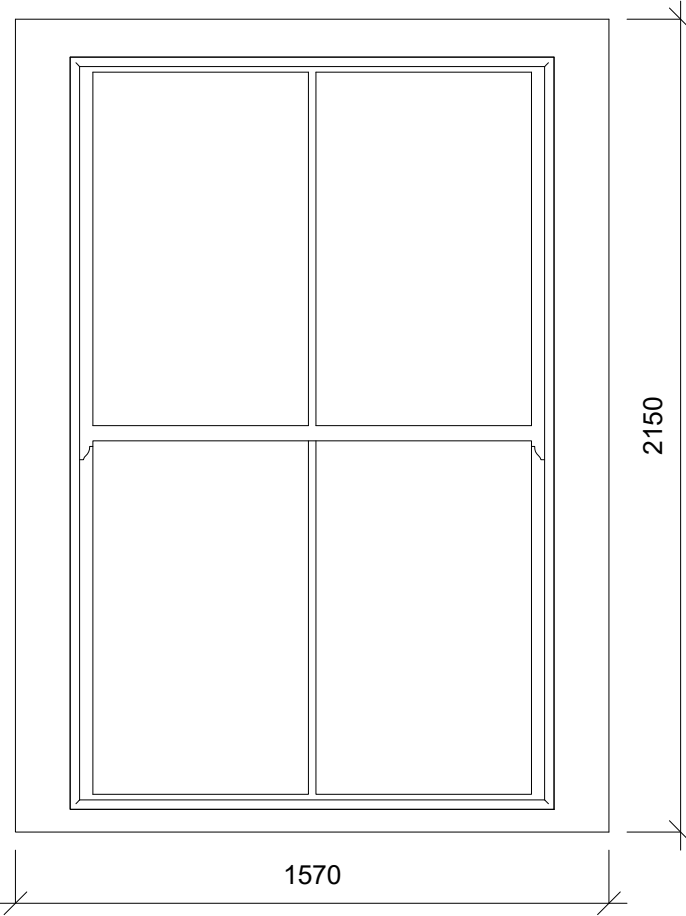


WINDOW TYPE A

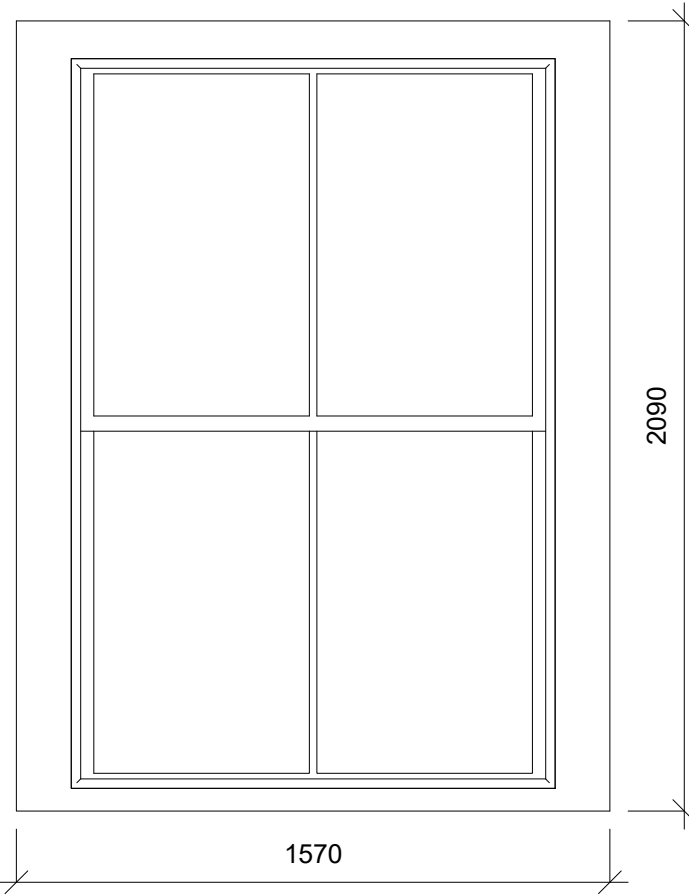


WINDOW TYPE B

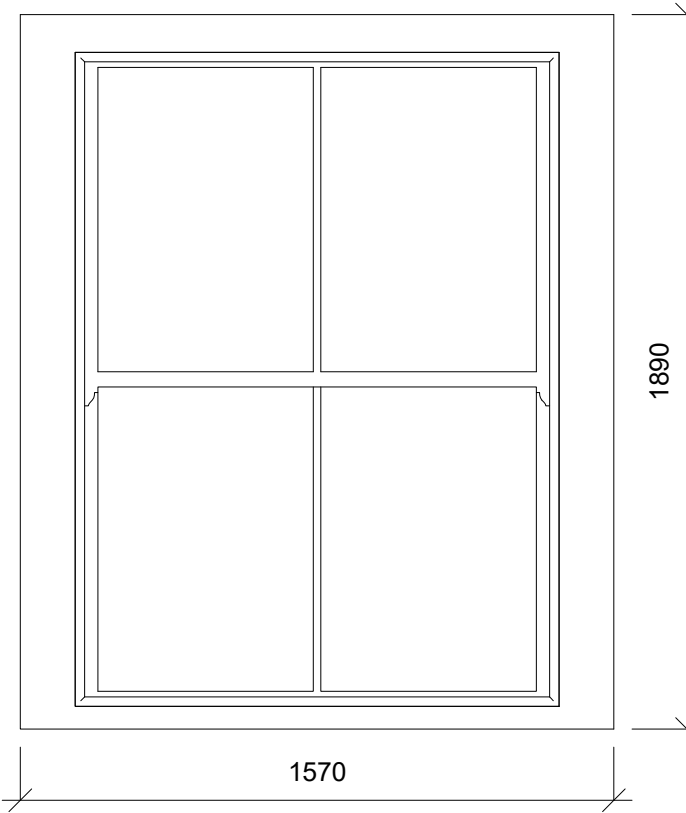


WINDOW TYPE C

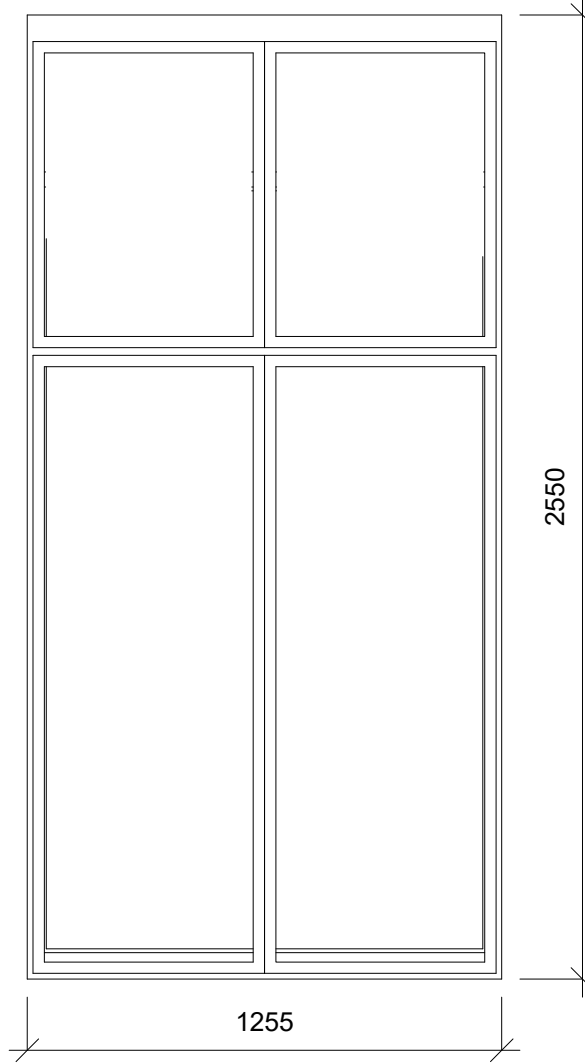


WINDOW TYPE D
(EXTERNAL)

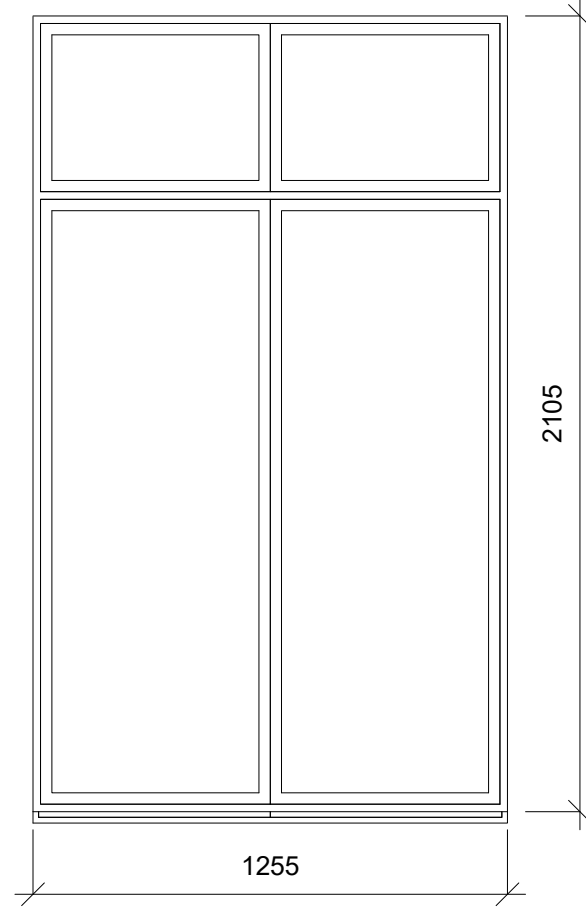


WINDOW TYPE D
(INTERNAL)

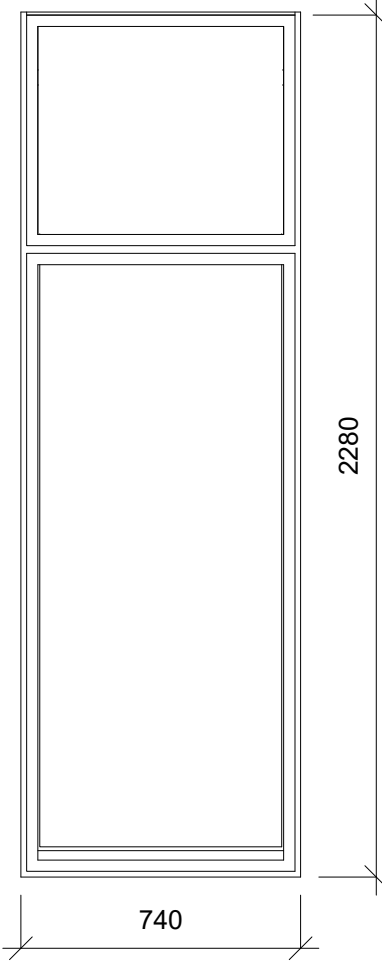


WINDOW TYPE E
(EXTERNAL)

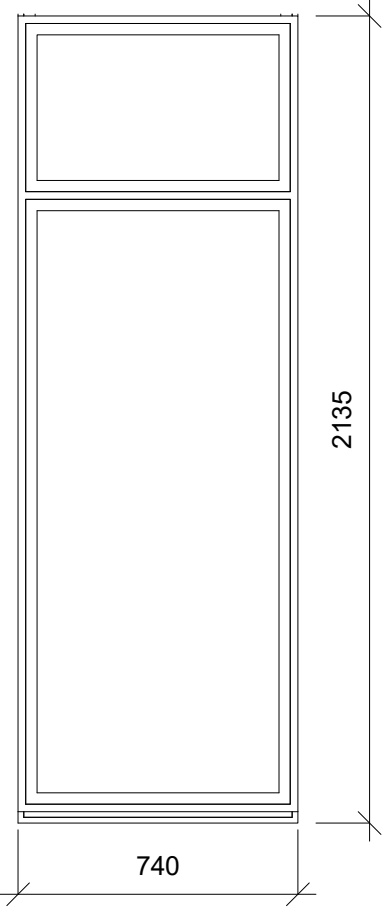


WINDOW TYPE E
(INTERNAL)

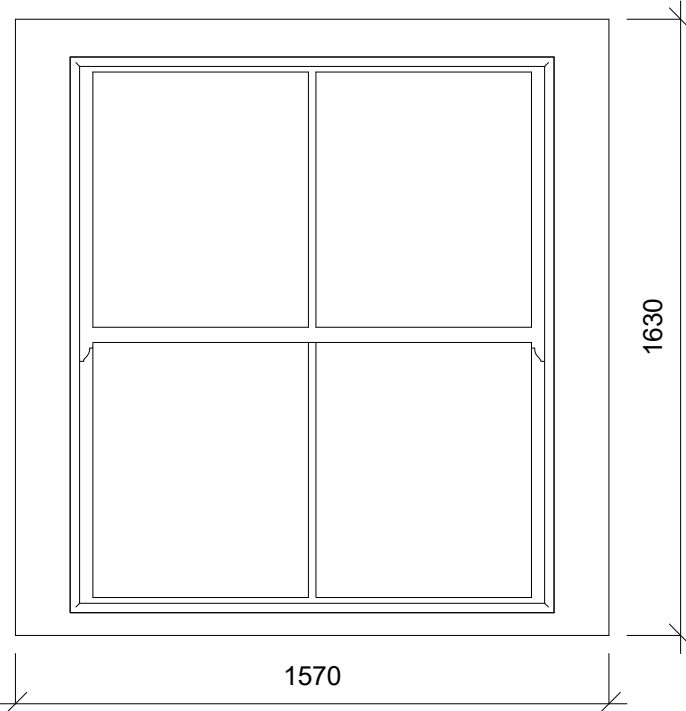

WINDOW TYPE F

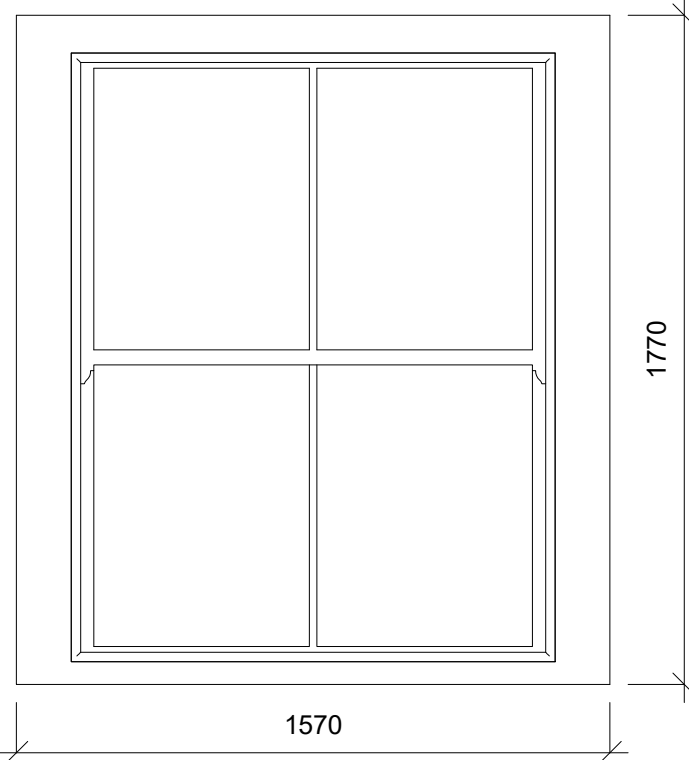


WINDOW TYPE G

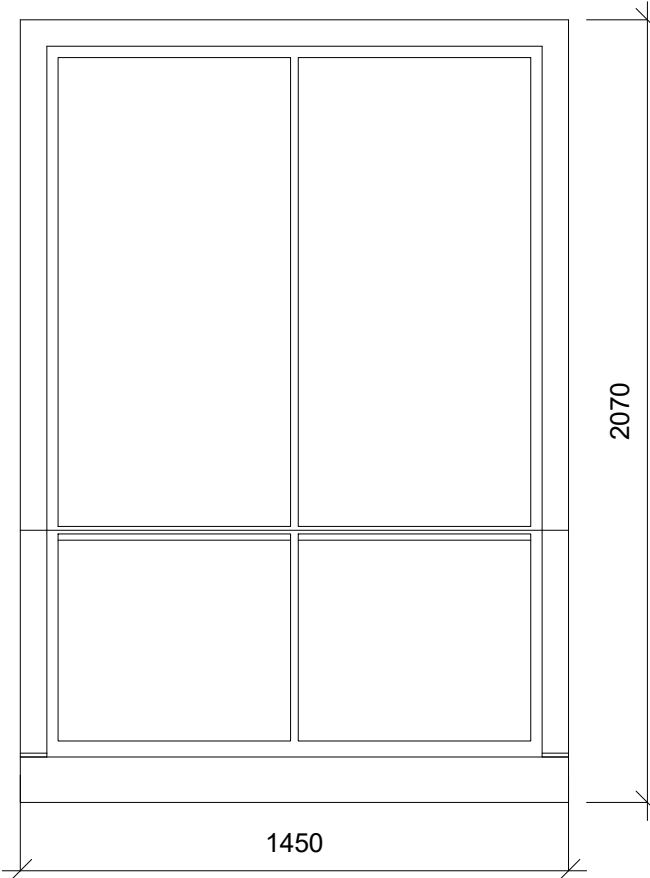


WINDOW TYPE H




WINDOW TYPE I

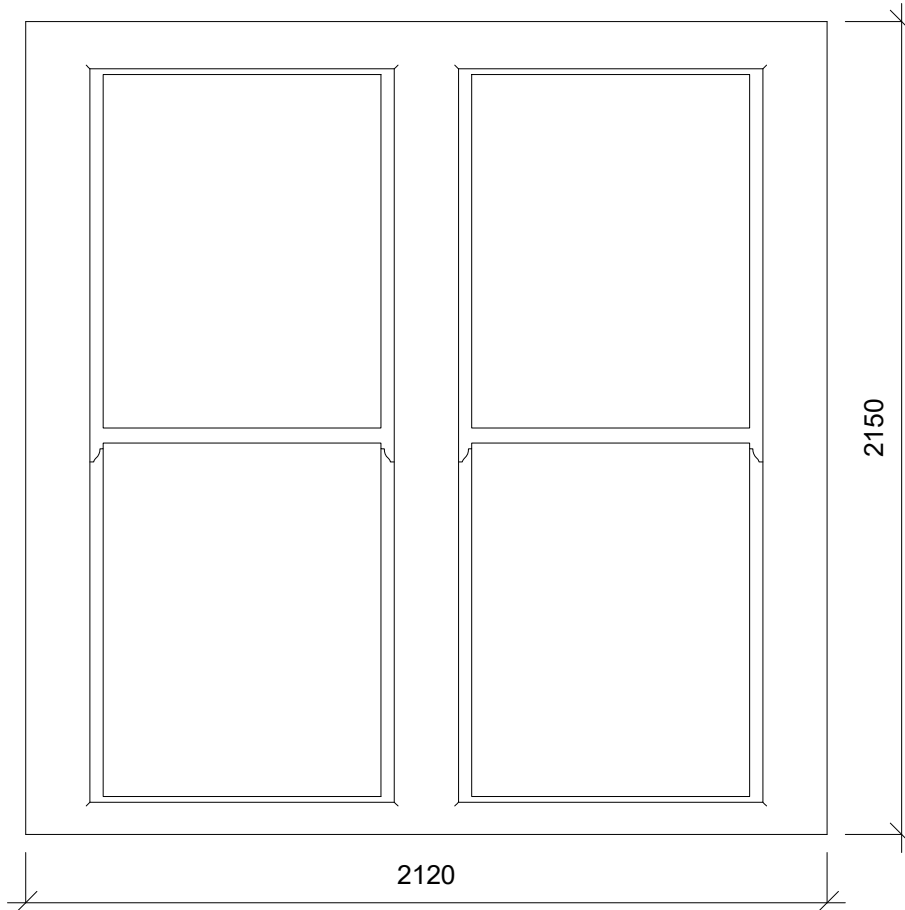

WINDOW TYPE J

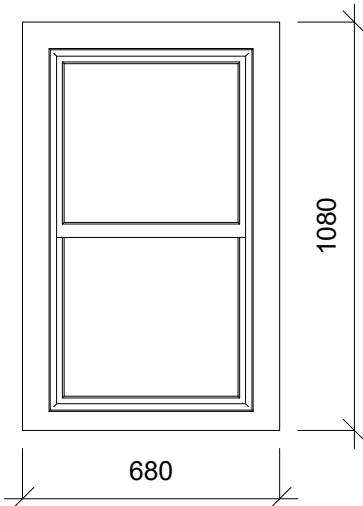

WINDOW TYPE K

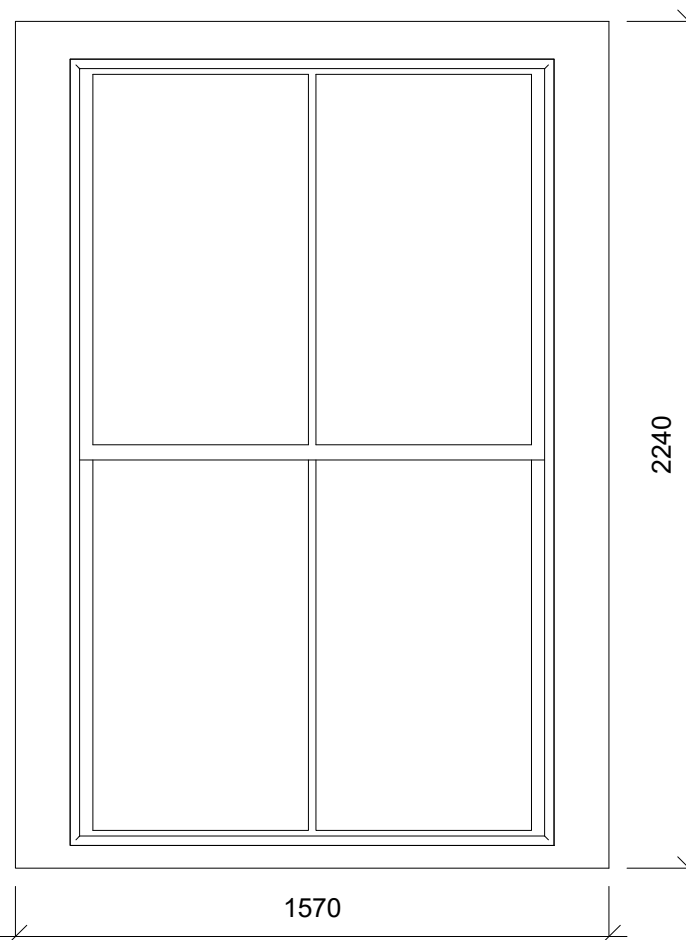

WINDOW TYPE L

WINDOW TO BE UNCOVERED
ONCE SITE IS SECURED

- SPECIALIST MANUFACTURER TO CONFIRM ALL OPENING SIZES ON SITE
- UNITS TO BE INSTALLED IN ACCORDANCE WITH REVEAL DEPTH DETAILS
- TO BE READ IN CONJUNCTION WITH BUILDING ENVELOPE REPAIR WORKS - 013-MDB-BS-XX-SH-B-2100
- TO BE READ IN CONJUNCTION WITH WINDOW ELEVATIONS - 013-MDB-BS-ZZ-EL-A-3101
- TO BE READ IN CONJUNCTION WITH WINDOW SCHEDULE - 013-MDB-BS-ZZ-SH-A-3102

THIS DRAWING IS TO BE READ IN CONJUNCTION WITH THE BEECH DESIGN & BUILD GA AND PLANNING INFORMATION, SANDY BROWN ACOUSTIC REPORT, HYDROCK FIRE STRATEGY AND THE GM STRUCTURES INFORMATION.

THE DRAWING FORMS THE DESIGN INTENT WHICH IS TO BE DEVELOPED BY THE FACADE SPECIALIST SUB-CONTRACTOR WHO WILL BE RESPONSIBLE FOR ALL DETAIL DESIGN AND CO-ORDINATION.

B ISSUED FOR TENDER NP 12-04-21
A ISSUED FOR CONDITIONS NP 12-03-21
APPROVAL

Rev Description By Date



PICCADILLY WAREHOUSE
PROJECT:

BLOOM STREET
EXISTING
WINDOW ELEVATIONS

DRAWING TITLE

DRAWING STATUS

DRAWN: JK I CHECKED: NP

SCALE: As indicated I DATE: 12.03.21

013-MDB-BS-ZZ-EL-A-3101 B
DRAWING NUMBER REV