


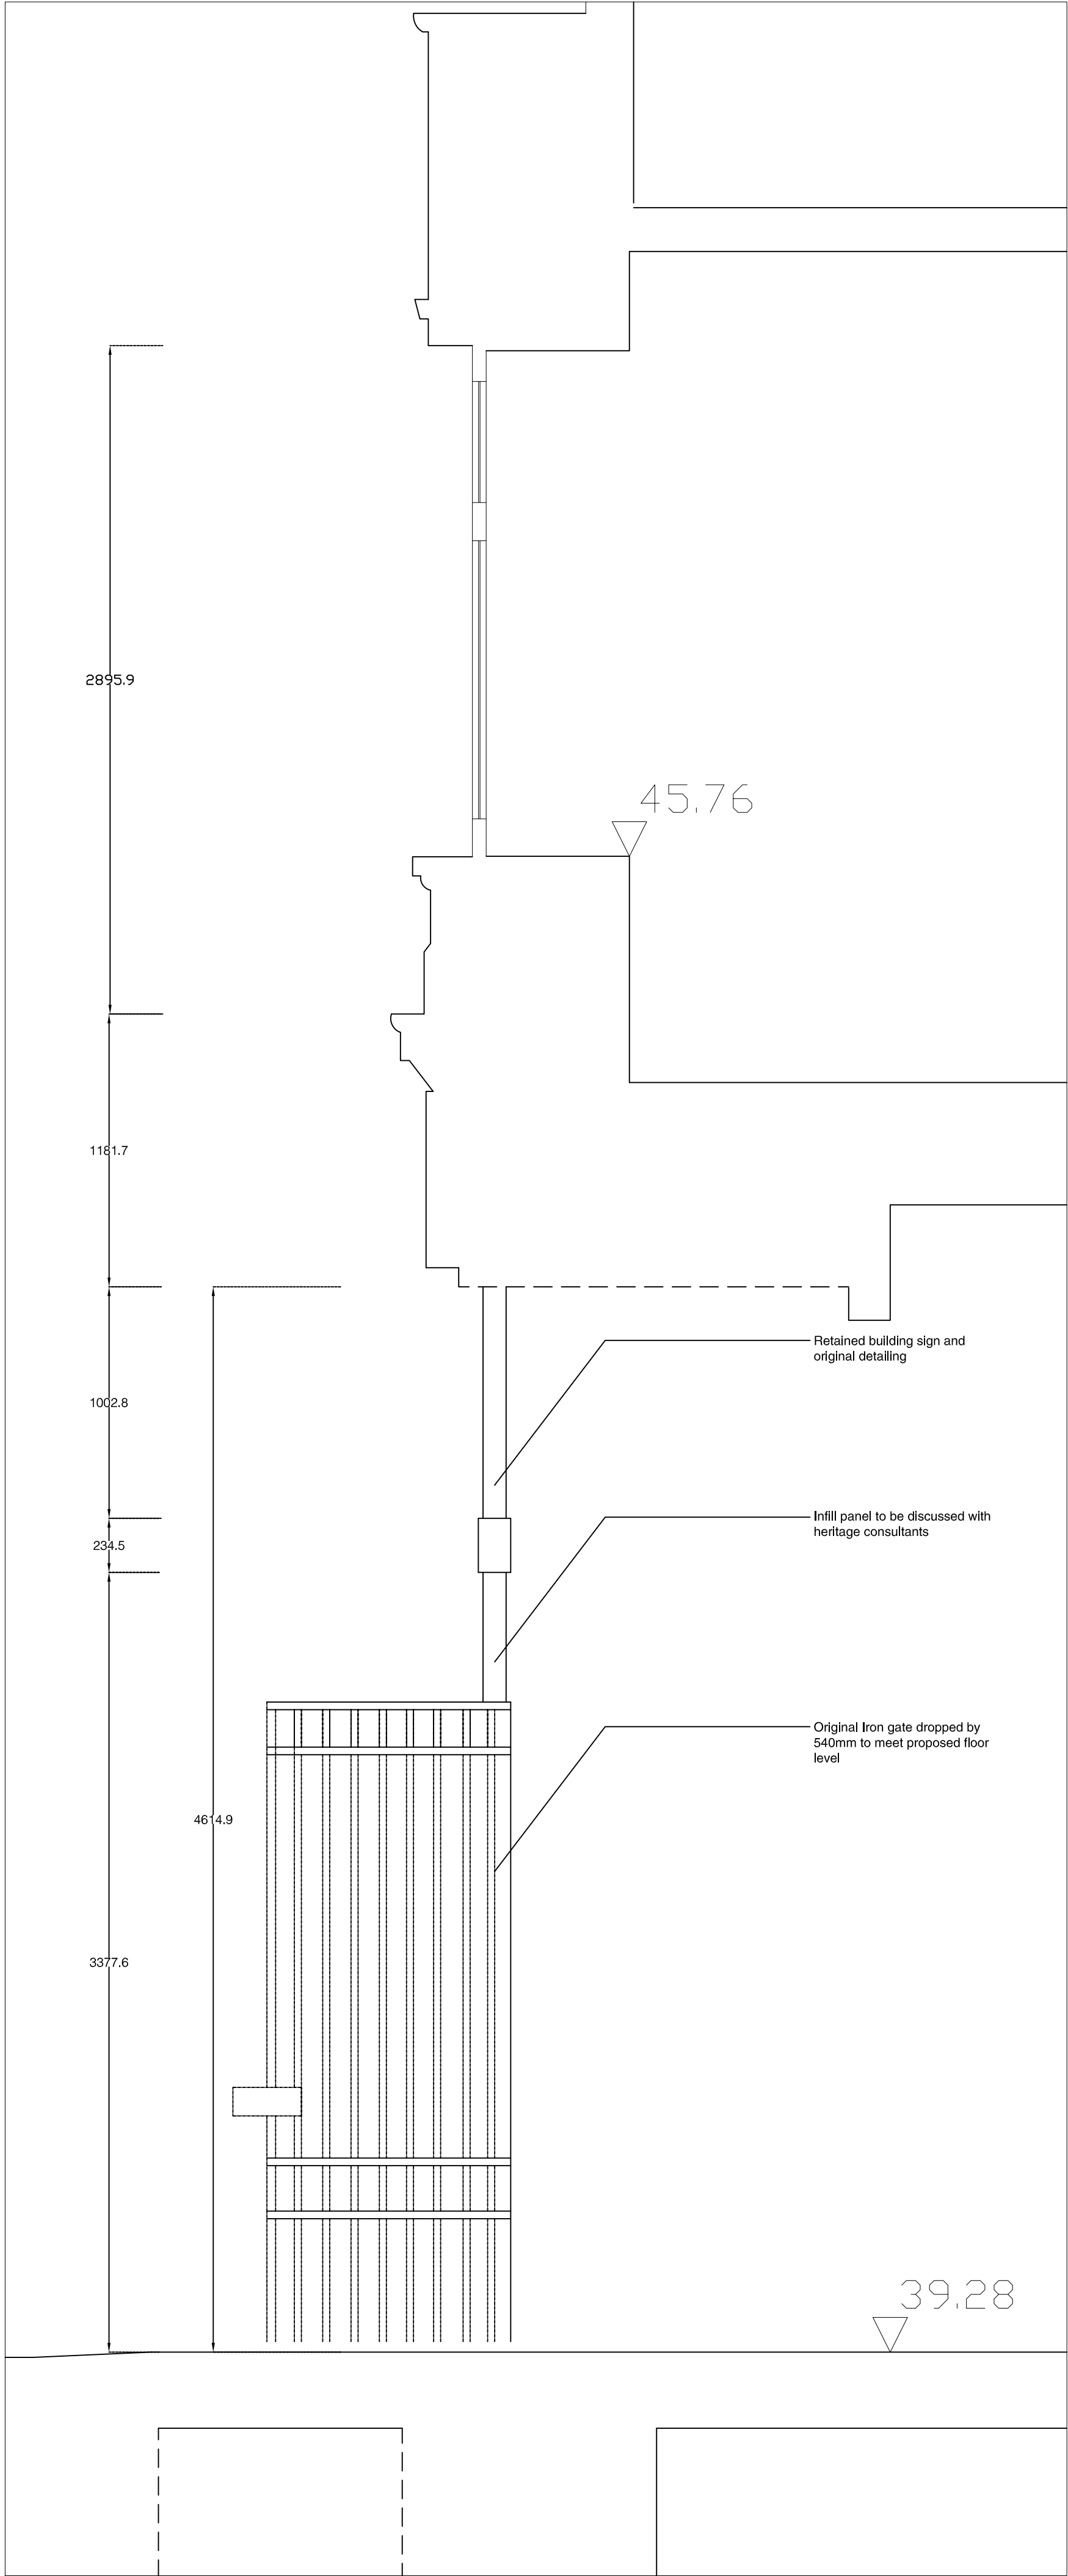


1 GA Planning - Police Station Elevation
1 : 20



2 GA Planning - Police Station Section
1 : 20

DO NOT SCALE
Work to annotated dimensions only. Read drawings in conjunction with relevant specification, Structural Engineers' and Services Engineers' drawings. Confirm all dimensions before commencement of any work on site or fabrication.

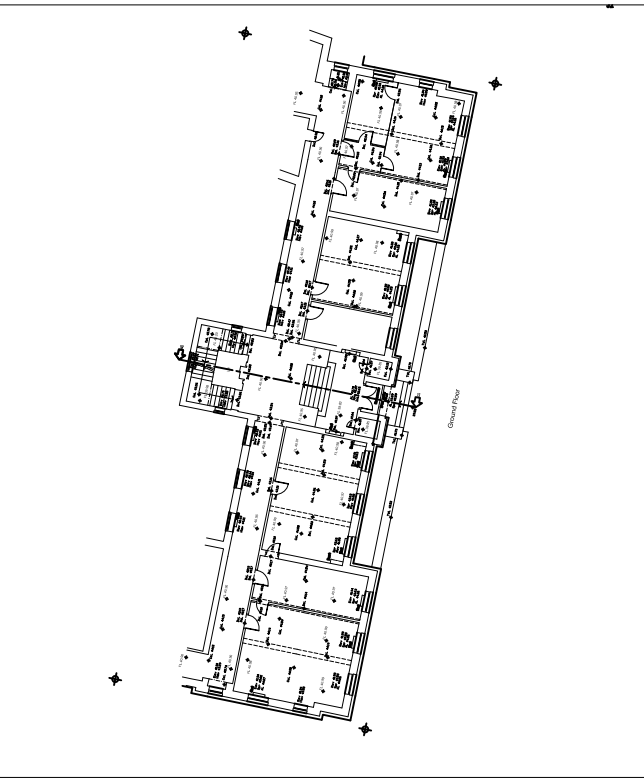

GA Planning - Police Station Section
1 : 20

Rev: Details: Date:

client:
St Michaels

project:
St Michaels

job number:
601

status:
Planning

title:
Police Station
Detail Elevation

scale: drawn by:
1 : 20 Author
@ A1

drawing number:
(-)/902

current revision date: revision:

SG Studios
1 Keller Place
Manchester M15 4LE
t: +44(0)161 832 0842
e: mail@hodderandpartners.com
w: www.hodderandpartners.com

hodder+partners