
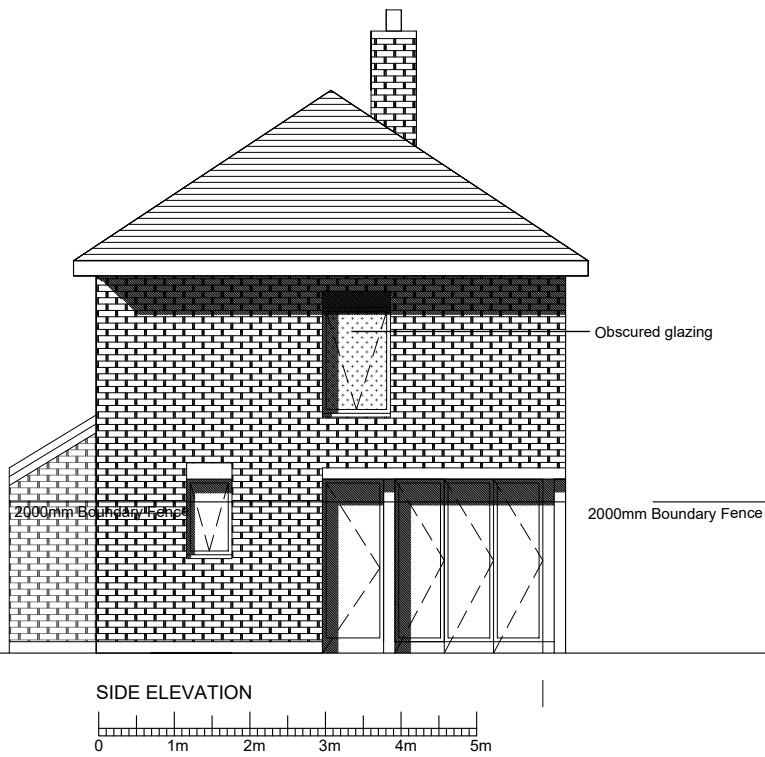
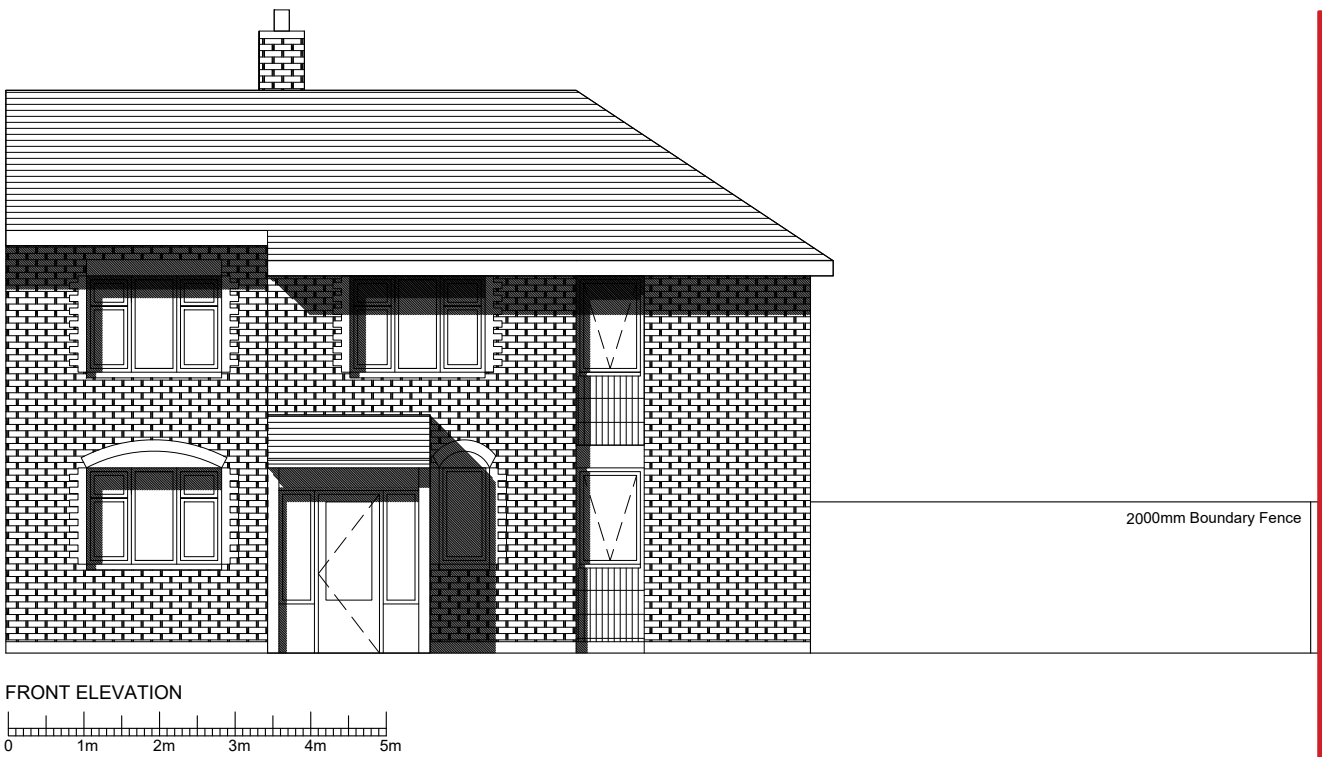
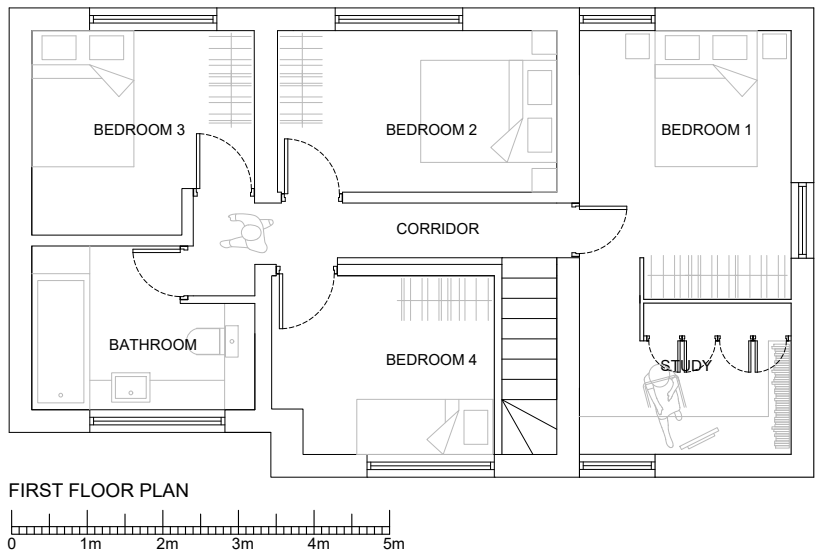
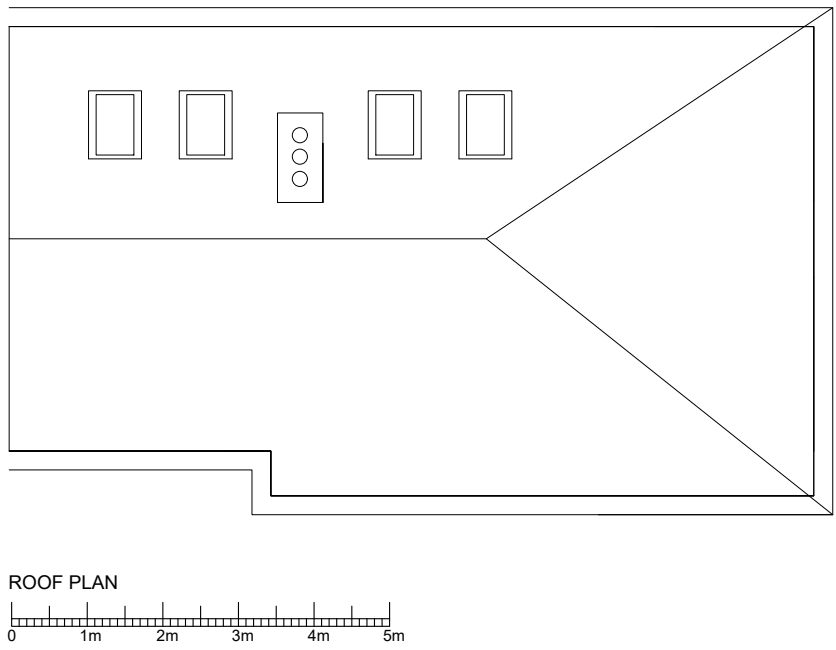
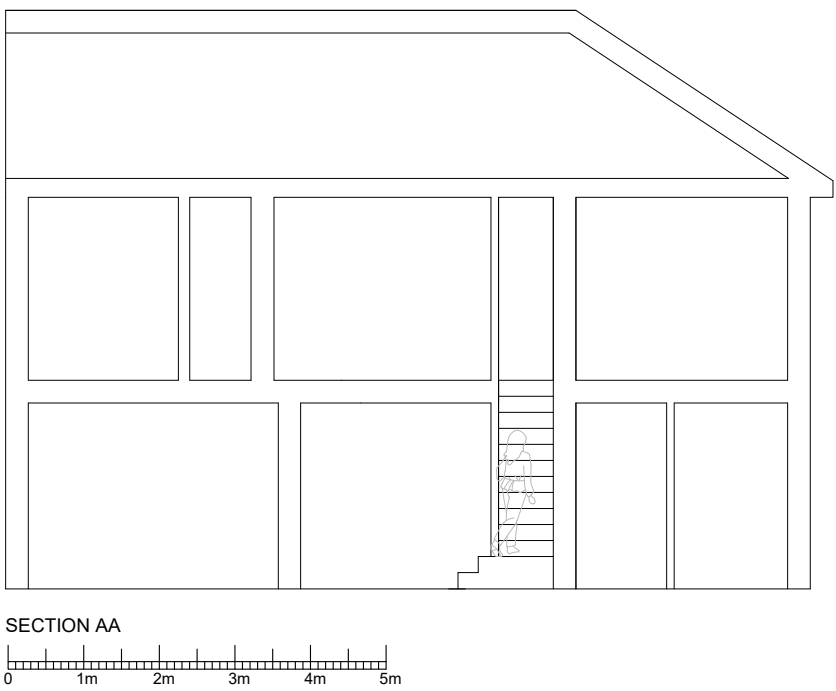


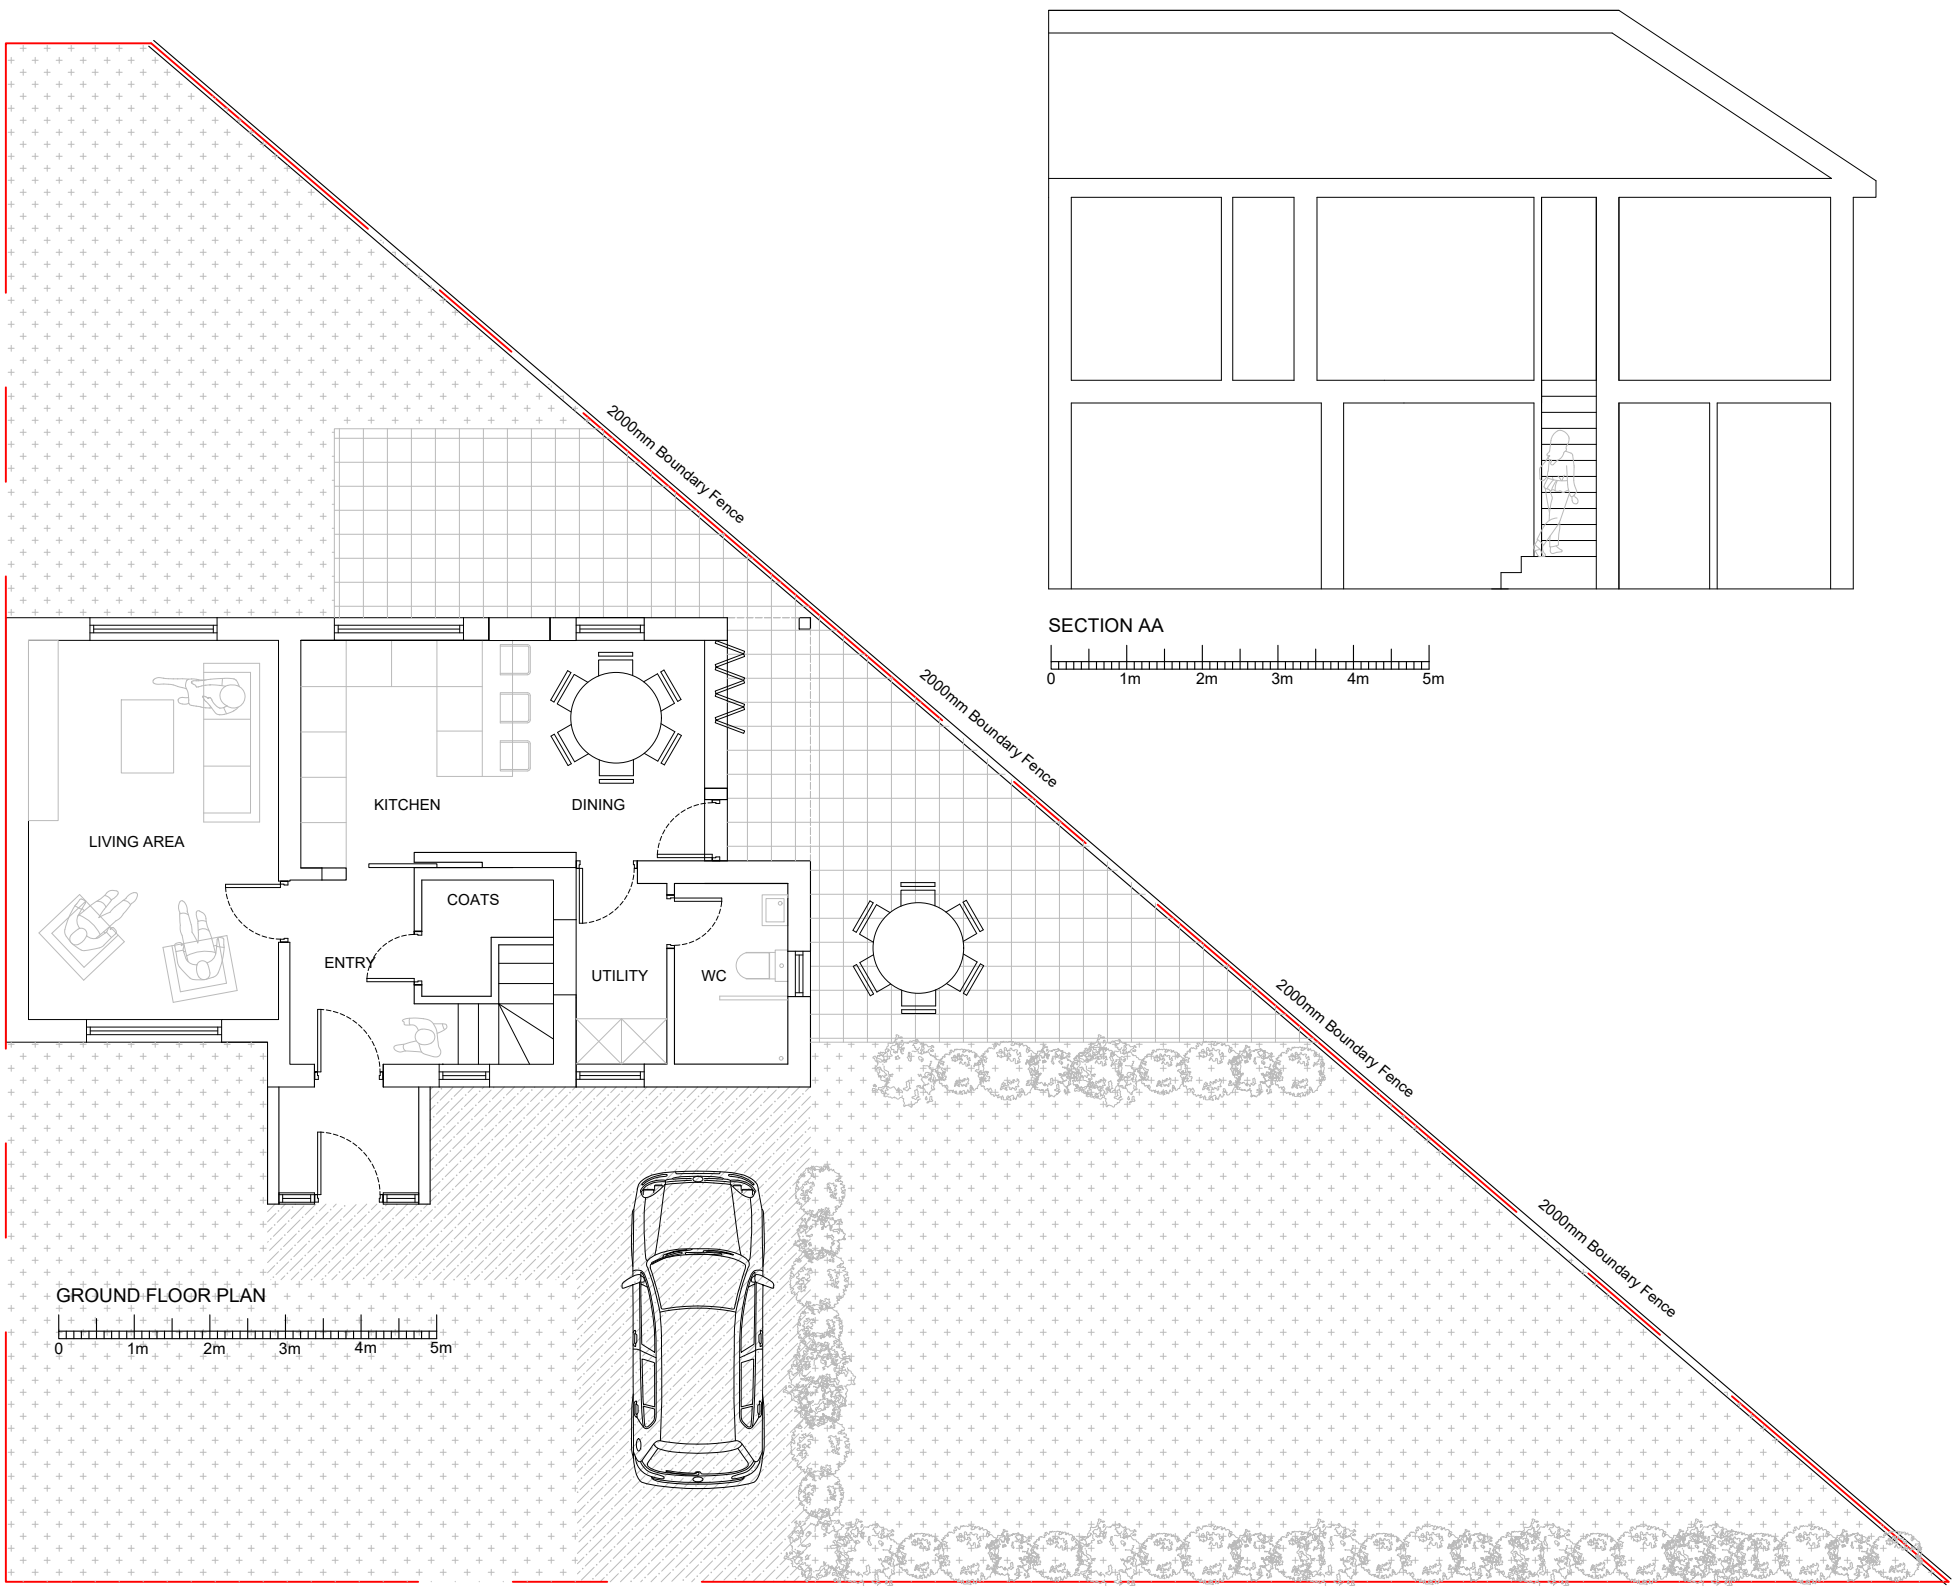

- FIRST ISSUE
A Boundary Treatment / Obscured Glazing Added For Privacy

06.09.21 JG
28.11.21 JG

JO + GERD MORRIS	client
7 MOTTRAM AVE CHORLTON M21 7LX	project
PROPOSED PLAN ELES SECTION	title
FAC37	job No.
AL.01	dwg No.
1:100 @ A1	scale
JG	drawn