


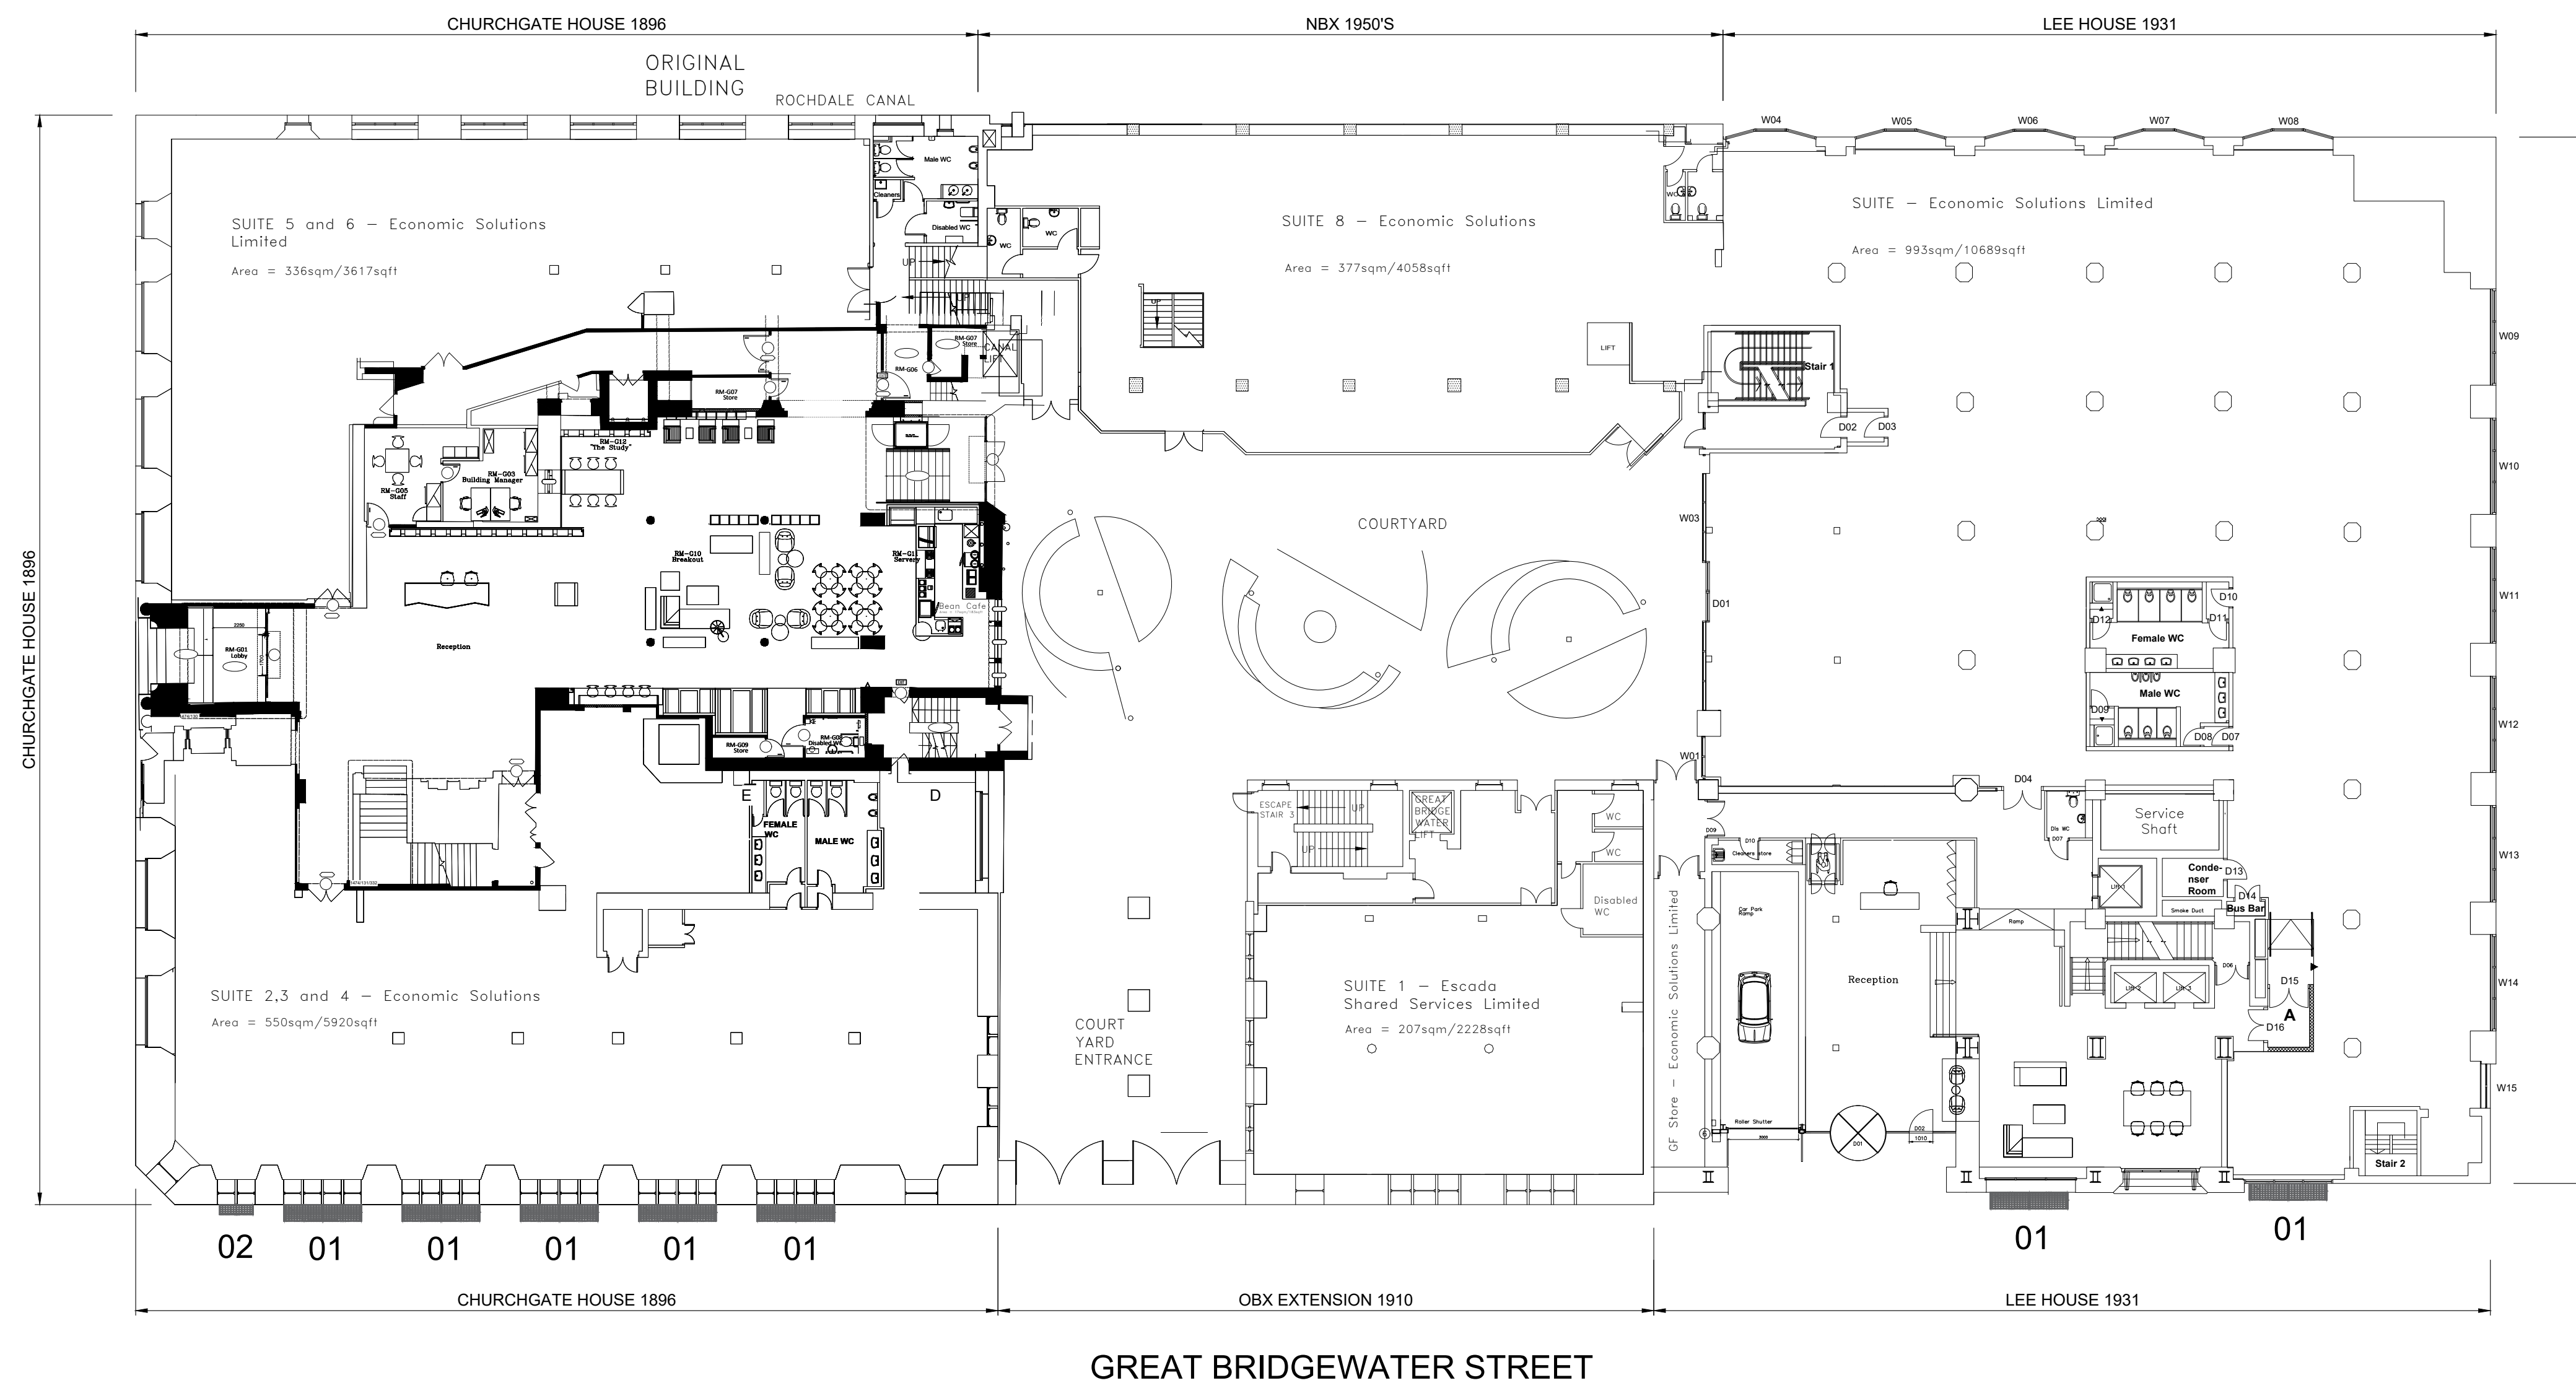

- 01 - PAVEMENT LIGHT TYPE 1
Refer to drawing 19-139 Churchgate House Pavement Lights Type 1
- 02 - PAVEMENT LIGHT 02
Refer to drawing 19-139 Churchgate House Pavement Lights Type 2

XLB PROPERTY	client	TFP
THE TOOTAL BUILDINGS 56 OXFORD ST, MANCHESTER, M6 1EU	project	
PROPOSED EXTERNAL REPLACEMENT PAVEMENT LIGHT LOCATIONS	title	
XLB04	job No.	
AP01	dwg No.	
1:200 @ A1	scale	thefridayproject lucy@fridayproject.co.uk
LJ	drawn	