
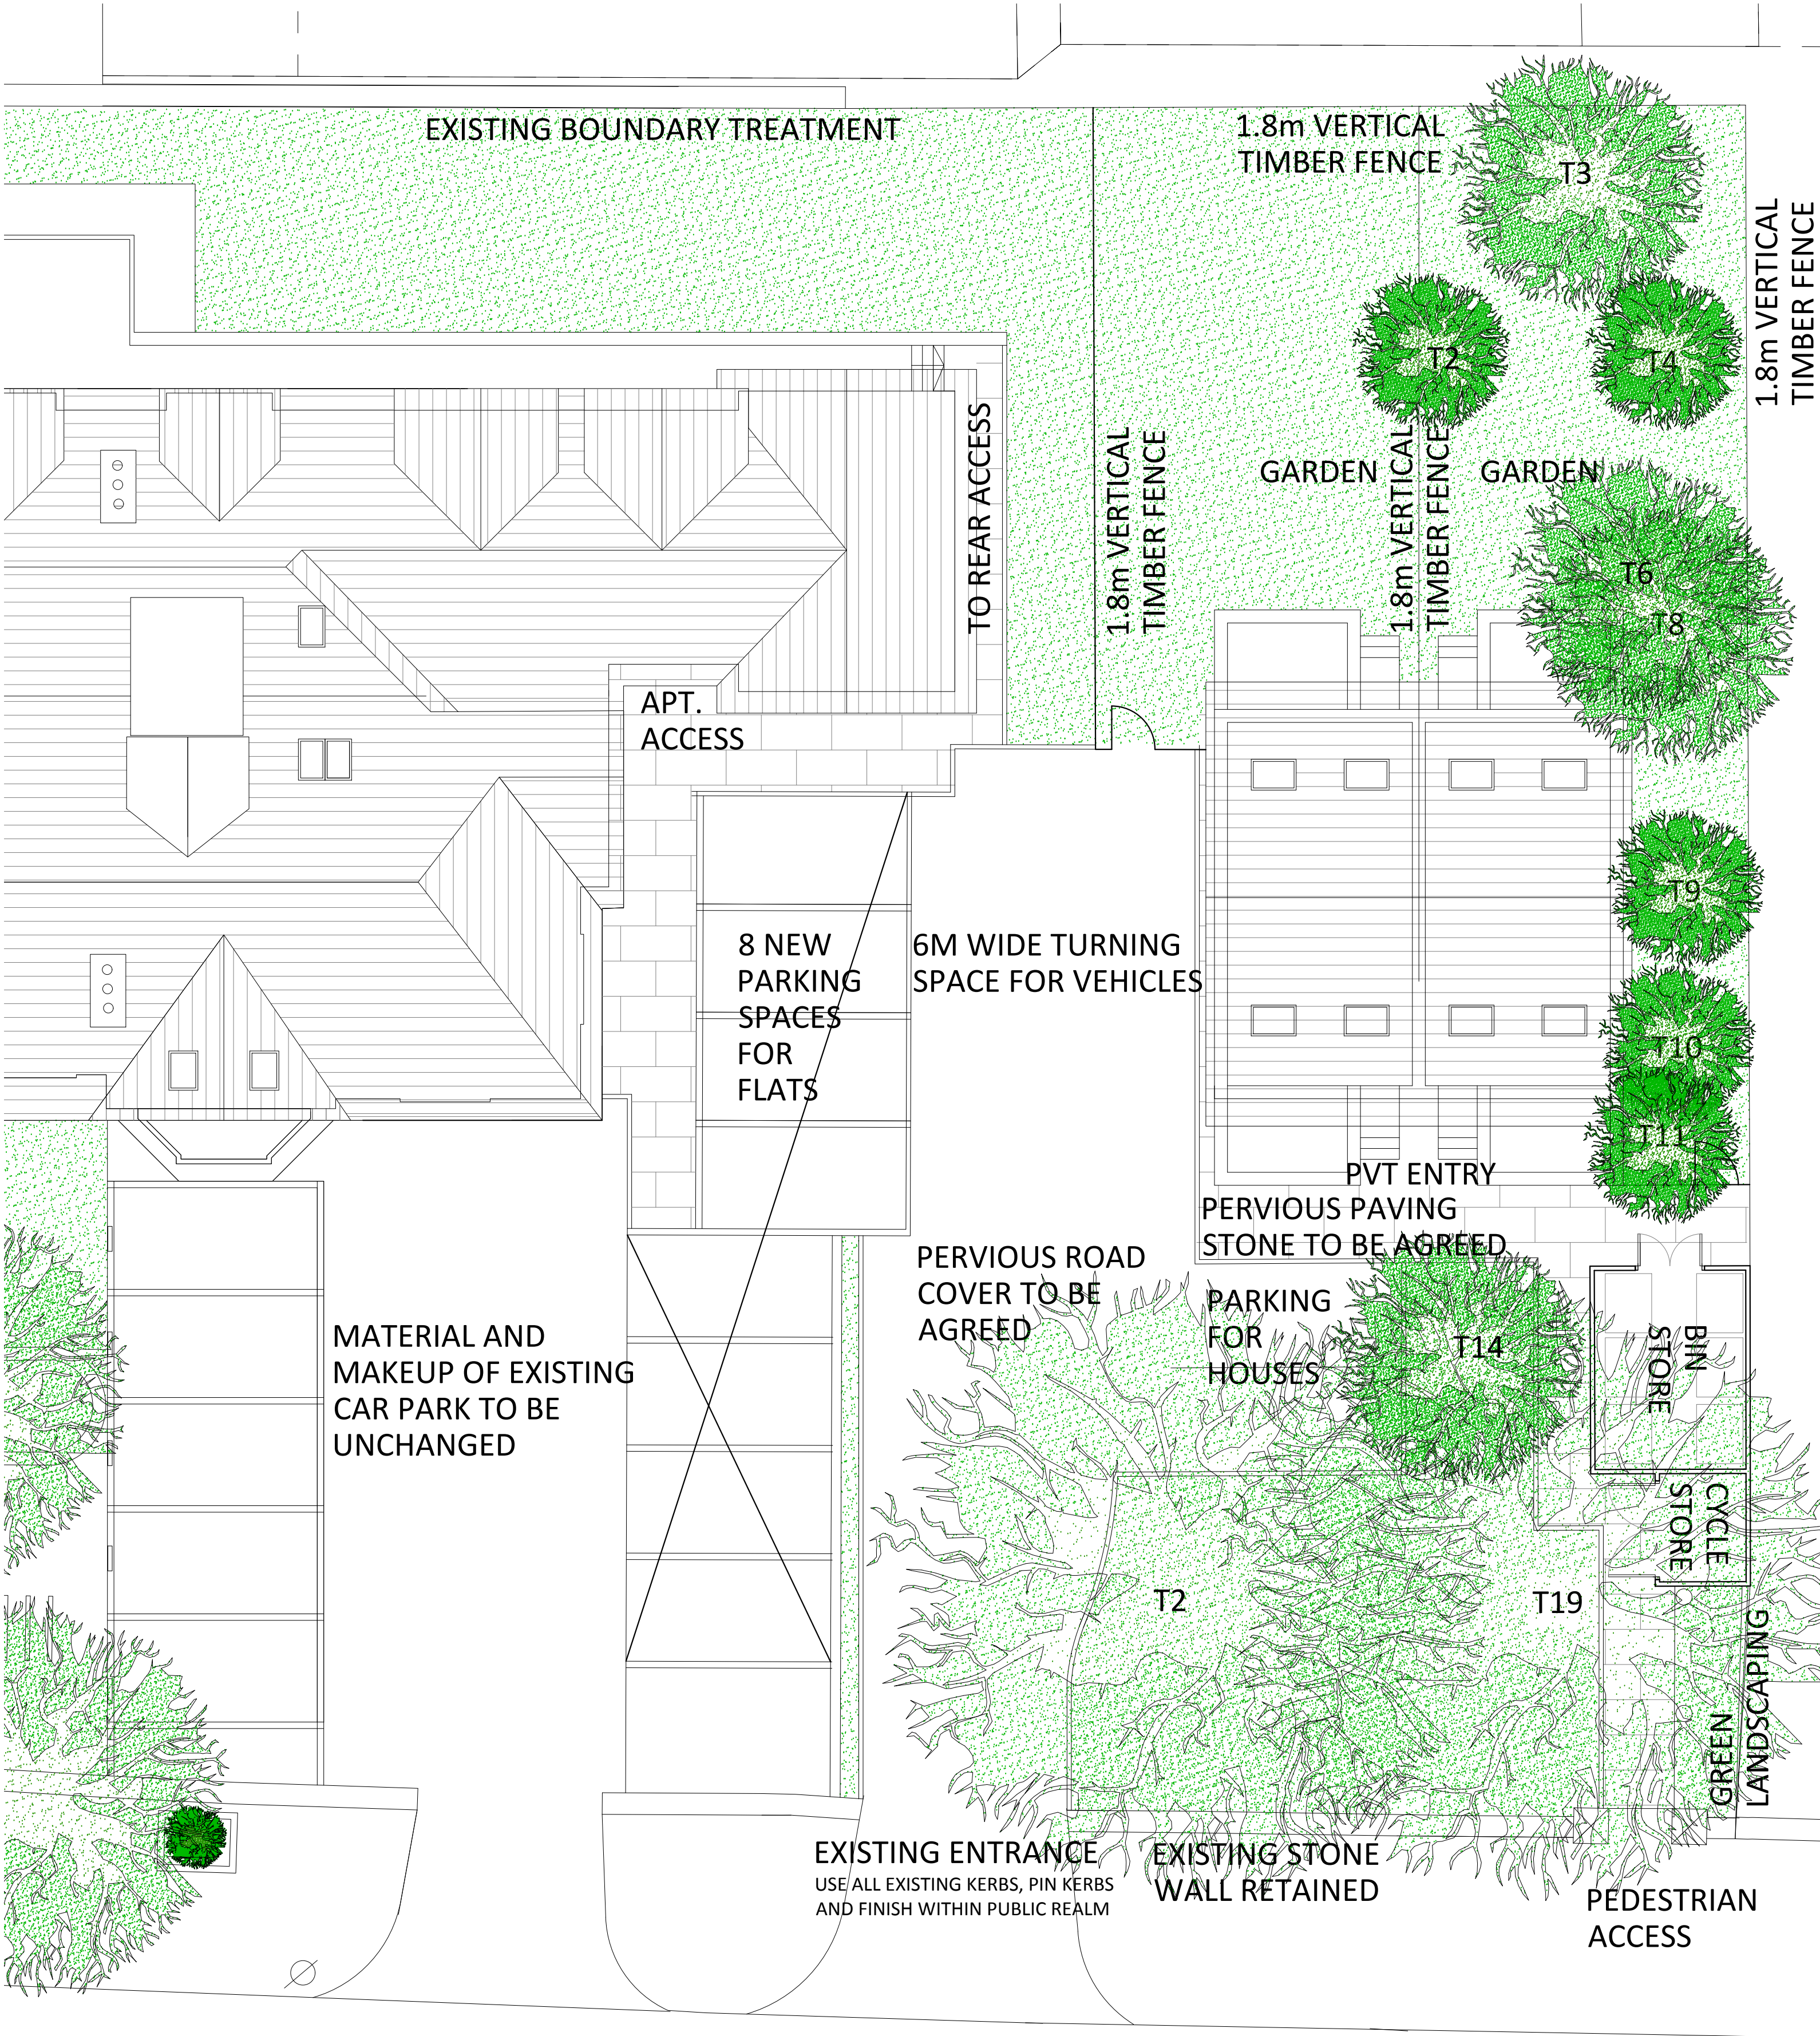
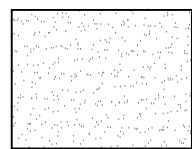
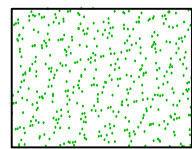


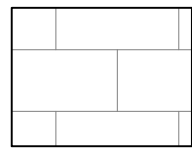

NAME AND NUMBER			TYPE	HEIGHT(m)
T2	1	TILIA SPP	EX. TREE	13
T3	1	PRUNUS SPP	EX. TREE	10
T4	1	ACER PSEUDOPLATANUS	EX. TREE	10
T6	1	ACER PSEUDOPLATANUS	EX. TREE	9
T8	1	TILIA SPP	EX. TREE	14
T9	1	TILIA SPP	EX. TREE	12
T10	1	TILIA SPP	EX. TREE	14
T11	1	TILIA SPP	EX. TREE	14
T14	1	TILIA SPP	EX. TREE	14
T19	1	TILIA SPP	EX. TREE	12

DUE TO THE AMOUNT OF EXISTING TREES TO BE RETAINED NO FURTHER/NEW TREE PLANTING IS PROPOSED

ALL TOP SOIL FOR GRASS TO BE MINIMUM 15cm IN DEPTH

- PERVIOUS ROAD FINISH
- GRASS
- PERVIOUS STONE SETTS

DRAWING IS THE INTELLECTUAL COPYRIGHT OF 12 / 23 ARCHITECTURE DESIGN LTD AND SHOULD NOT BE REPRODUCED WITHOUT PRIOR CONSENT.

ANY MATTERS ARISING SHOULD BE REPORTED TO THE ARCHITECT DIRECTLY AND IMMEDIATELY.

DRAWING/INFORMATION SHOULD NOT BE USED FOR ANY STRUCTURAL CALCULATIONS OR STRUCTURAL DESIGN BY ANY PARTY OTHER THAN A STRUCTURAL ENGINEER WHO HAS OBTAINED THE DRAWING FROM THE ARCHITECT.


12 / 23 ARCHITECTURE DESIGN LTD DO NOT TAKE RESPONSIBILITY FOR ANY SETTING OUT INFORMATION OR ANY INCORRECT SURVEY INFORMATION.

Revision: A Description: GENERALLY UPDATED Date: 18.06.19 By: LW

Client: ALDWYCH GROUP LTD
Address: 189 367 WILMSLOW ROAD
Project: PROPOSED LANDSCAPING
Drawing No: PL 009
Scale: 1:100 @ A1
Drawn: LW
Date: 01.04.19

12/23
Architecture Design
Landscape Architecture Ltd

11-23 Bridgewater Place
Manchester
M4 1QF

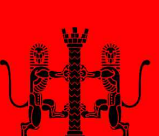

T: 0161 711 0584
E: lwalsh@1223arch.co.uk
W: www.1223arch.co.uk