


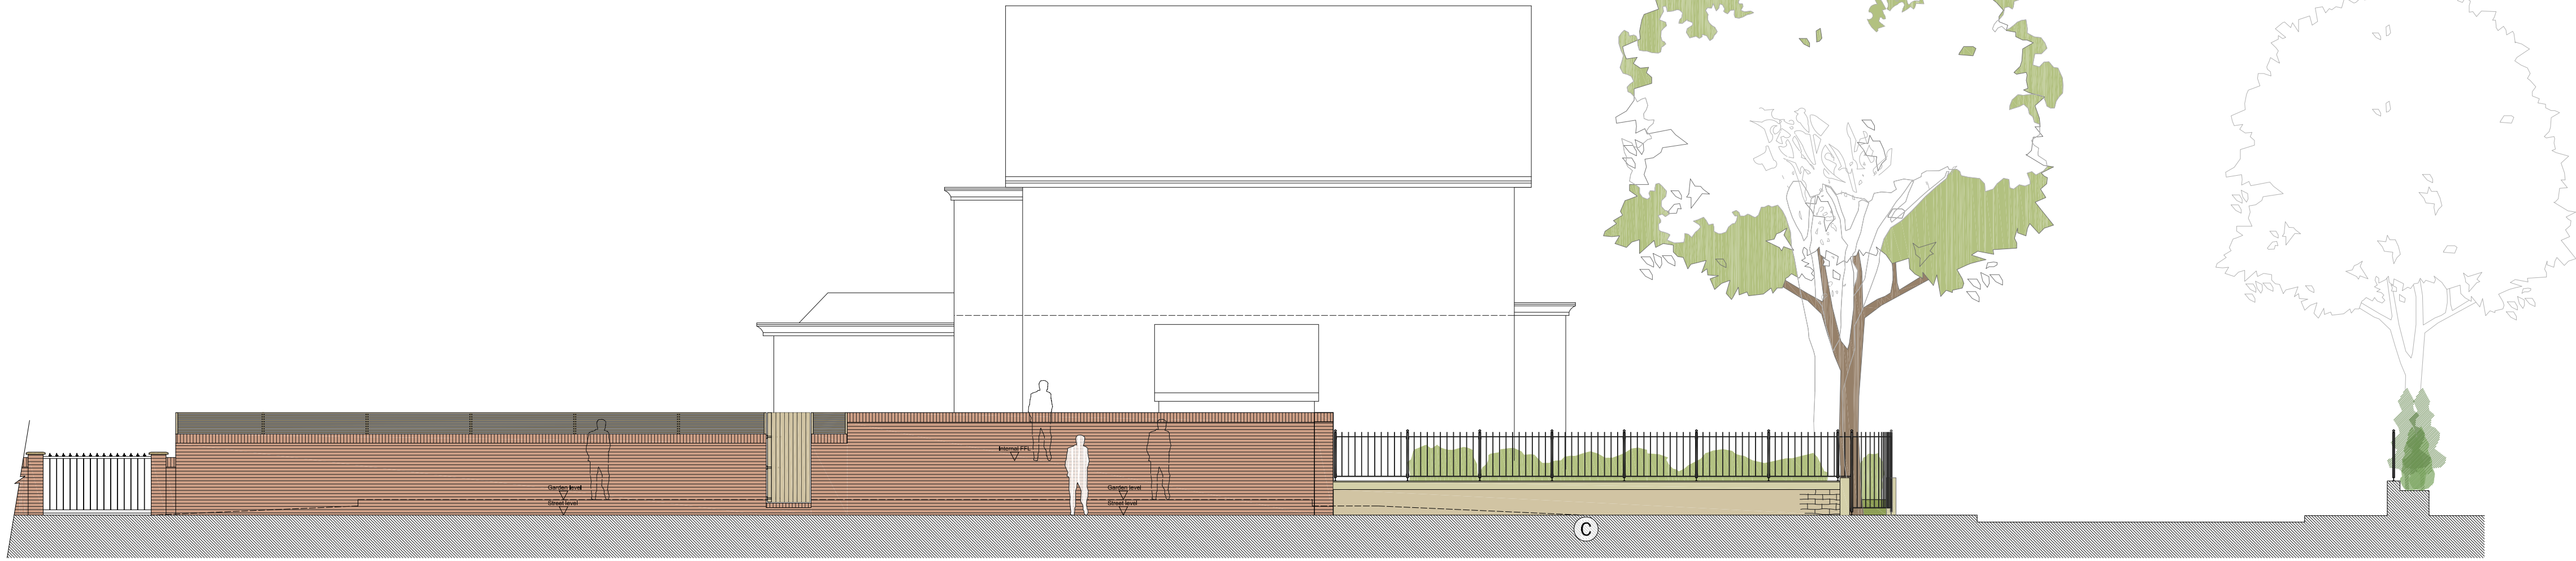


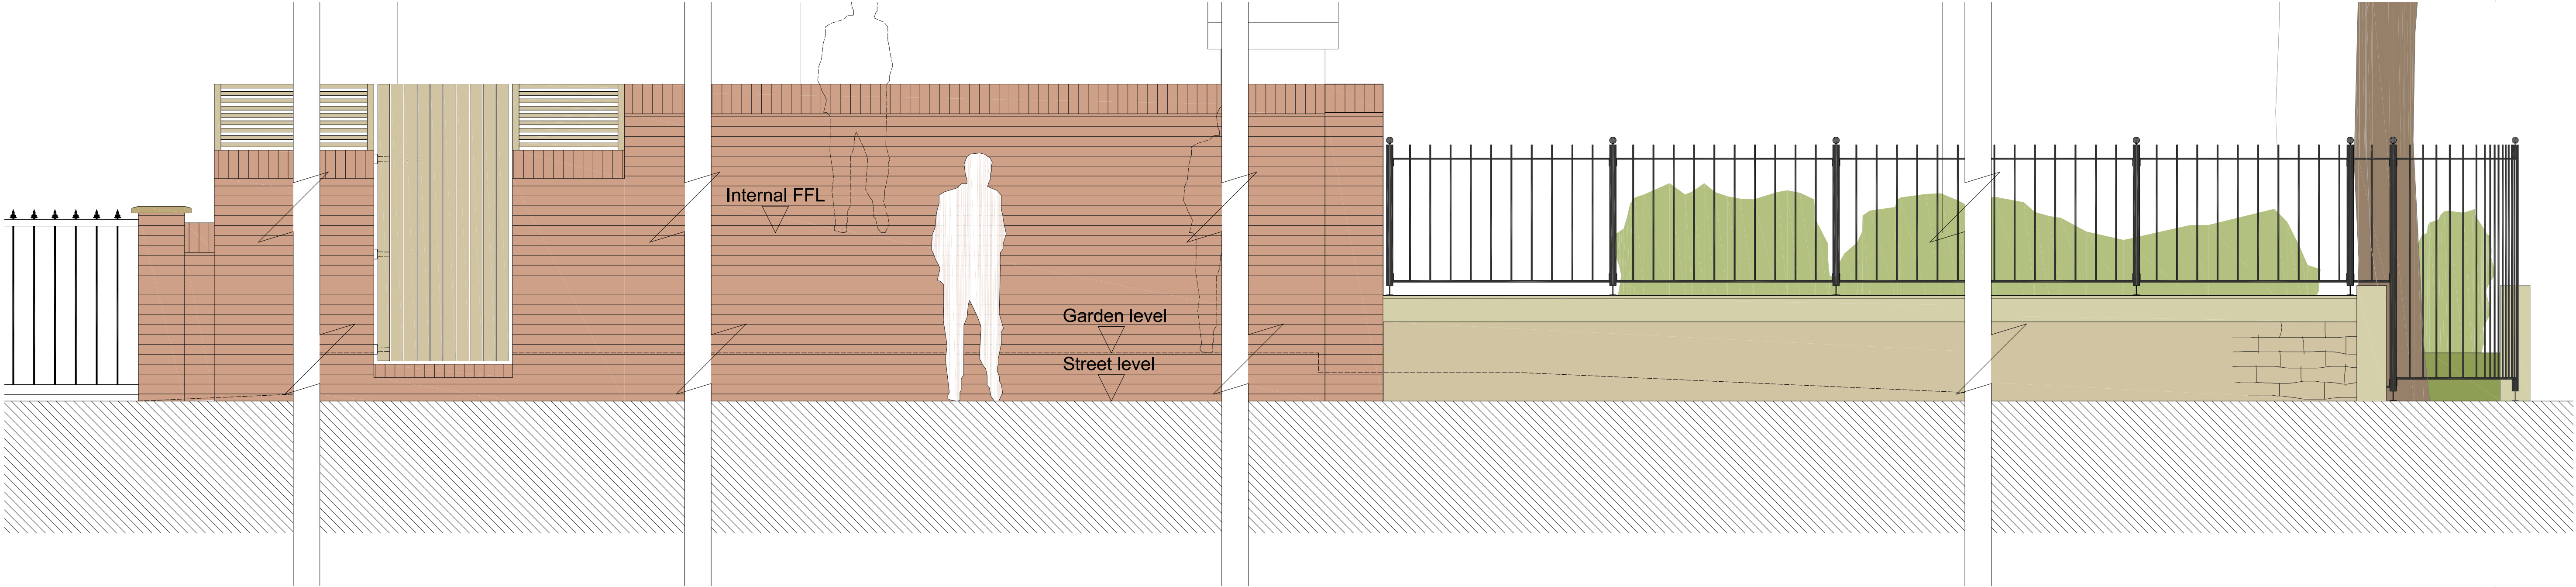

Proposed Street Scene - Stockton Road
Scale 1:100

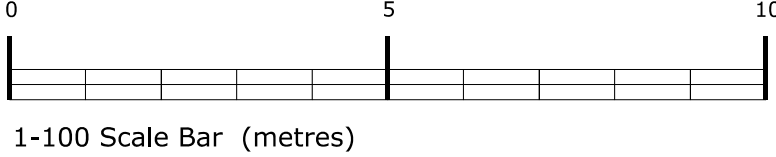

Proposed Street Scene - Stockton Road
Scale 1:25

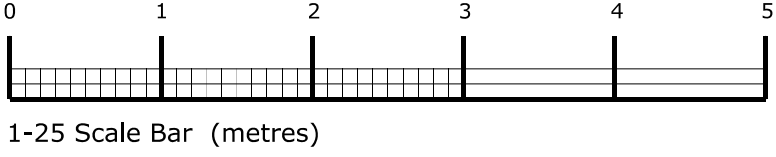

A	07/08/2021	Driveway position amended in accordance with sketch drawing 1000-P-900-2 - sketch site layout plan as agreed by MCCS Highway Engineer. Gate and gate posts moved 2m back from the site boundary in order for vehicles entering and leaving the premises to wait for on coming vehicles and pedestrian traffic, whilst remaining within the site boundary and so as not to impede on the foot traffic along the public footpath. Boundary treatment (adapted to the site scale wall and metal railings) amount of landscaping (proposed in acc. with NMS statement & TP scheme) and hedgerow and driveway notation added.	GC	
REV	DATE	AMENDMENT	BY	CHKD

PROJECT:	61 High Lane, Chorton		
CLIENT:	Mr J. Kennedy		
DRAWING:	Proposed Street Scene - Stockton Road		
DRAWN BY:	GC	CHECKED BY:	--
DATE:	02/07/2021	SCALE:	1:100 & 1:25 @ A1
STATUS:	Planning		
DRAWING NO:	1000-P-900	REVISION:	A