


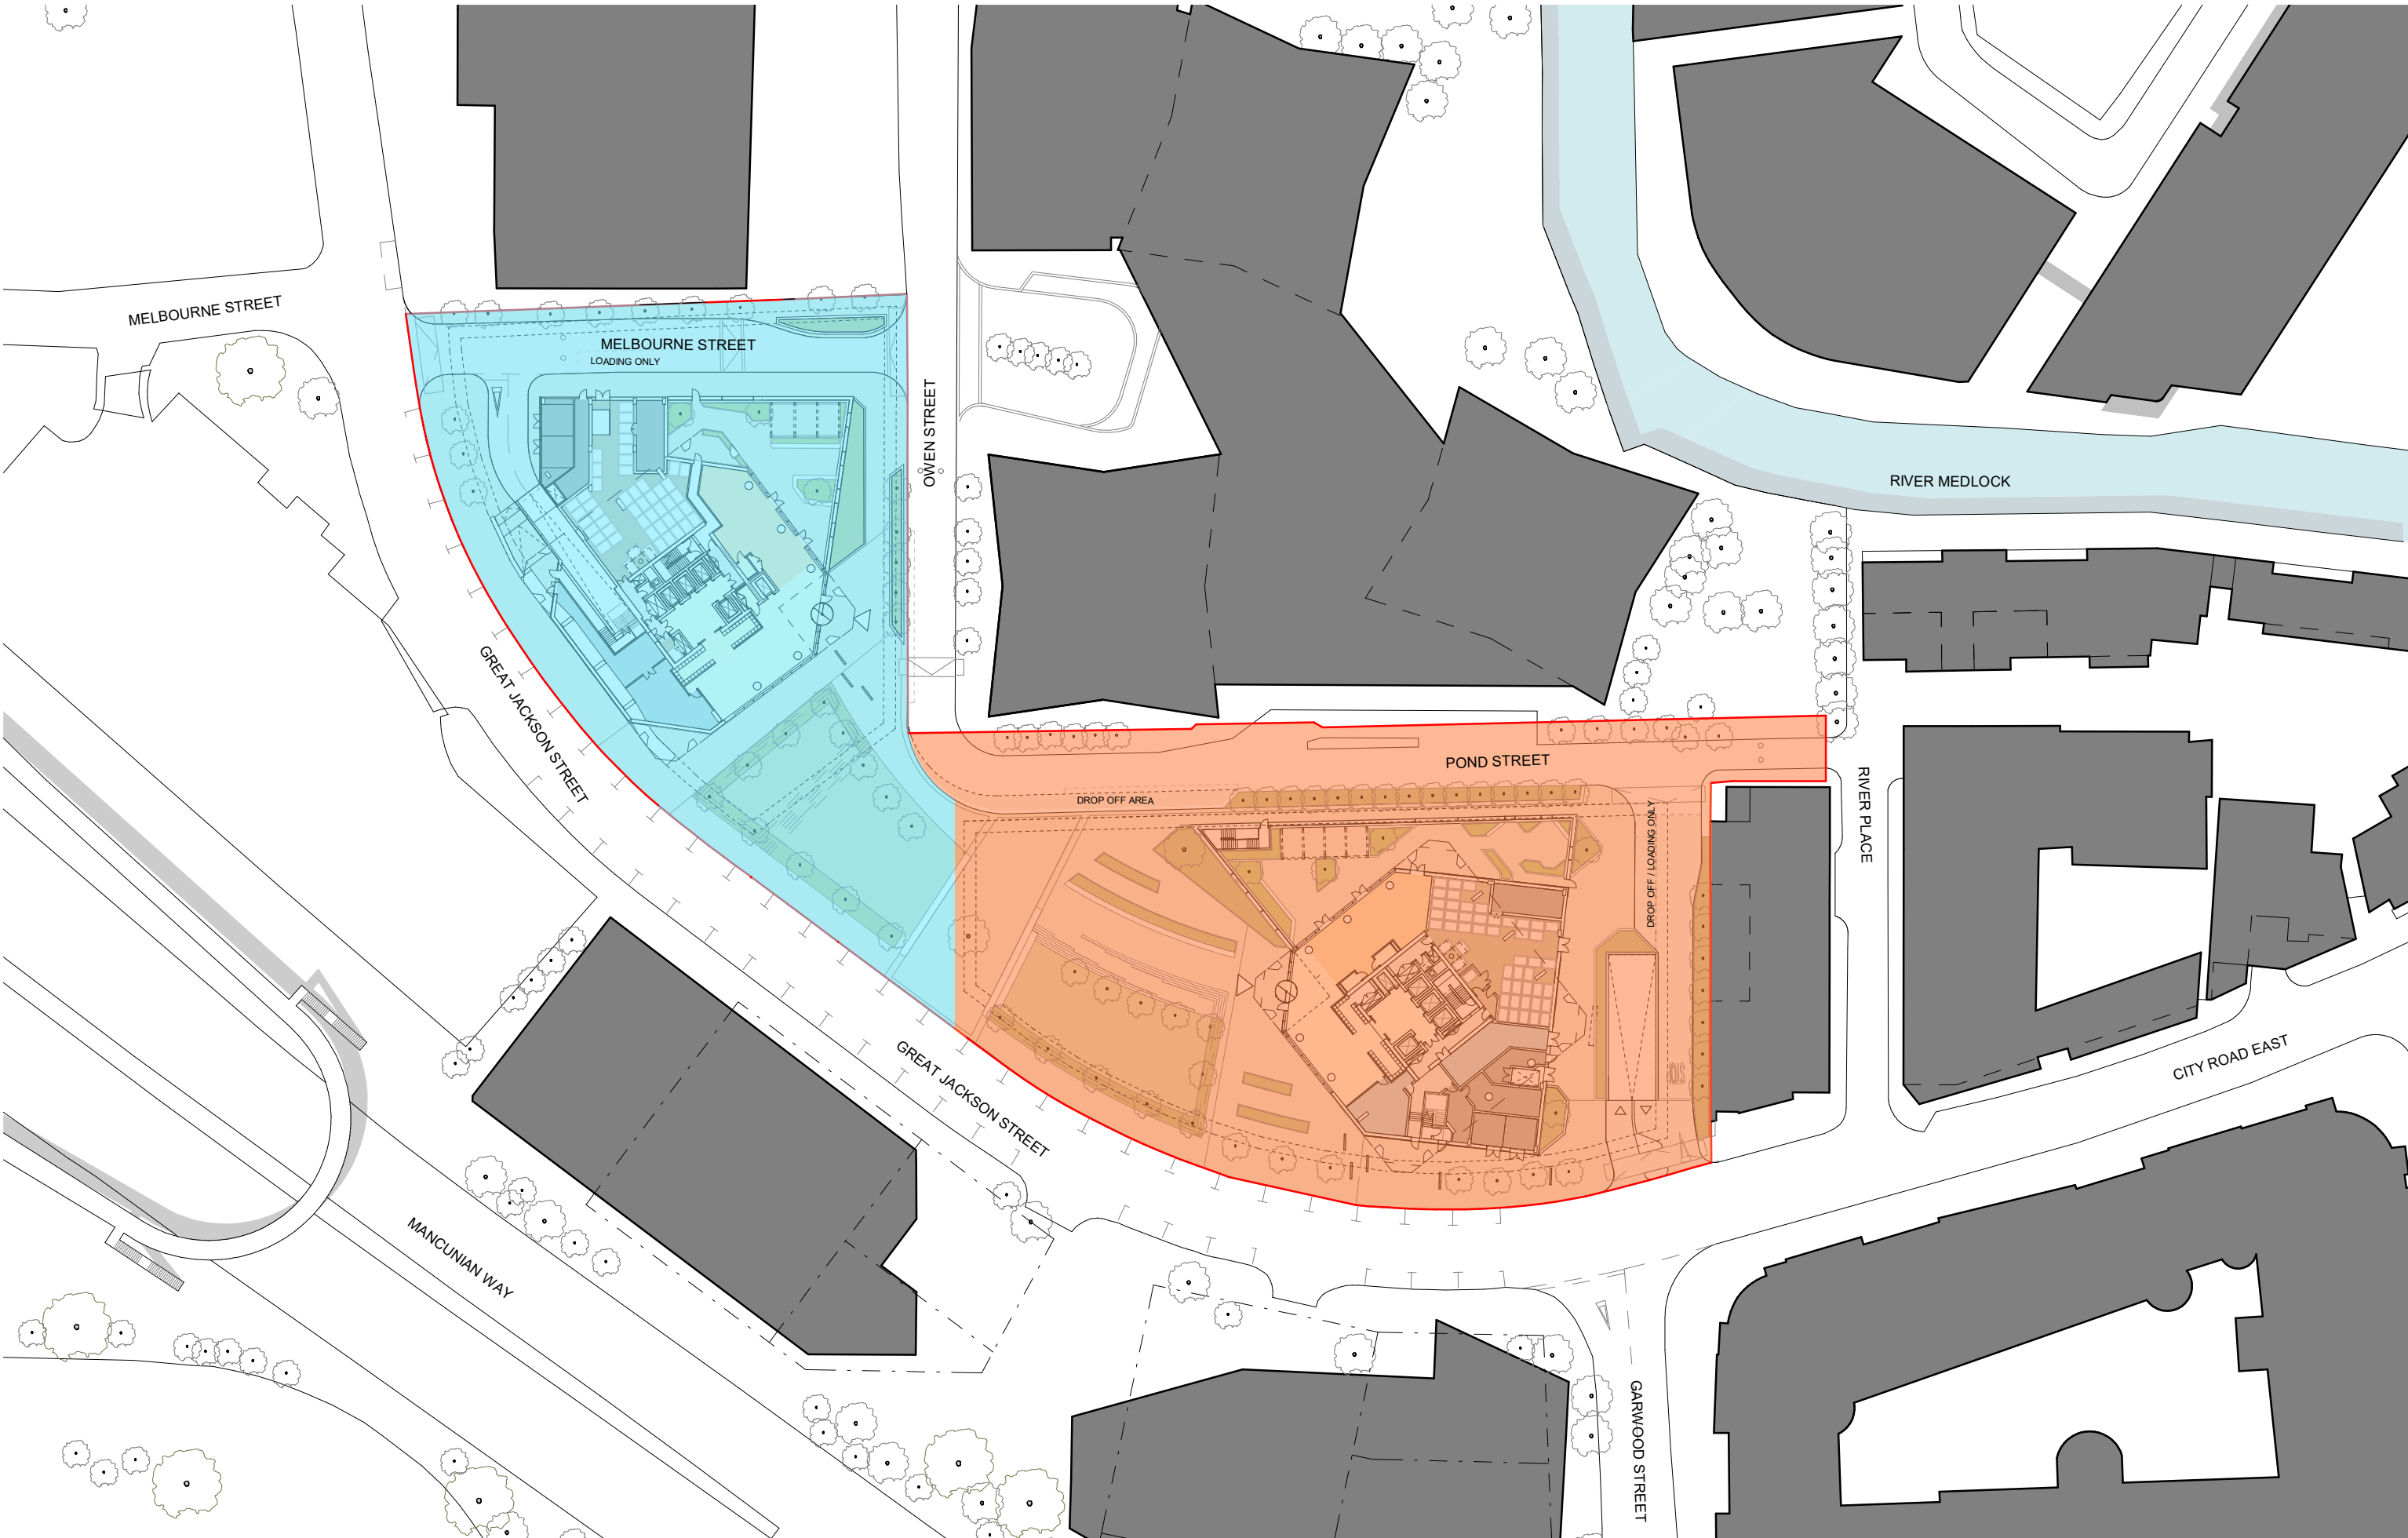

This drawing is copyright
Do not scale off dimensions.
All dimensions to be checked on
site by contractor.
Contractor to report any
dimensional discrepancies,
errors or omissions prior to
commencing on site.

NOTE:

— Planning Application Boundary

Phase 1

Phase 2

NORTH

Rev	Date	Description
P01	28-10-2021	Planning Submission
P02	04-11-2021	Landscape update

Project Title

Great Jackson Street - Plot F
Manchester

Status

Planning Issue

Drawing Title

Site Wide
Ground Phasing Plan

Project No

10334

Scale

1:750 @ A3

SHP Drawing Code

10334-Z1-SHP-G000-PL-Grd-B5D804

Revision

P02

simpsonhaugh

Manchester
+44 (0)161 835 2345

London
+44 (0)20 7549 4000