




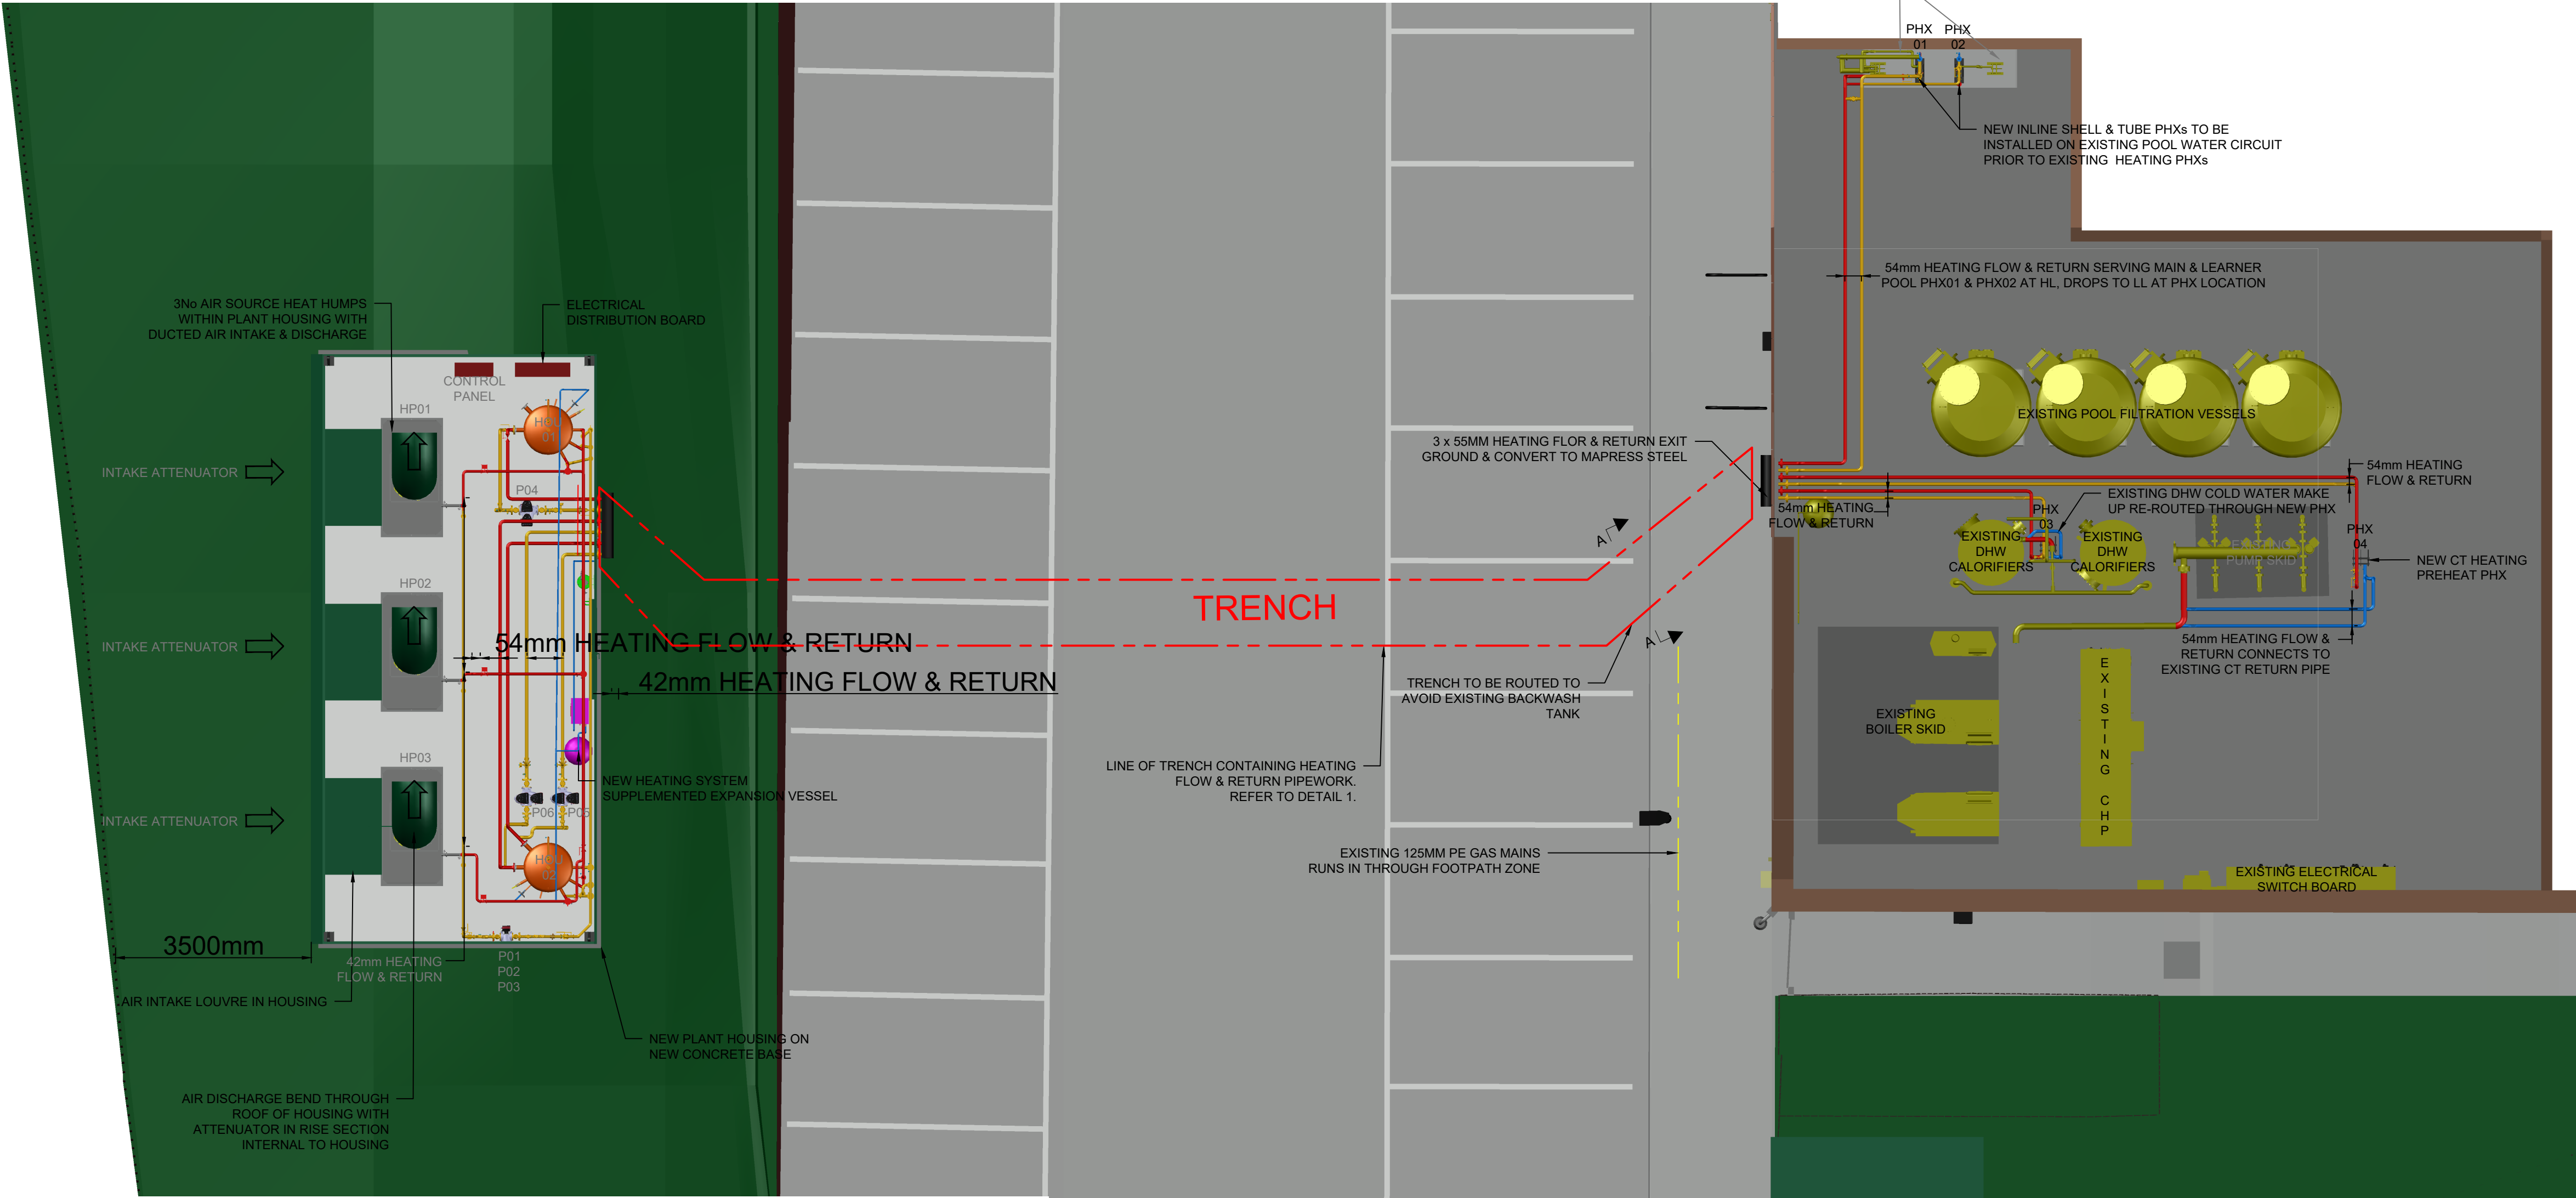


PLAN VIEW
SCALE 1:75

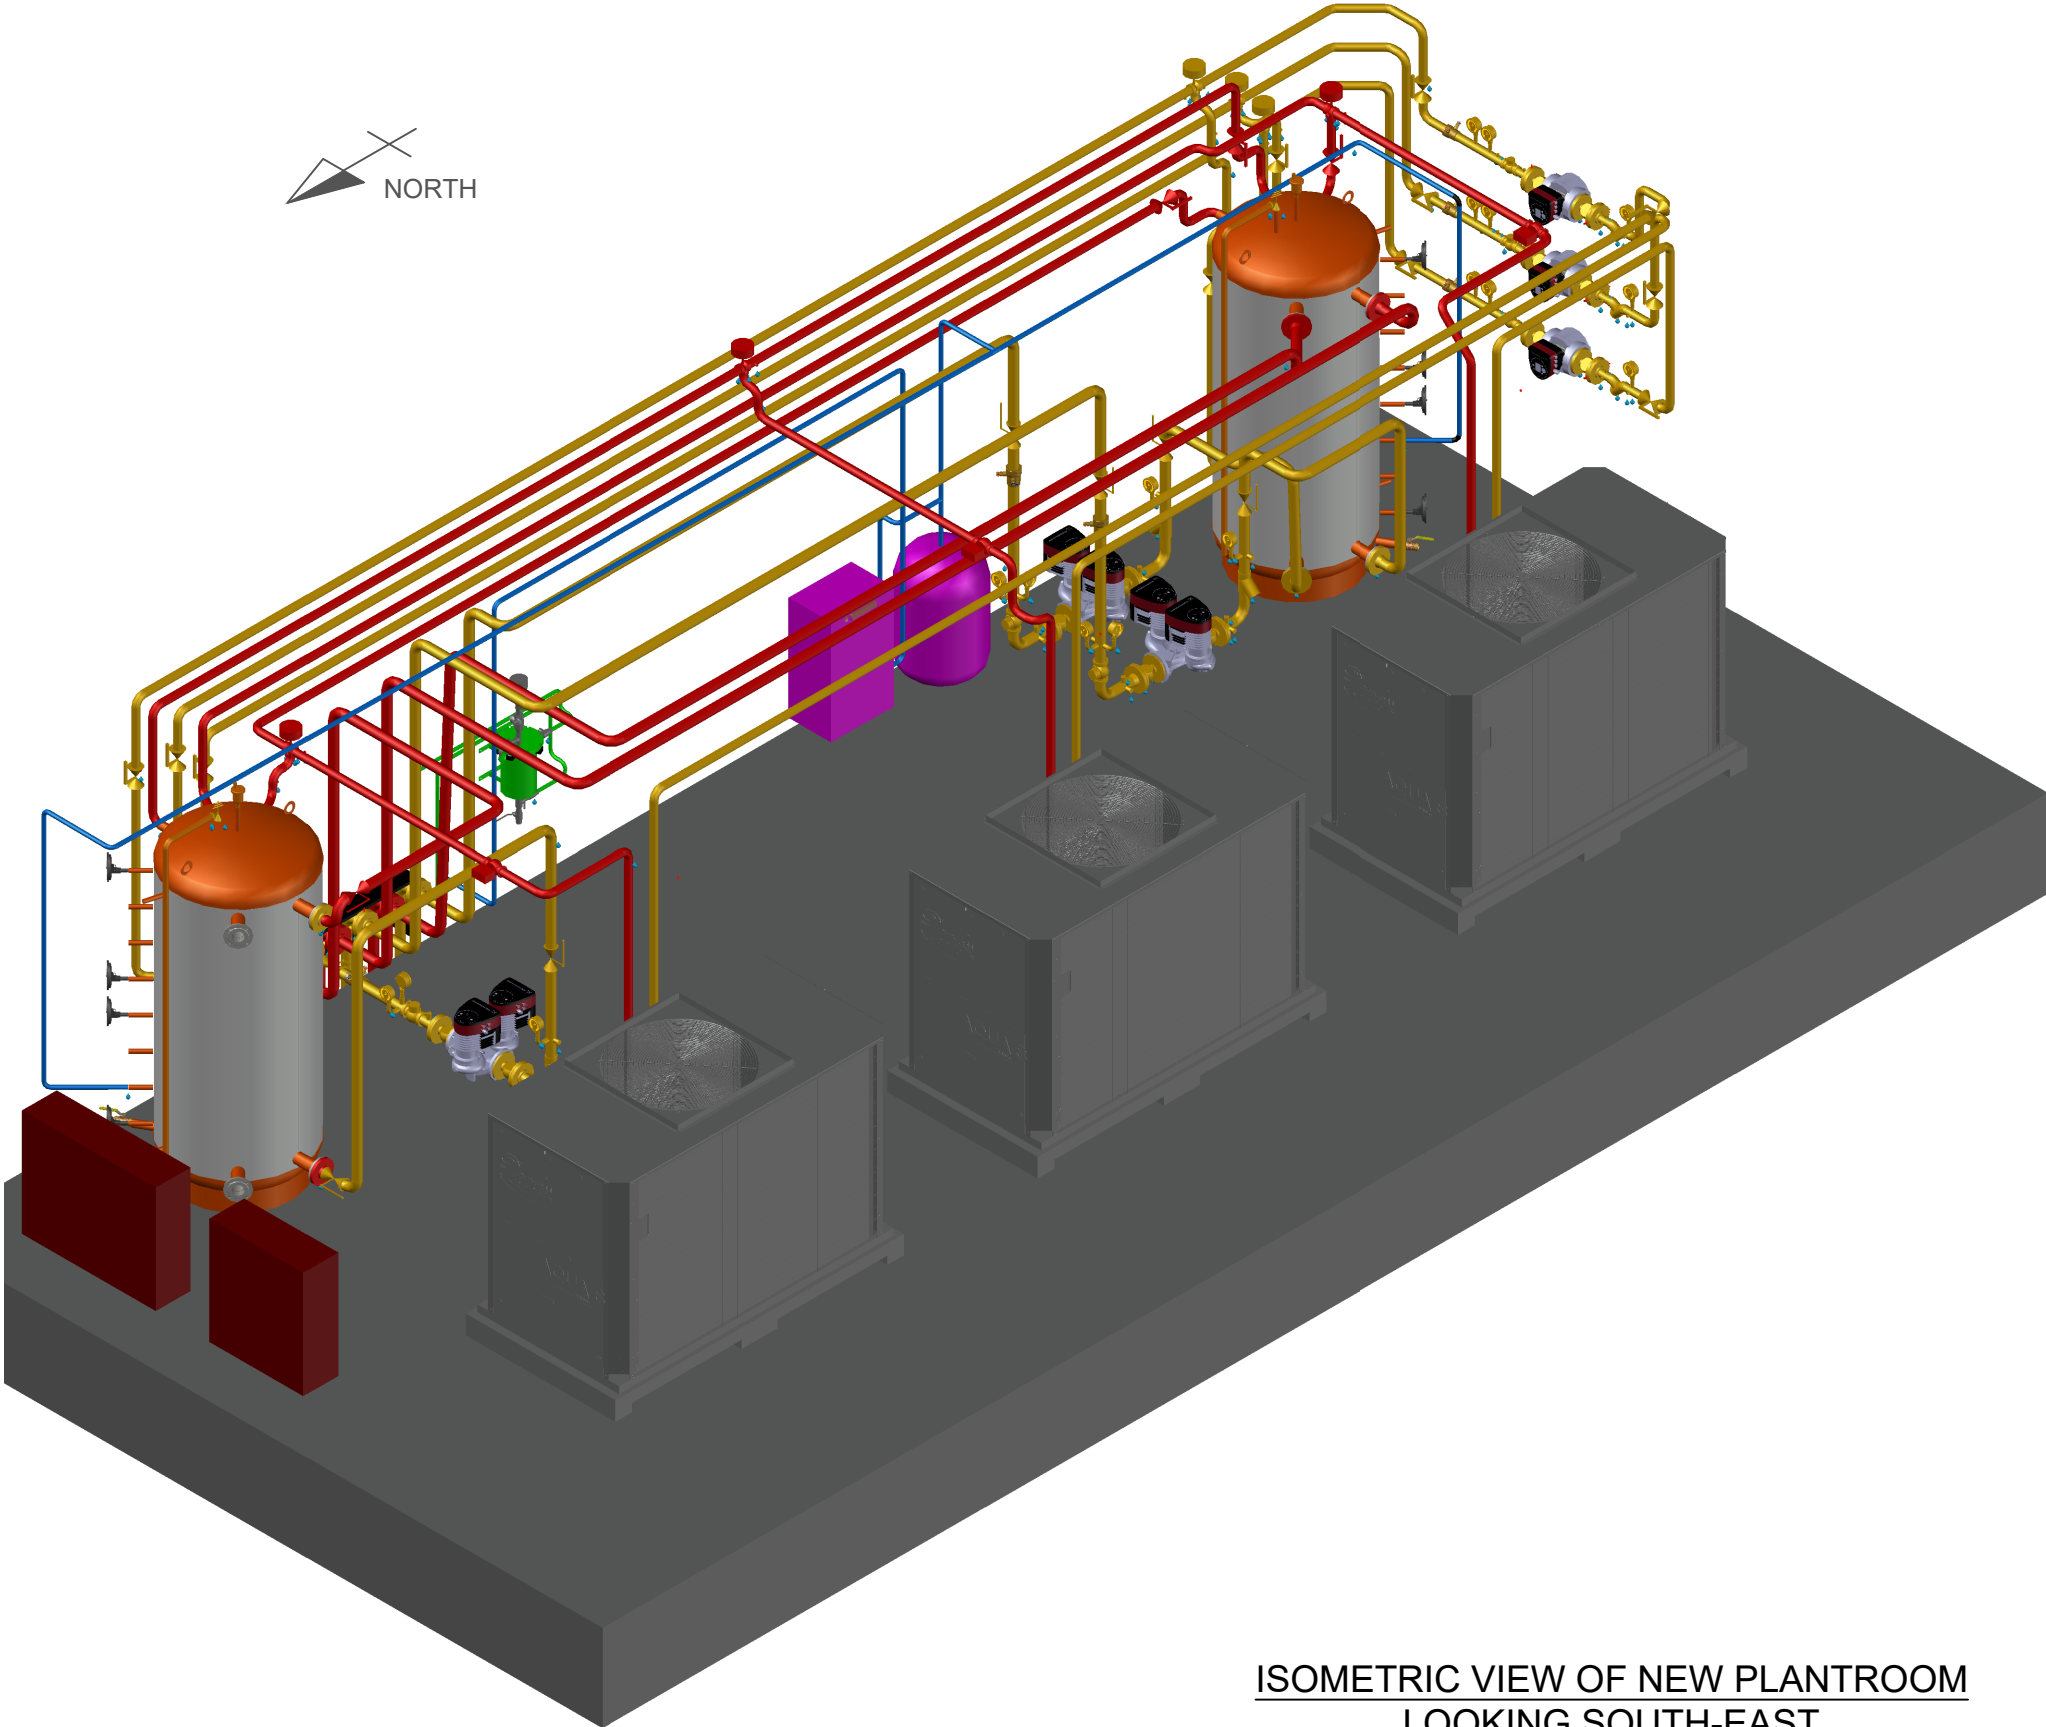


ISOMETRIC VIEW OF NEW PLANTROOM
LOOKING SOUTH-EAST
SCALE 1:40

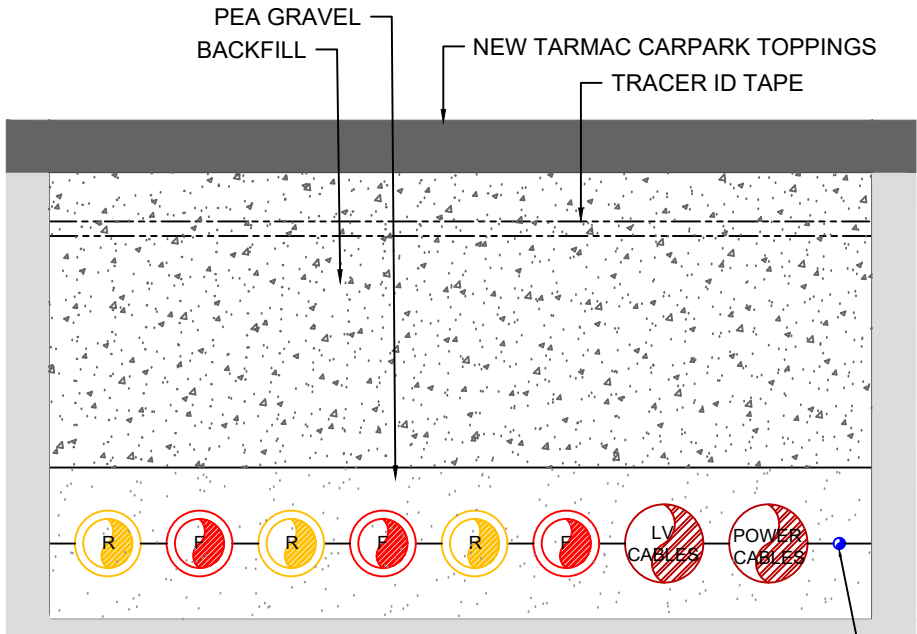


DETAIL 1: PIPEWORK & CABLE TRENCH
VIEW LOOKING 'A'-A'
N.T.S - REF TO EP2012D-05

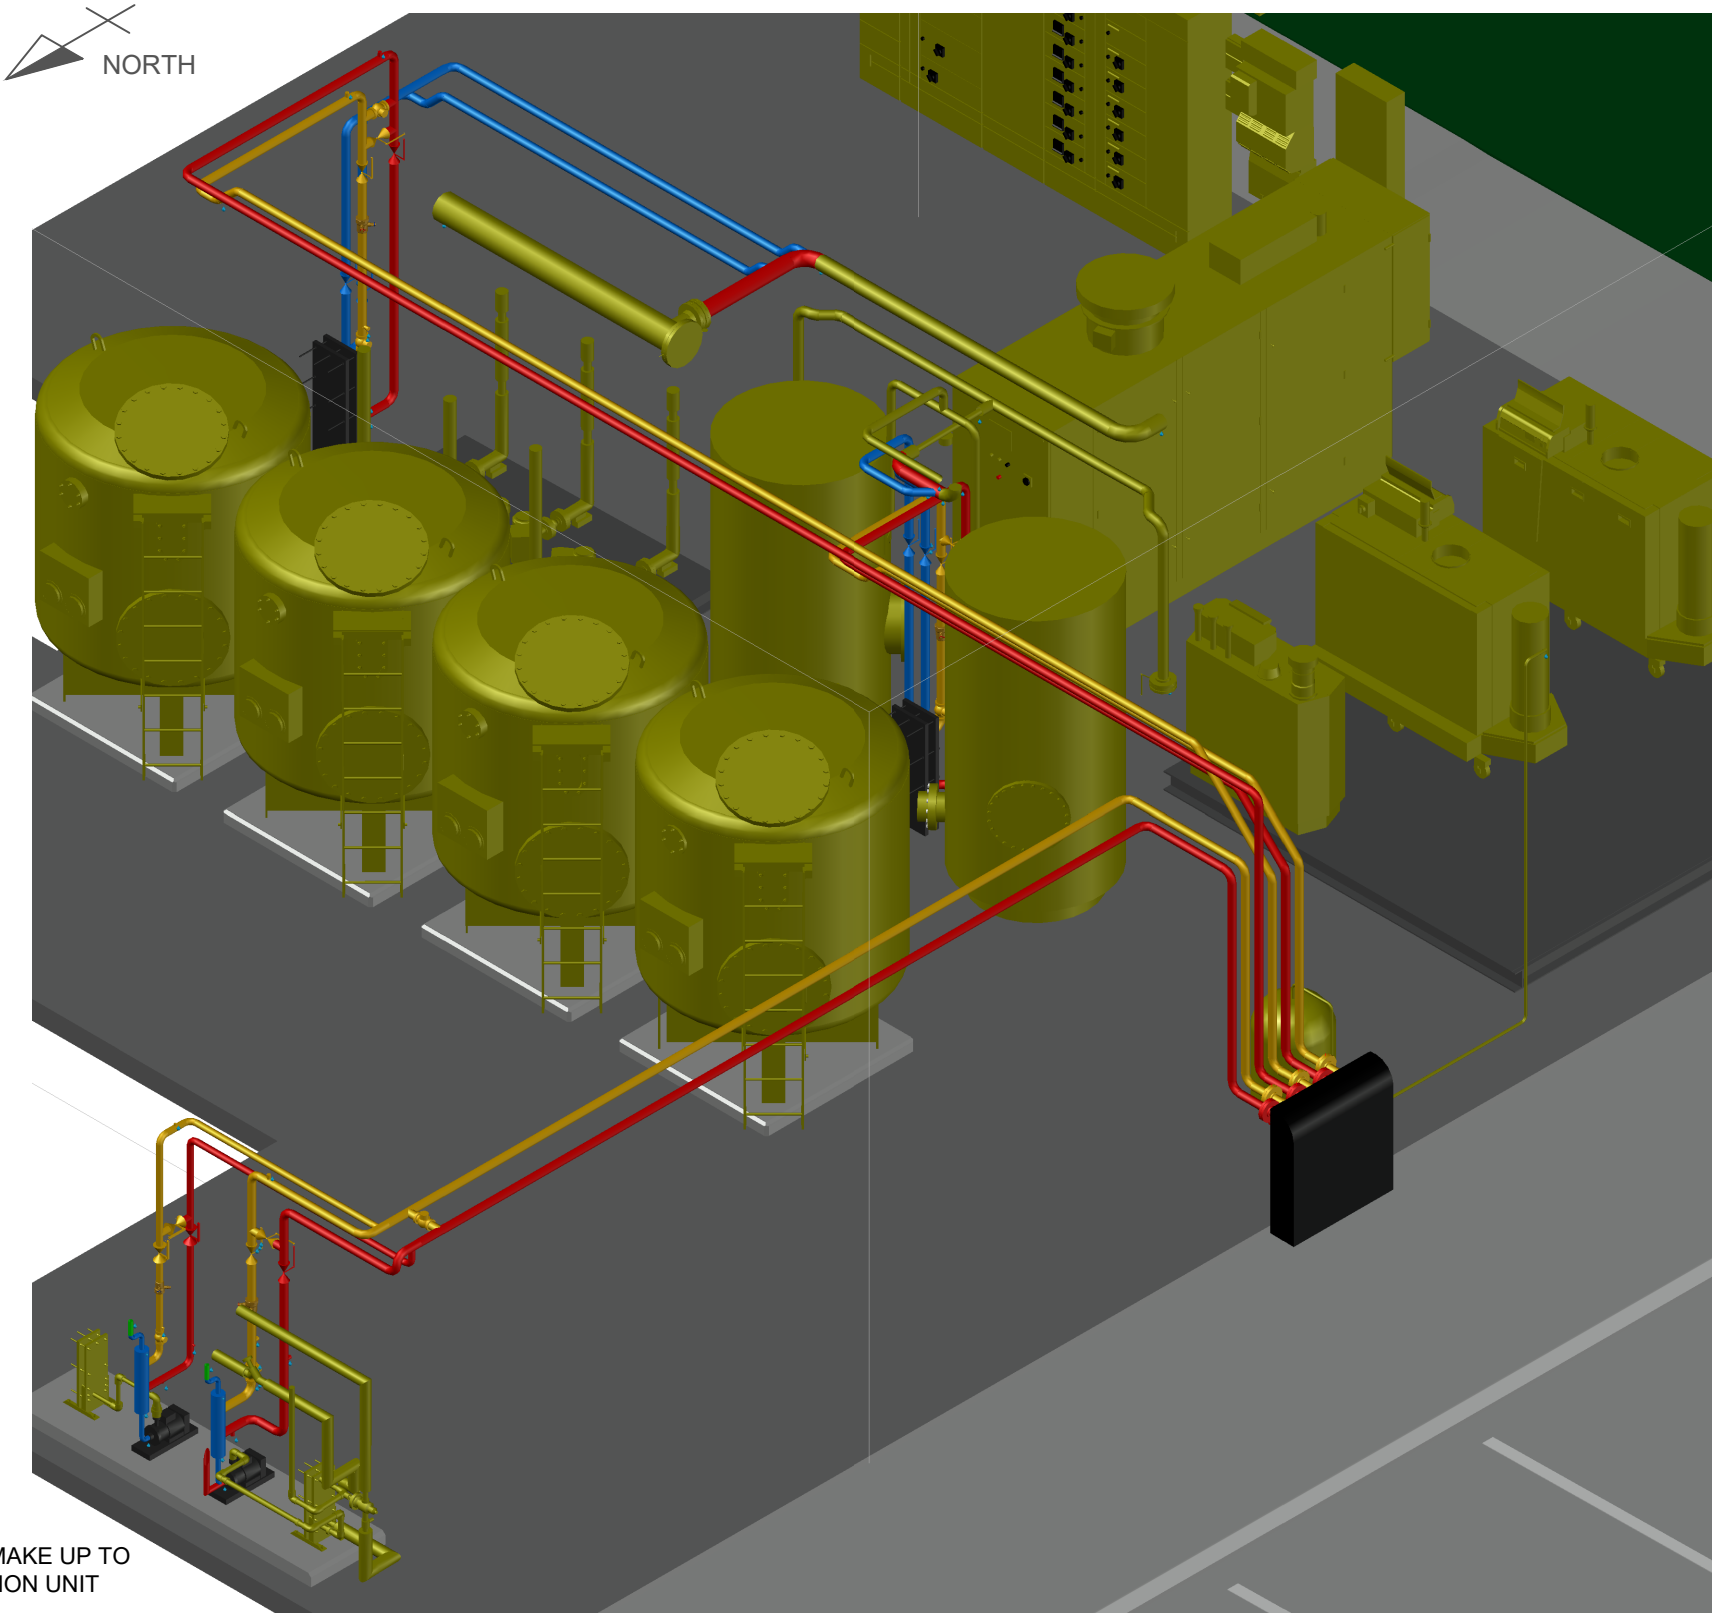


ISOMETRIC VIEW OF EXISTING PLANTROOM
LOOKING SOUTH-EAST
SCALE 1:50

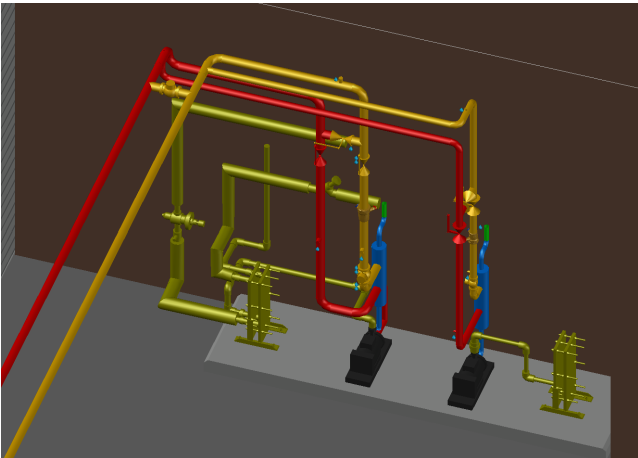

ISOMETRIC VIEW OF LEARNER AND
MAIN POOL BREAK-INS
LOOKING NORTH-WEST
SCALE 1:50

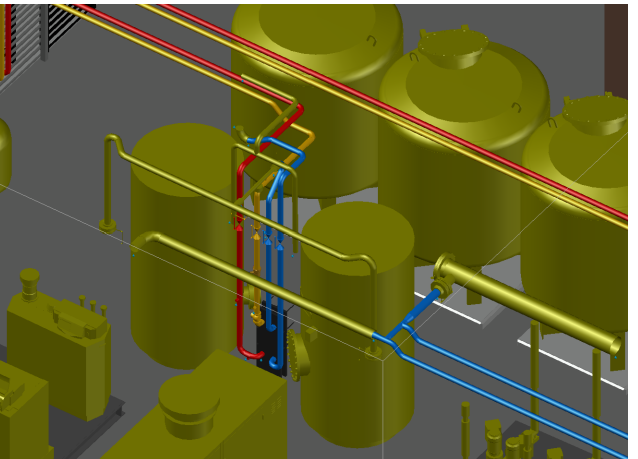

ISOMETRIC VIEW OF EXISTING DHW
CALORIFIER BREAK-INS
LOOKING NORTH-WEST
SCALE 1:50

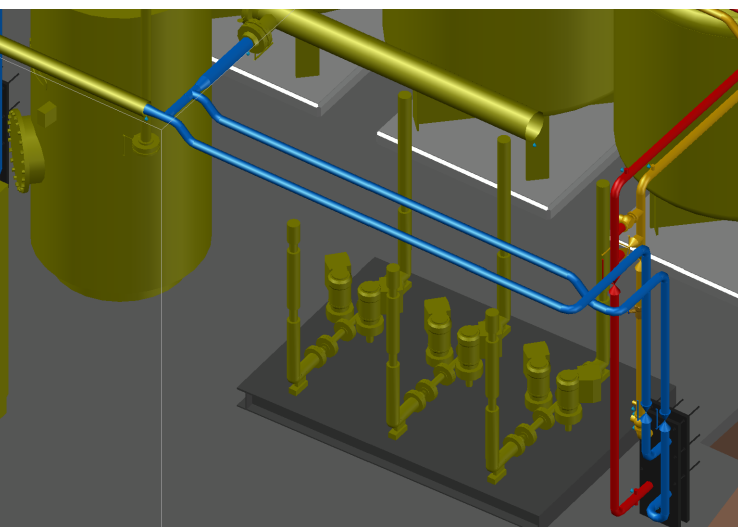

ISOMETRIC VIEW OF CHW HEATING
CIRCUIT BREAK-IN
LOOKING NORTH-WEST
SCALE 1:50

NOTES:
1. REFER TO SCHEMATIC DRAWINGS EP2012d-EMR-M-SC-XX-001 & EP2012d-EMR-M-SC-XX-002 FOR VALVING & DETAILED PIPE SIZING REQUIREMENTS

P07	12/10/2021	PRESSURISATION & EXPANSION RE-LOC	TAJC
P06	30/07/2021	DISCHARGE DUCT ROTATED	CNC
P05	16/07/2021	HOUSING UNIT & TRENCH REPOSITIONED	CNC
P04	06/07/2021	VALVES & ANNOTATION	CNC
P03	30/06/2021	PIPEWORK LAYOUT	CNC
P02	14/06/2021	ANNOTATION	CNC
P01	11/06/2021	FIRST DRAFT	CNC
REV	DATE	DESCRIPTION	DWN BY

THIS DRAWING IS ISSUED BY J. FLETCHER (ENGINEERS) LTD, AND SUBJECT TO THE CONDITION THAT IT IS NOT COPIED, REPRODUCED OR DISTRIBUTED EITHER IN WHOLE OR PART, OR USED IN ANY WAY DETRIMENTAL TO THE INTERESTS OF J. FLETCHER (ENGINEERS) LTD



J. FLETCHER (ENGINEERS) LTD
NASMYTH BUSINESS PARK,
10 JAMES NASMYTH WAY,
ECCLES, M30 0SF

TEL: 0161 787 7170
E-MAIL: enquiries@jffletcher.co.uk
WEB: www.fletchersengineering.co.uk



<u>CLIENT</u>	AMERESCO		
<u>PROJECT</u>	ARCADIA		
<u>DESCRIPTION</u>	PIPEWORK LAYOUT		
<u>SCALE (A1)</u> VARIOUS	<u>DATE</u> 11/06/2021	<u>DRAWN BY</u> CNC	
<u>DRAWING No.</u> EP2012D-02	<u>REVISION</u> REV P07	<u>ISSUED FOR</u> INFORMATION	