


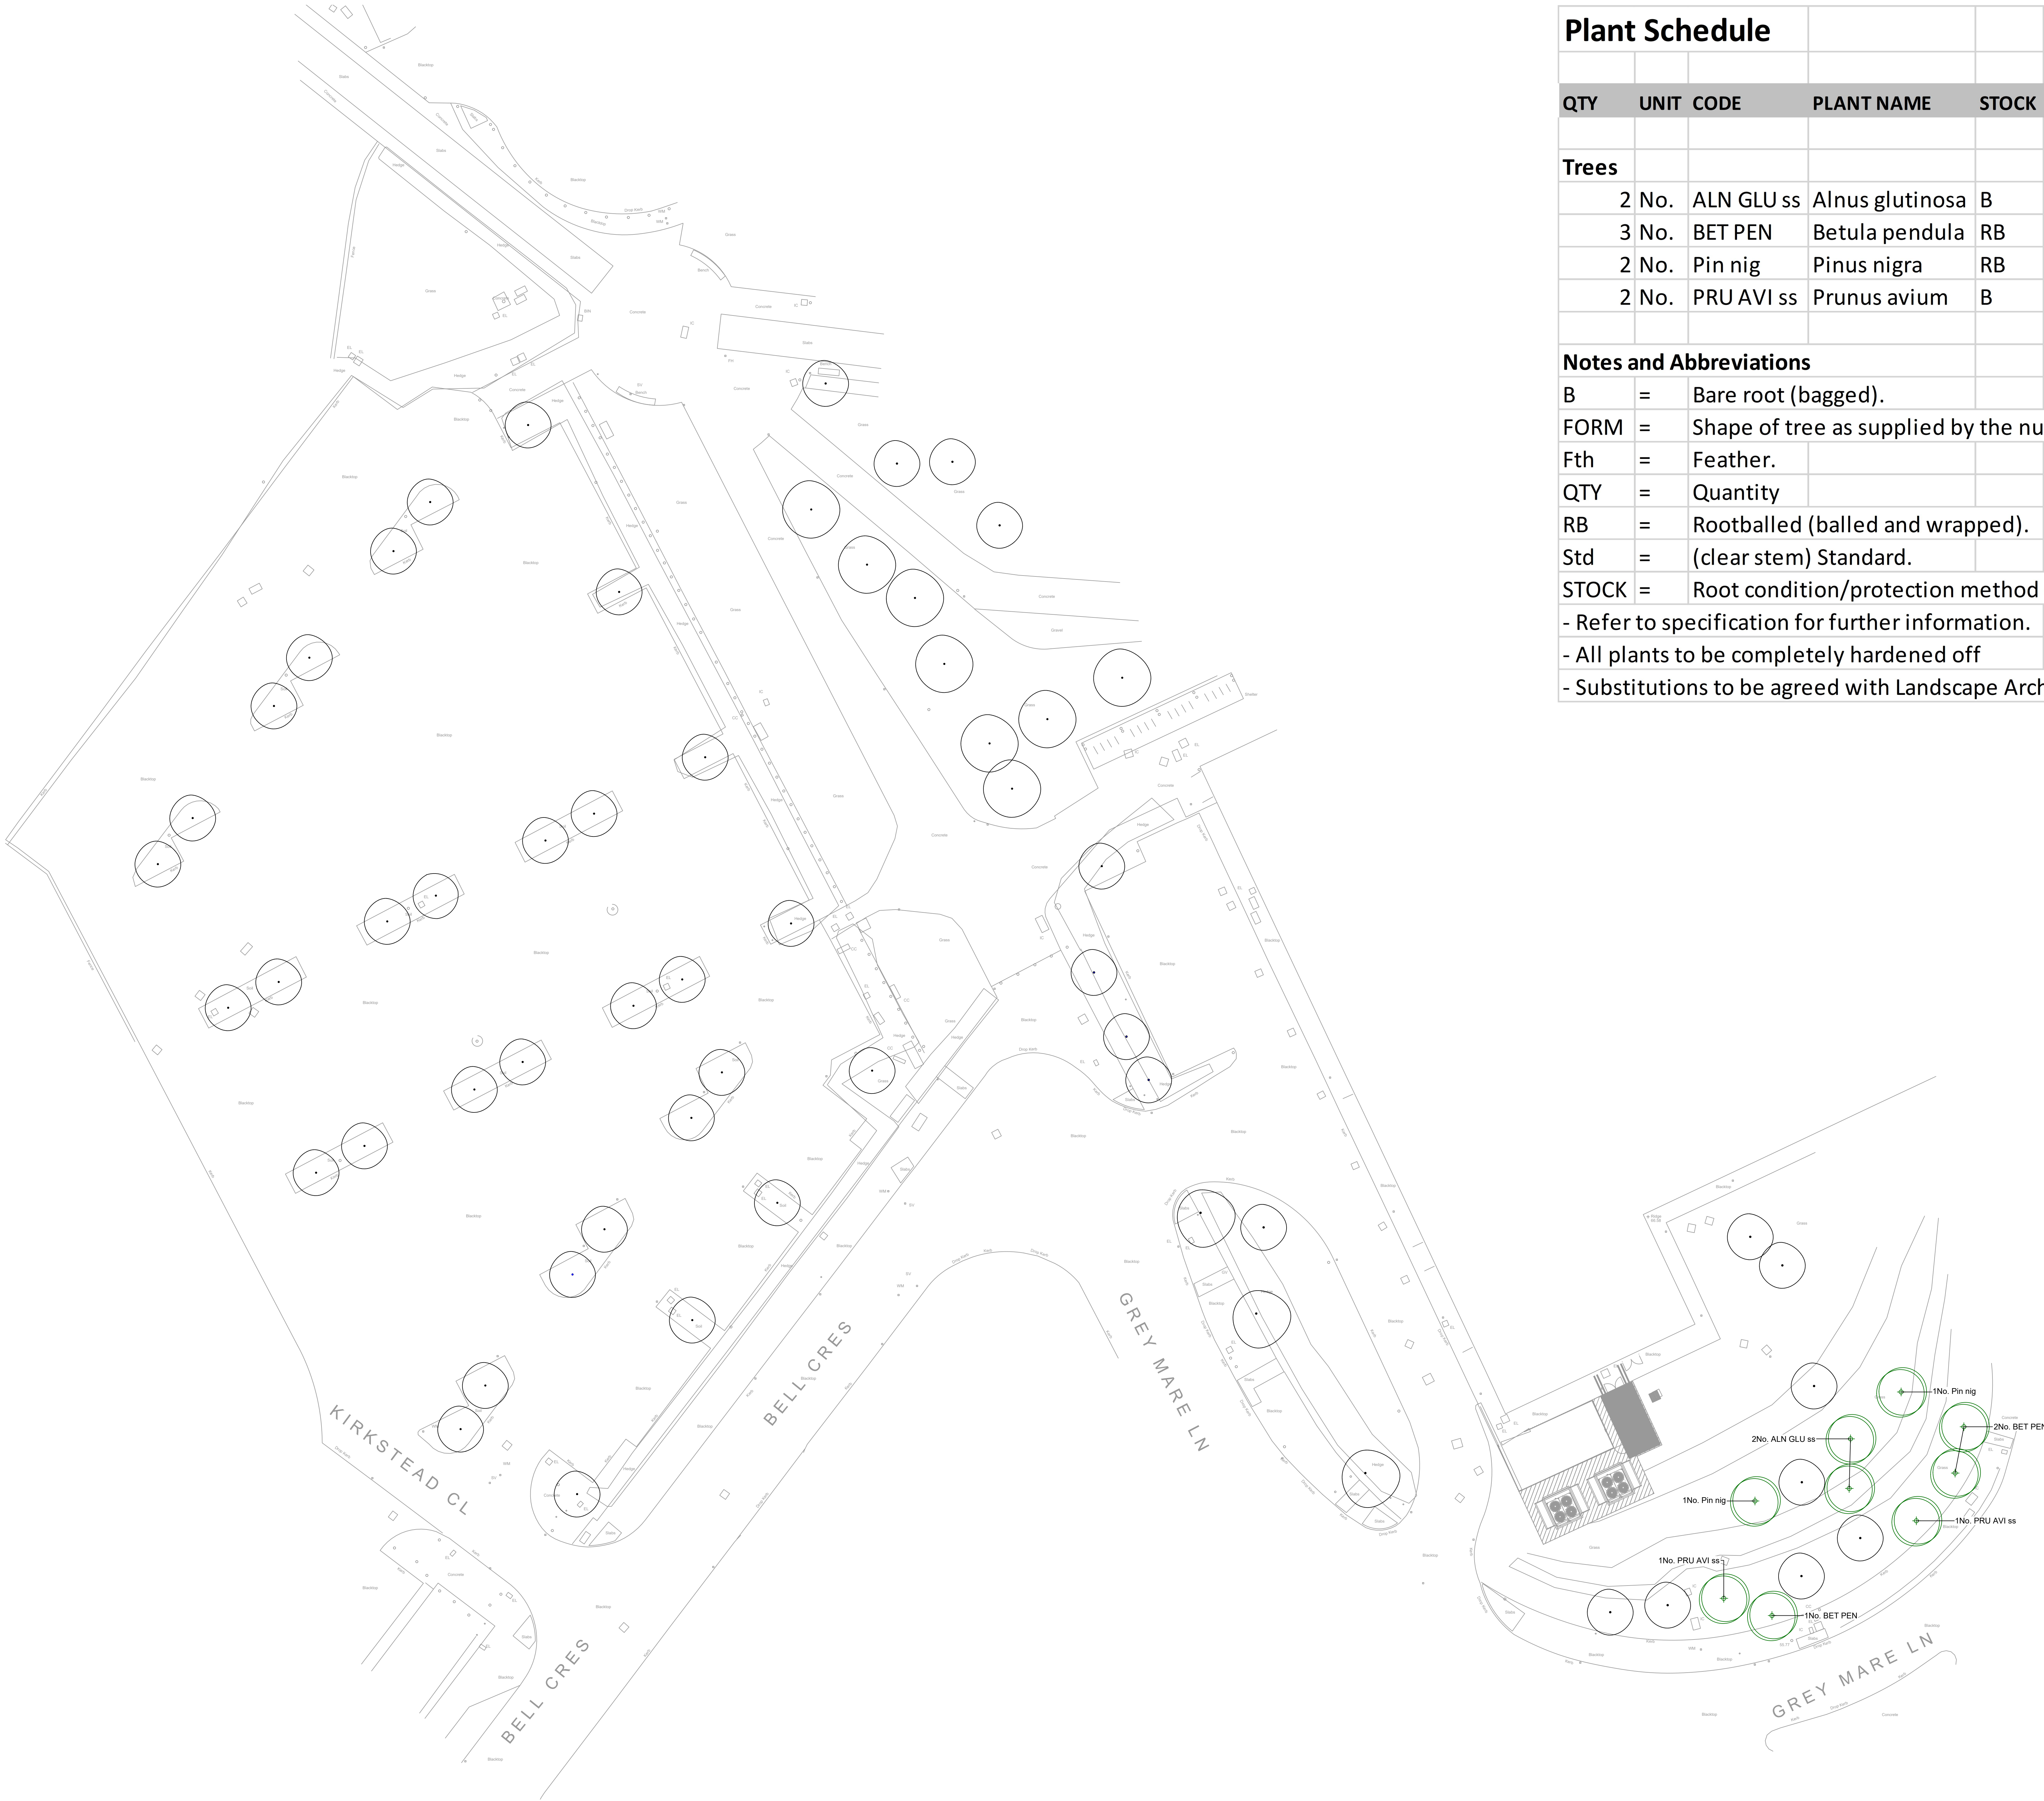

Plant Schedule						
QTY	UNIT	CODE	PLANT NAME	STOCK	FORM	GIRTH/HEIGHT
Trees						
2	No.	ALN GLU ss	Alnus glutinosa	B	STD	10-12cm
3	No.	BET PEN	Betula pendula	RB	STD	10-12cm
2	No.	Pin nig	Pinus nigra	RB	FTH	350-400cm
2	No.	PRU AVI ss	Prunus avium	B	STD	10-12cm
Notes and Abbreviations						
B	=	Bare root (bagged).				
FORM	=	Shape of tree as supplied by the nursery.				
Fth	=	Feather.				
QTY	=	Quantity				
RB	=	Rootballed (balled and wrapped).				
Std	=	(clear stem) Standard.				
STOCK	=	Root condition/protection method eg Bare root.				
- Refer to specification for further information.						
- All plants to be completely hardened off						
- Substitutions to be agreed with Landscape Architect.						

Do not scale this drawing (printed or electronic version).

Contractors must check all dimensions from site.

This drawing is copyright and is for use on this site only. This drawing should be read in conjunction with all relevant consultants drawings and specialist subcontractors / supply chain drawings and specifications.

All works to be carried out in accordance with the latest British Standards / Codes of Practice unless specifically directed otherwise in the specification.

Responsibility for the reproduction of this drawing in paper form, or issued in electronic format, lies with the resident to check that all information has been replicated in full and is correct when compared to the original paper or electronic image.

Graphical representations of equipment on this drawing have been co-ordinated, but are approximations only. Please refer to the specifications and / or details for actual sizes and / or specific contractor construction information.

Notes:-

KEY

Proposed tree planting
Total: 9 trees

Existing trees to be retained

P03	29/11/21	TREE NUMBERS UPDATED	RS	SA
P02	26/11/21	PROPOSAL AND TREE NUMBERS UPDATED	RS	SA
P01	06/09/21	FIRST ISSUE	RS	SA
REV.	DATE	DESCRIPTION	DRAWN	CHK'D



A: Ground Floor, The Tower,
Deva City Office Park, Trinity Way,
Manchester M3 7BF

T: +44 (0) 161 312 3131

weareurbangreen.co.uk

Client:	AMERESCO		
Project:	EAST MANCHESTER LEISURE CENTRE		
Title:	SOFT LANDSCAPE: TREE PLANTING PLAN		
Issue:	PLANNING		
Drawn:	RS	Checked:	SA
Project:	UG1266	Scale @ A0:	1:200
Dwg No:	UG_1266_LAN_SL_DRW_01	Date:	06/09/21
		Revision:	P03