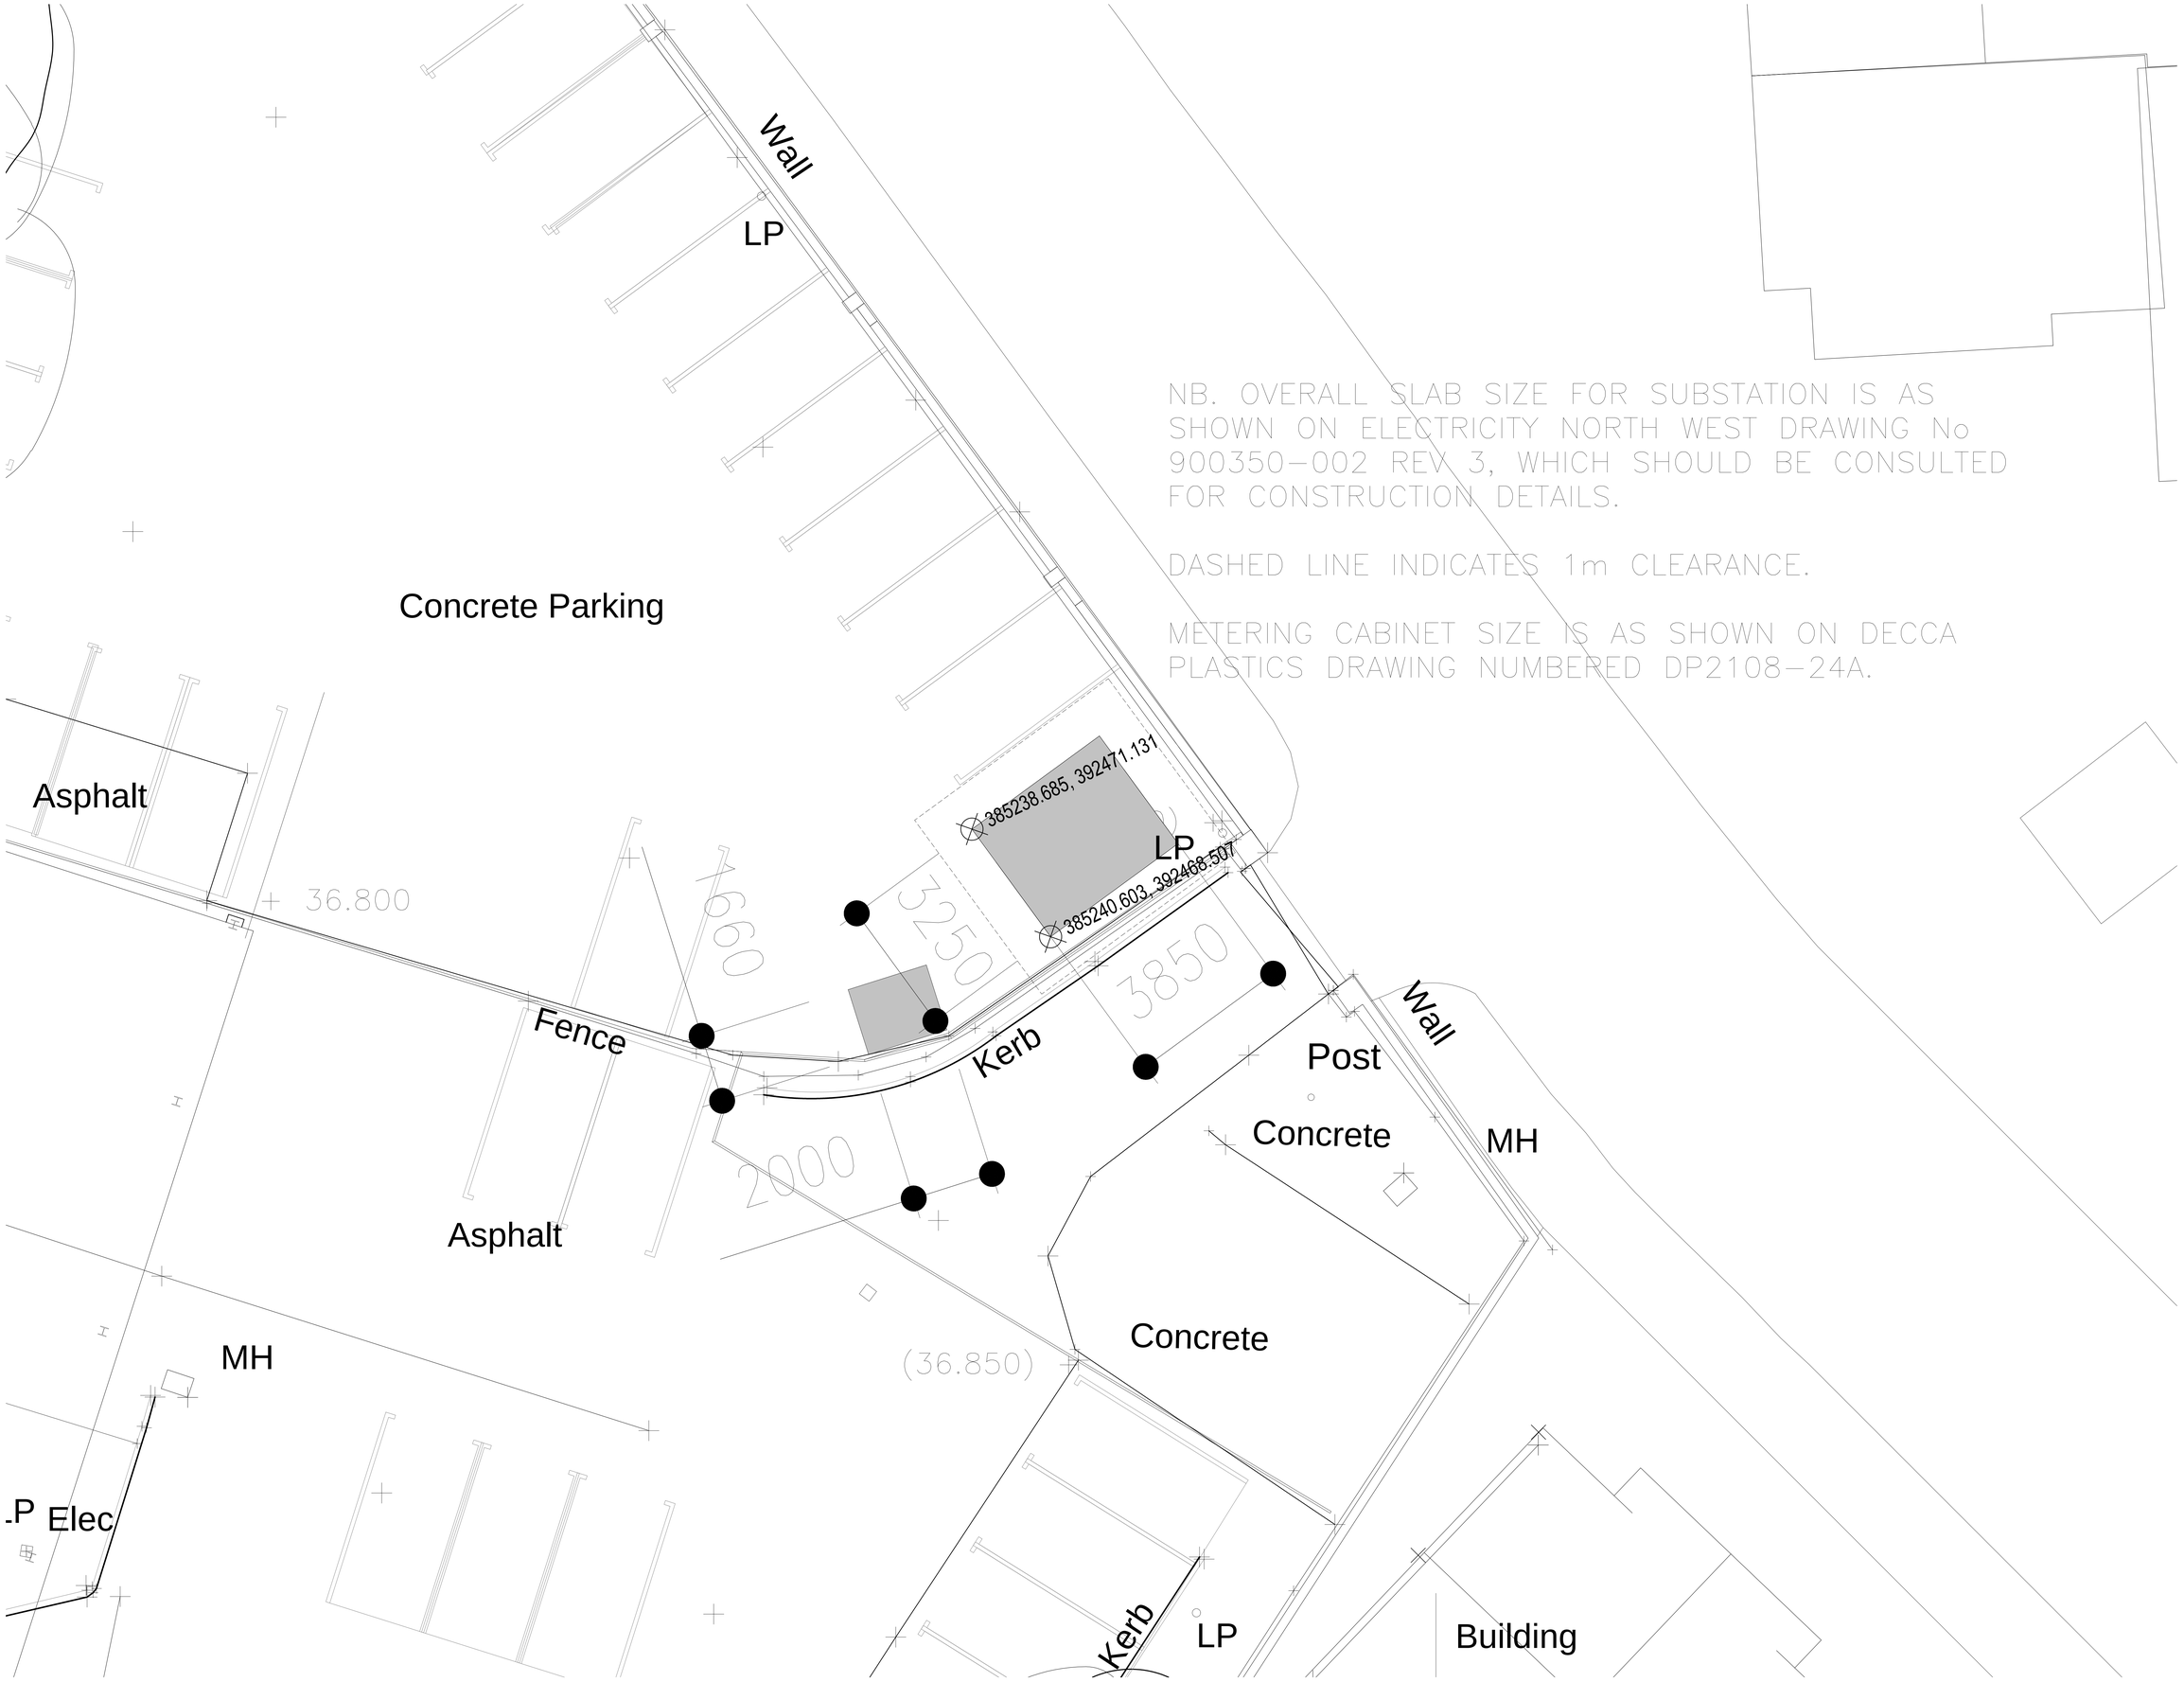


NB. OVERALL SLAB SIZE FOR SUBSTATION IS AS SHOWN ON ELECTRICITY NORTH WEST DRAWING No 900350-002 REV 3, WHICH SHOULD BE CONSULTED FOR CONSTRUCTION DETAILS.

DASHED LINE INDICATES 1m CLEARANCE.

METERING CABINET SIZE IS AS SHOWN ON DECCA PLASTICS DRAWING NUMBERED DP2108-24A.

Notes:
• This drawing is copyright
• Do not scale dimensions from this drawing.
• All discrepancies on this drawing are to be reported to the architect.
• Do not modify any element of this drawing.
• Use drawing only for purpose(s) issued.

North Sign / Key Plan

The following external model files are included within this drawing:

Rev	Date	Revision Notes	Dn	Rv
P02	01/10/21	METERING CUPBOARD ADDED		
P01	01/04/21	FIRST ISSUE		

Client / Contractor

VINCI CONSTRUCTION UK

IBI Intelligence Buildings Infrastructure www.ibigroup.com

Project
CHRISTIE TIERED CAR PARK

Drawing Title
SUB-STATION SETTING OUT

Job Number	Date	Scale@A0
124994	01/04/21	1:250

Status	Purpose

Drawing Number	Revision
TCP-IBI-XX-XX-PL-A-100005	P02