


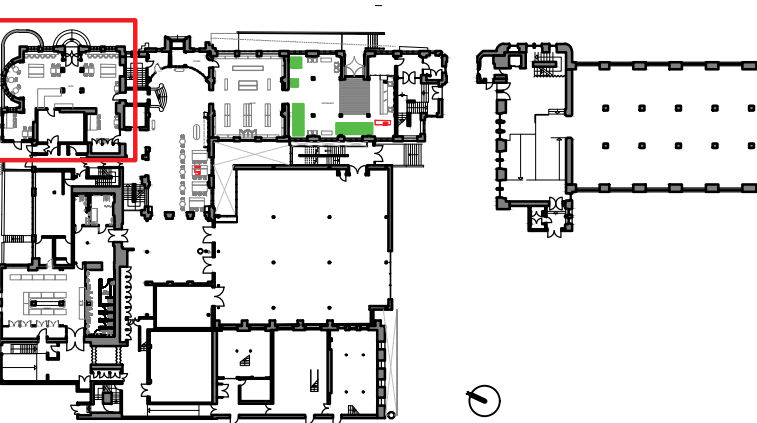

Key Plan Ground Floor

KEY:

1.


Outer face of cafe servery to be refinished. Refer to Interior Designers information for details and specification.
2.

Loose furniture. Refer to Interior Designer information for specifications.
3.


Existing timber bar height table. Refer to Interior Designer information for any finishes.

 Area not included in scope

NOTE:
Contractor must divert at least 95% of waste from landfill and recycle 90% of non-hazardous construction waste.

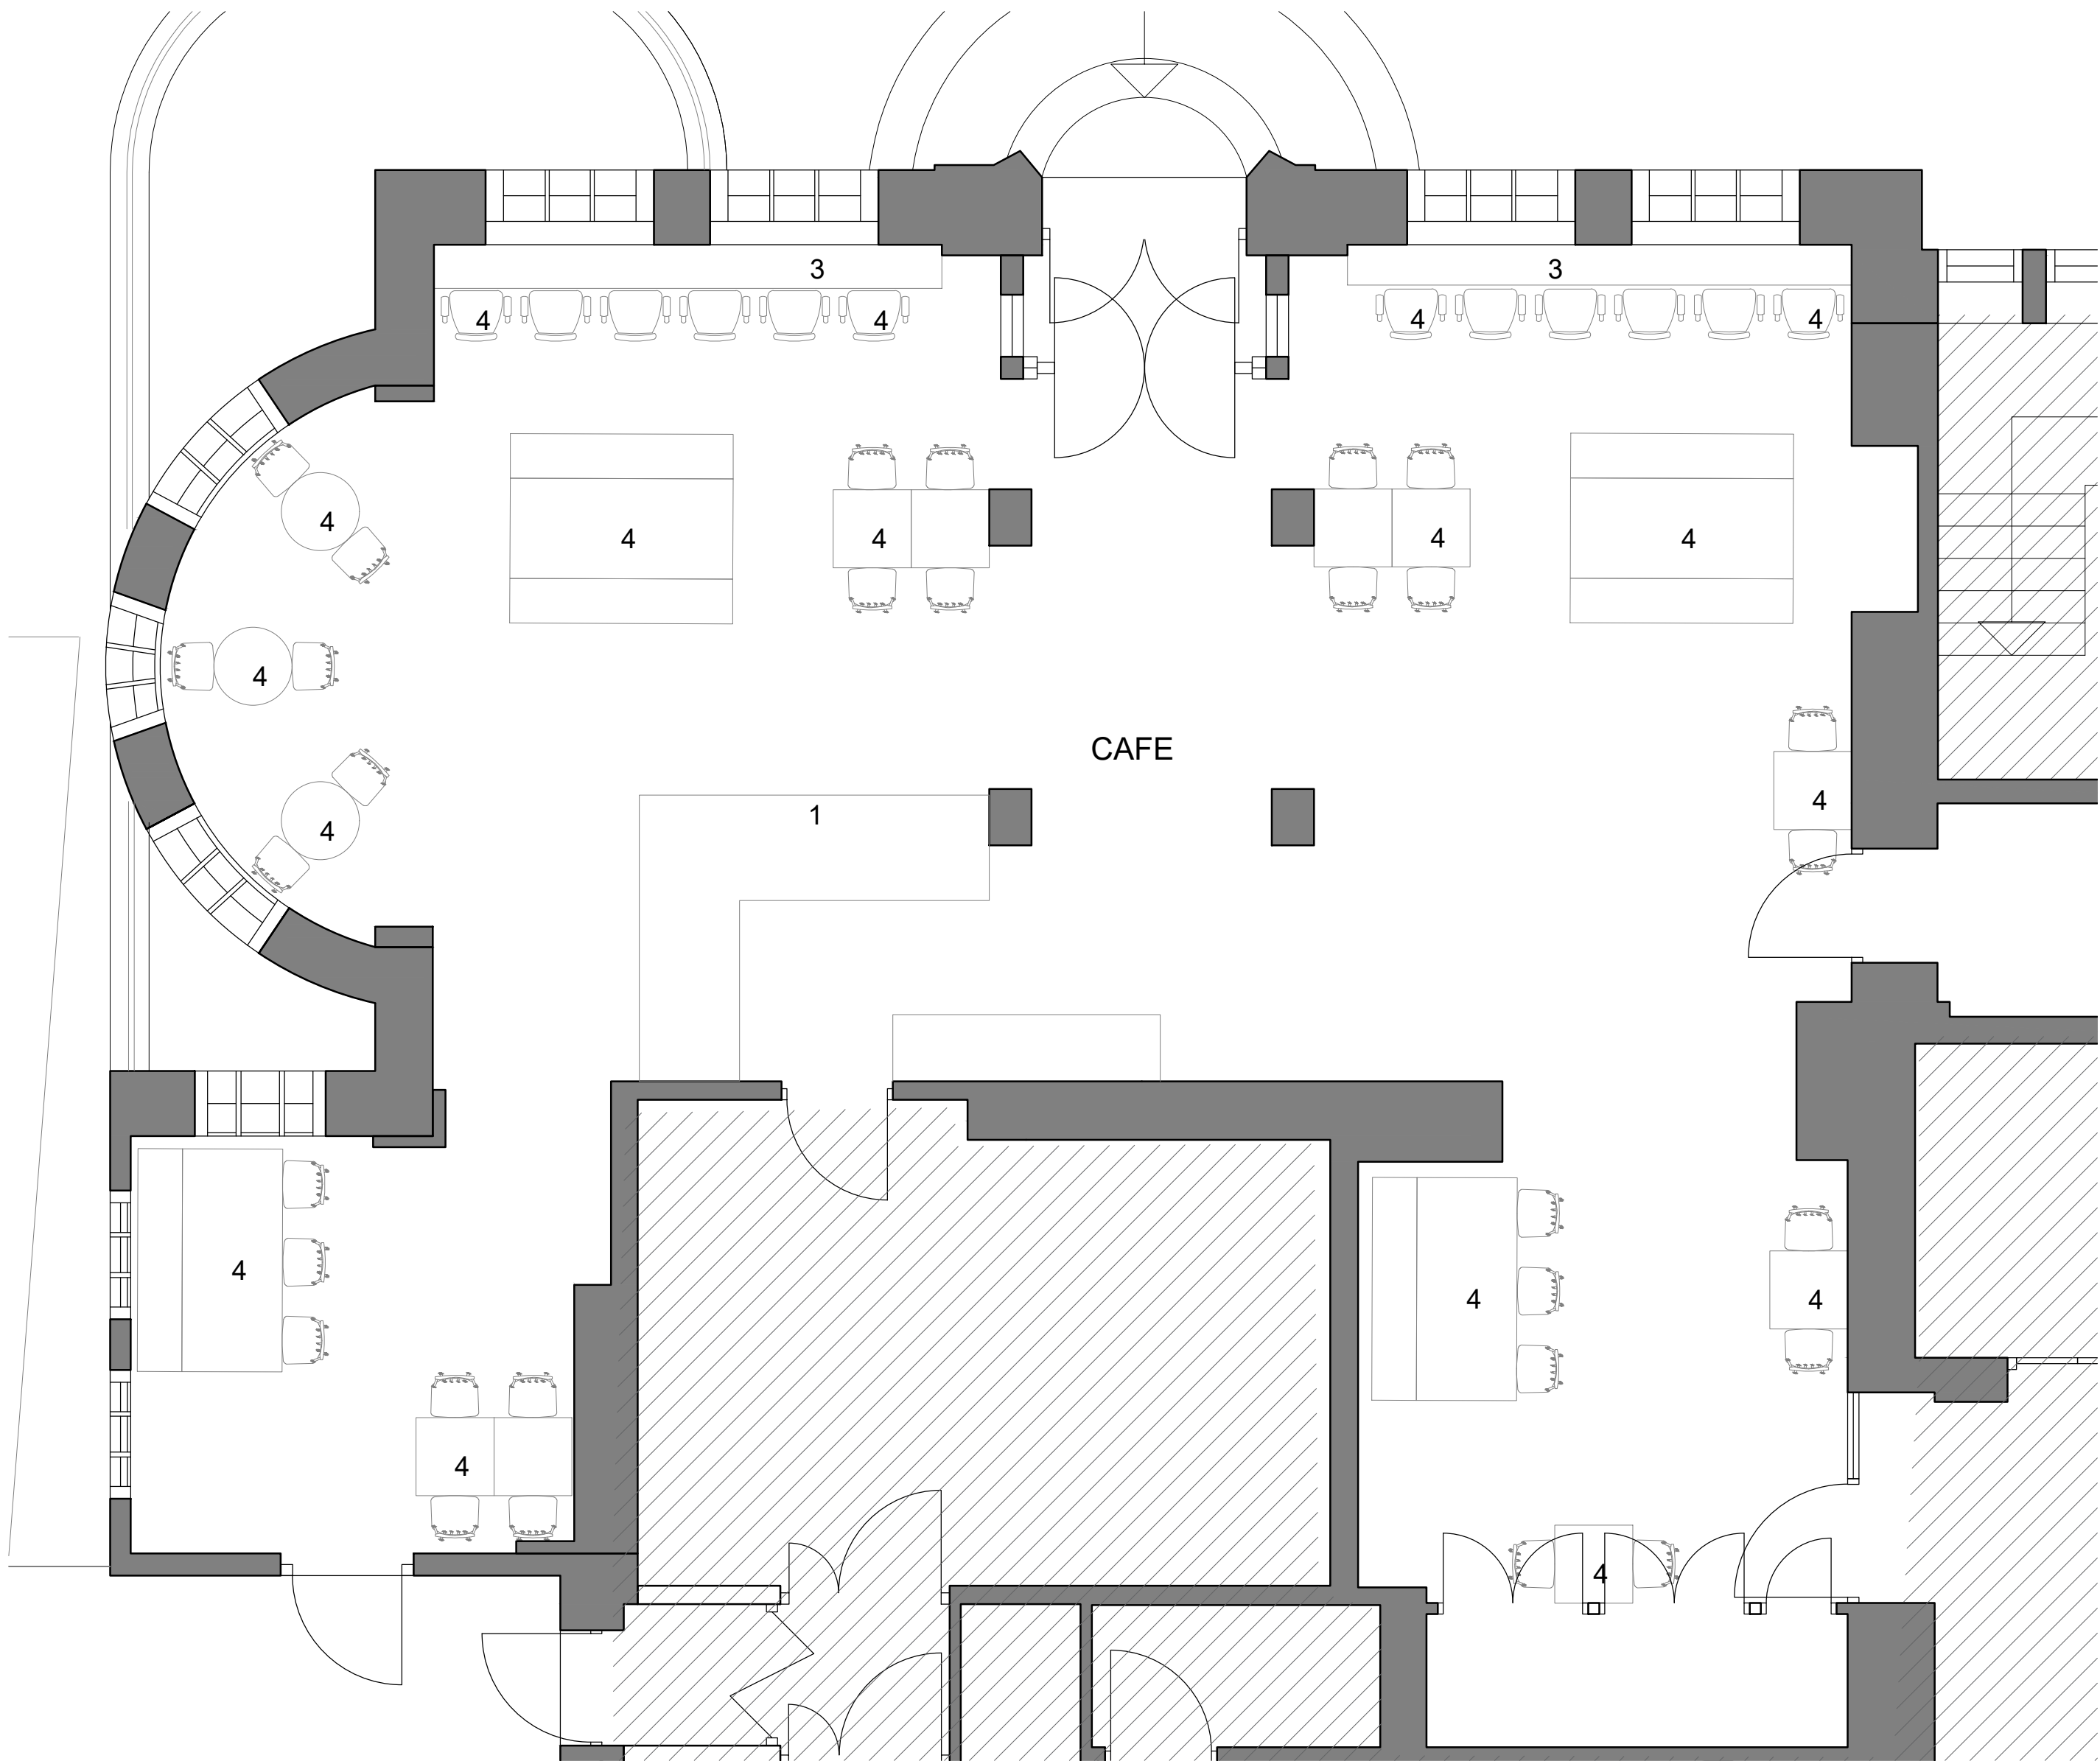

Ground Floor Proposed Plan - Cafe
1:50

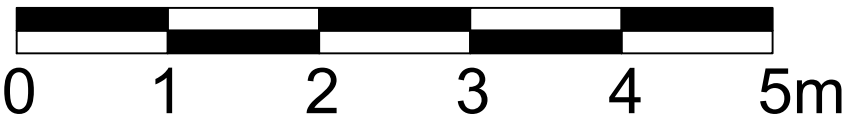

no.	by	chk.	revision	date
-----	----	------	----------	------

client

MANCHESTER
1824

The University of Manchester
Manchester Museum

project
Project Kick Start

by	chk.	date	scale	sheet size
----	------	------	-------	------------

ds aw 10-09-2021 1:50 A1

title
Ground Floor Proposed Plan - Cafe

status	job no. / dsg. no.	revision
--------	--------------------	----------

- 7011 L 1- 54 -