


United Utilities Maps for SafeDig

Centre : X : 387864 Y : 396069

Date : 04/04/2018 07:26:59

Scale Approx : 1000.00000000021

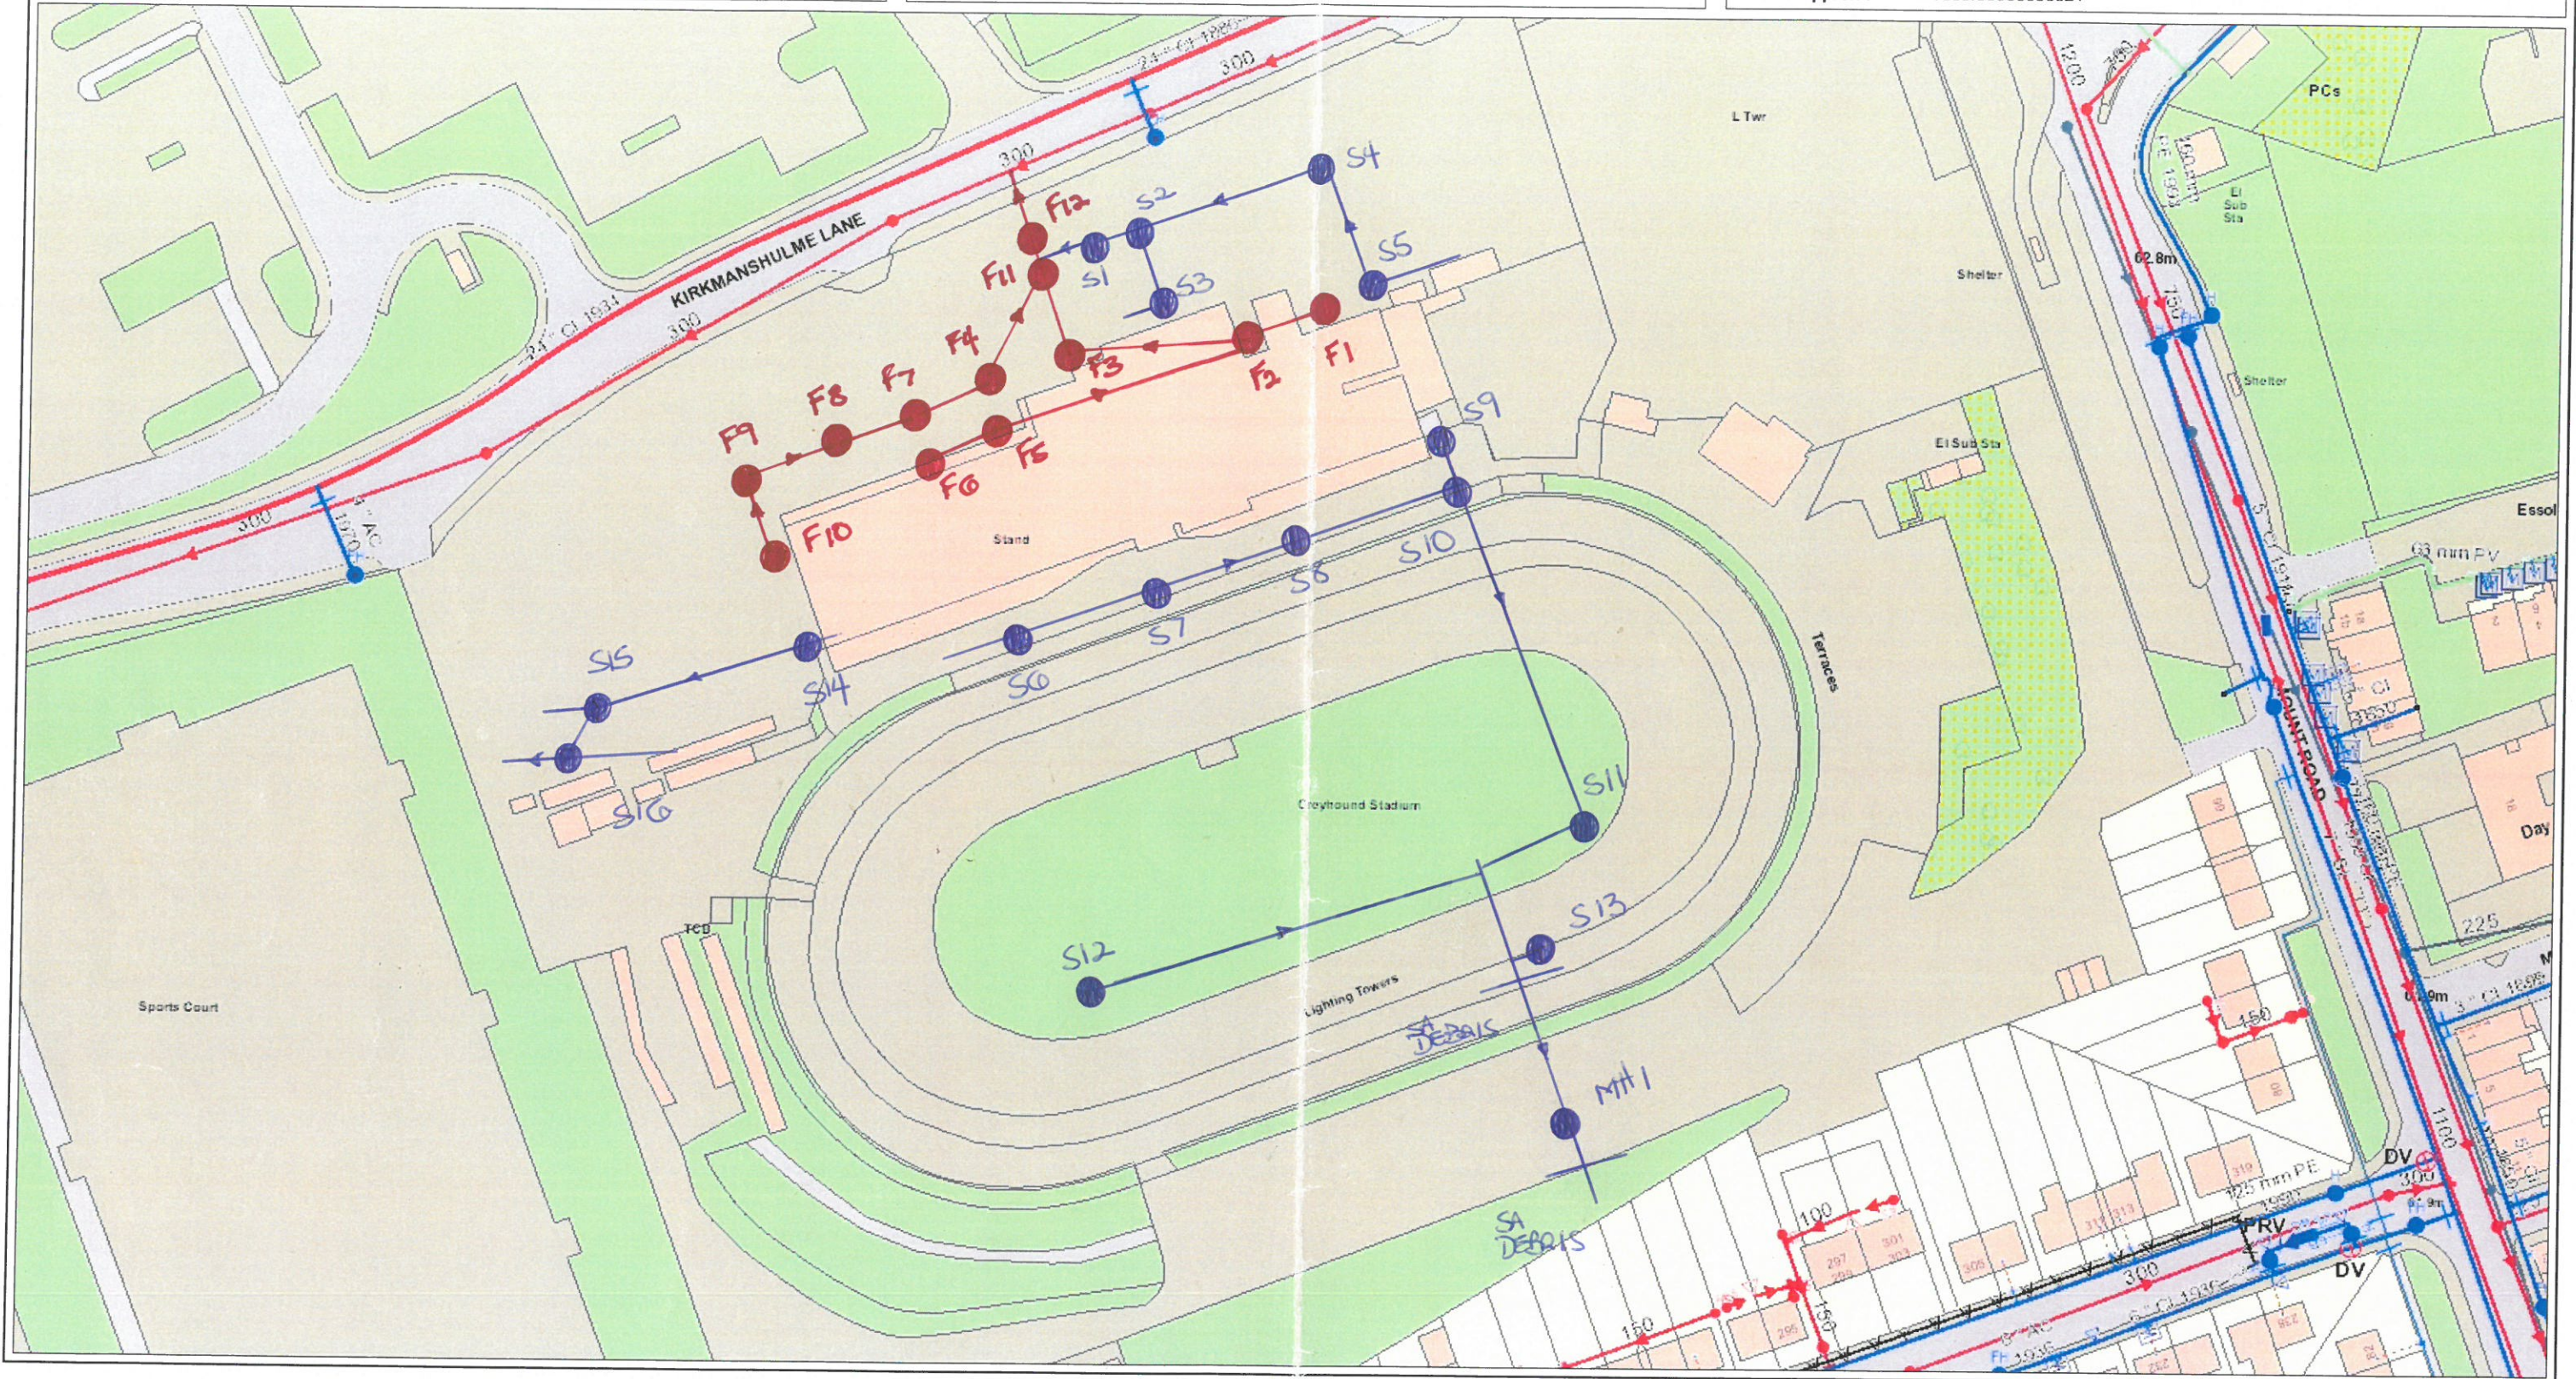

Extract from maps of United Utilities' Underground Assets

The position of the underground apparatus shown on this plan is approximate only and is given in accordance with the best information currently available. The actual positions may be different from those shown on the plan and private service pipes may be shown by a blue broken line. United Utilities Water will not accept liability for any damage caused by the actual position being different from those shown.

Crown copyright and database rights 2017. Ordnance Survey 100022432 This plan is based on the Ordnance Survey Map with the sanction of the Controller of H.M. Stationary Office. Crown and United Utilities Water copyrights are reserved. Unauthorised reproduction will infringe these copyrights.

United Utilities
helping life flow smoothly

S1 - INTERCEPTOR
CONNECTS INTO FOUL
LINE.

TRUNK + RWP FROM ROOF
ALL CONNECT INTO MHI



General Utilities Northwest Limited
Unit 1, Boundary Trading Park,
Liverpool Road, Irlam, Manchester M44 6FB
tel: 0161 776 0011 fax: 0161 776 0044
email: generalutilities@btconnect.com
website: www.generalutilitiesnorthwest.co.uk