


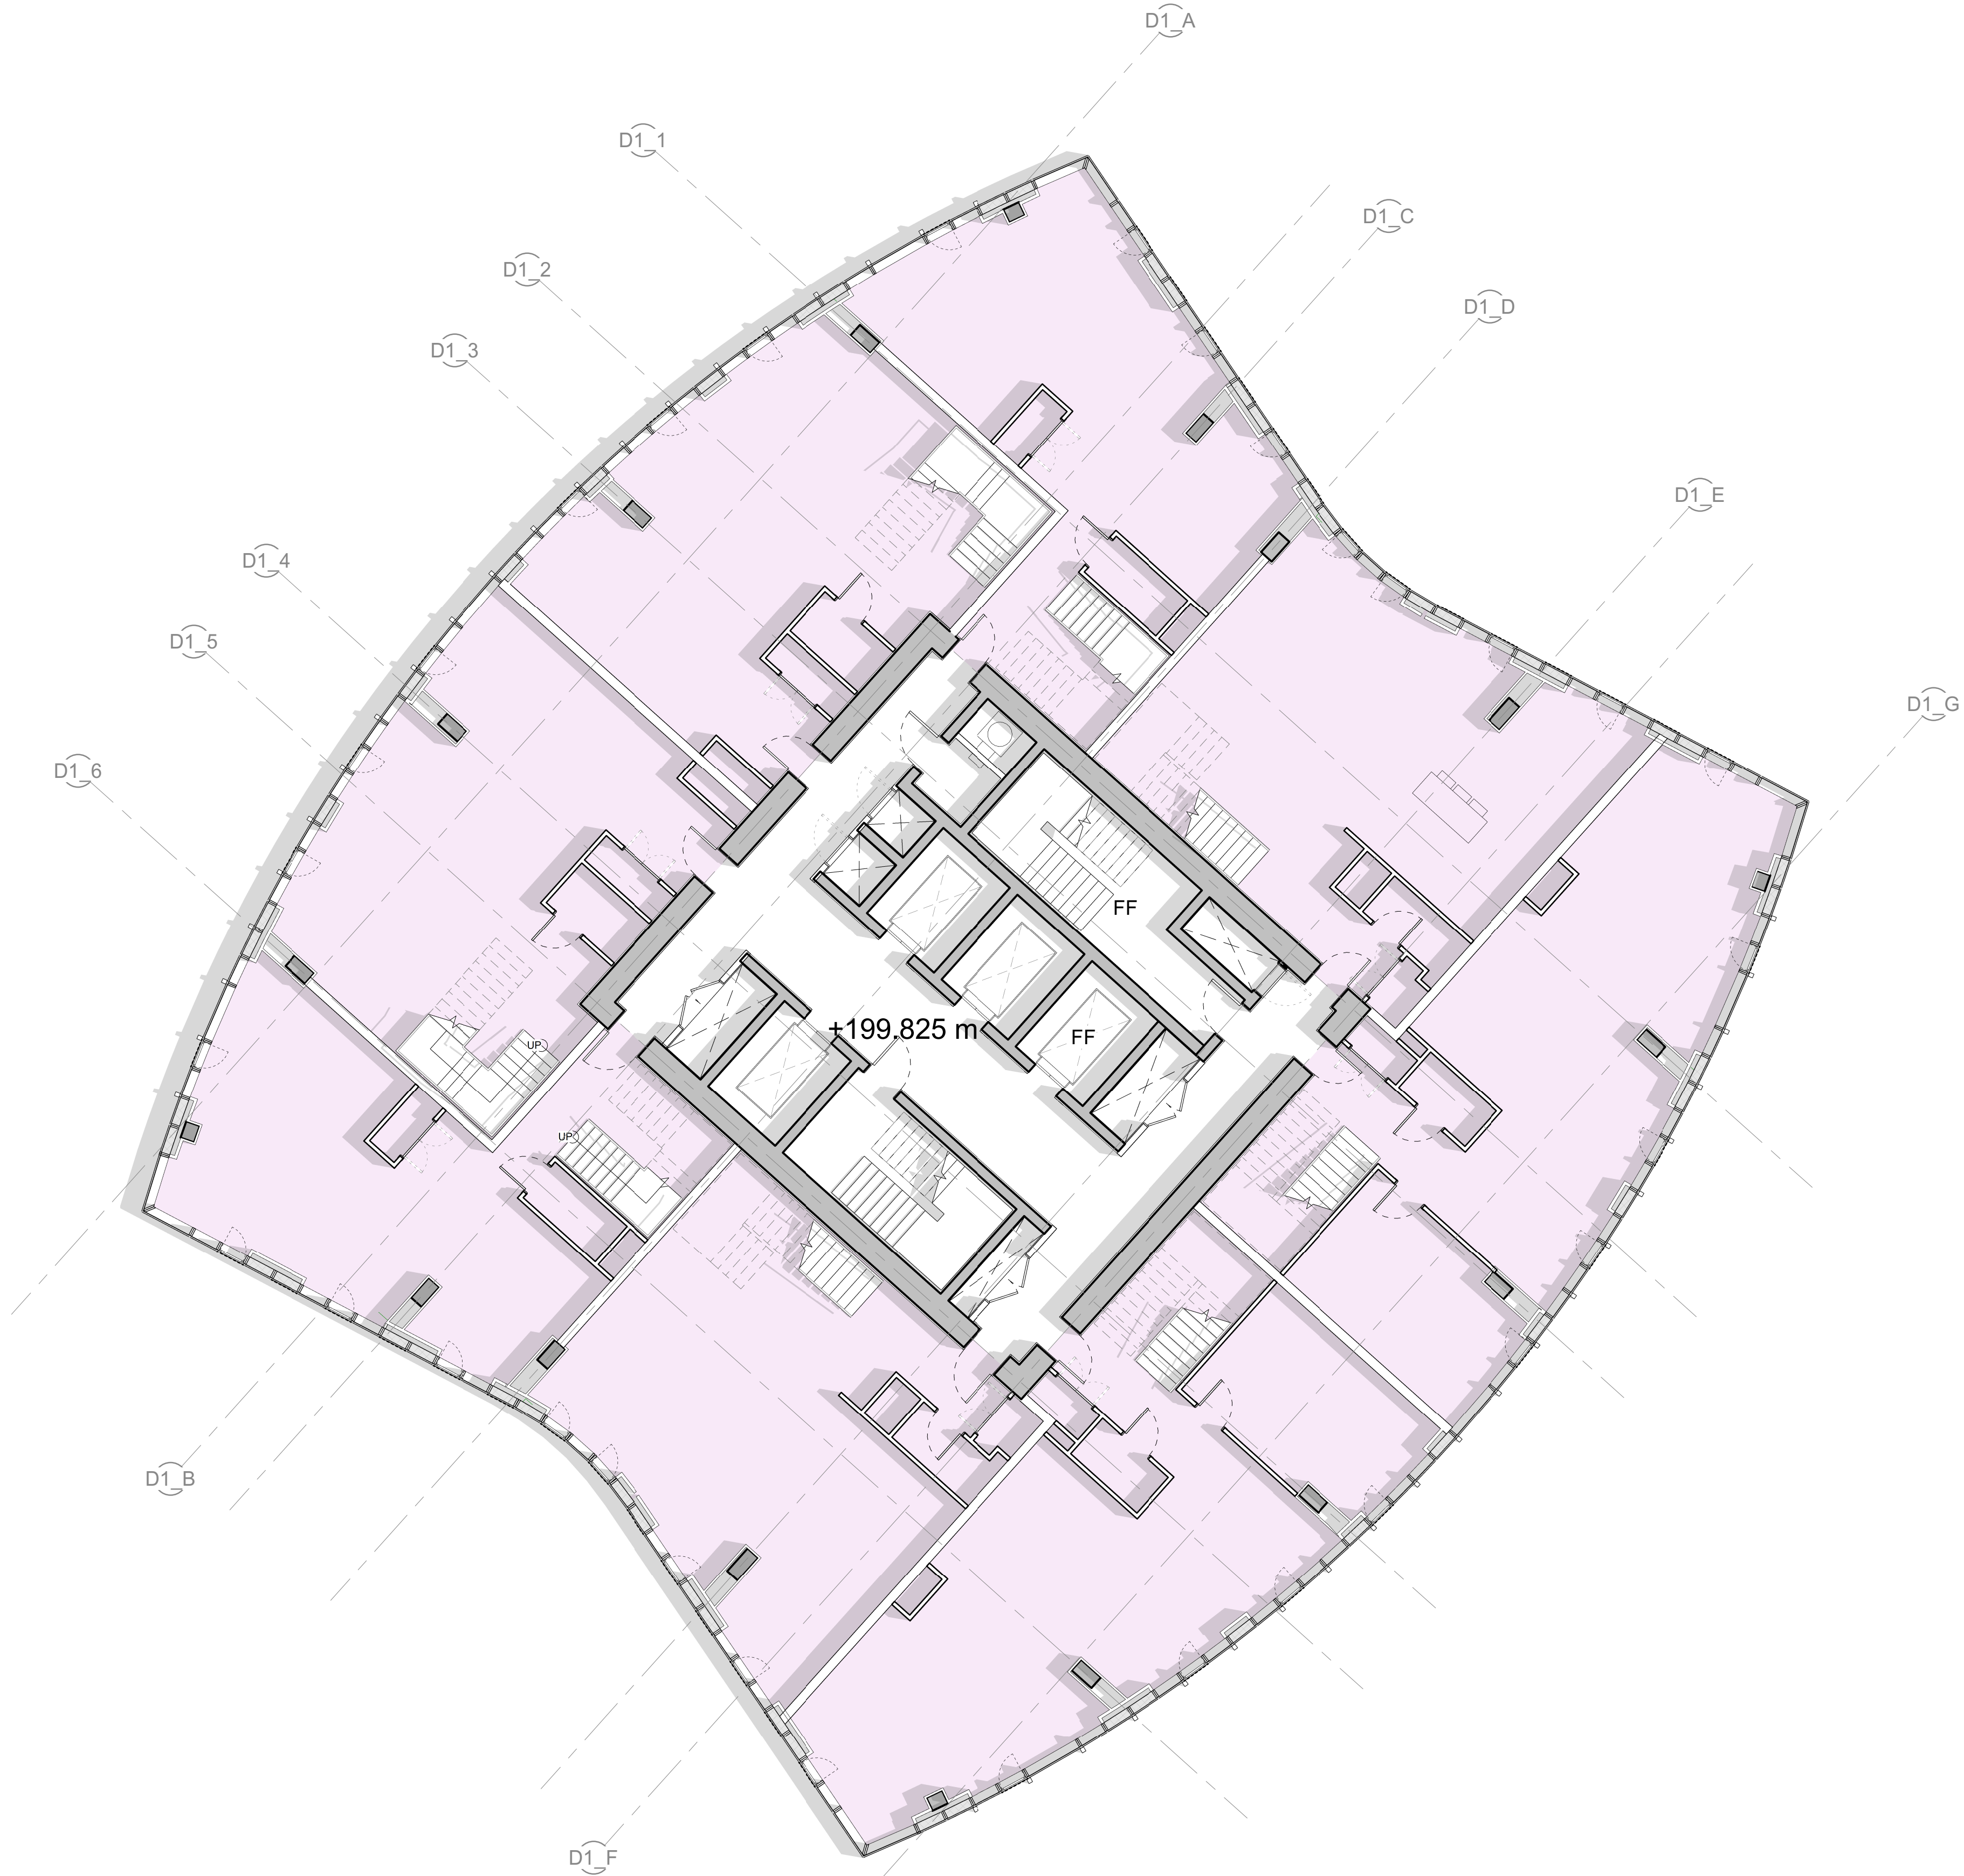

Key to show distribution of floorplates

D1 L58 shown in plan. Arrangement is applicable to all highlighted floorplates

