



- The contractor is responsible for checking dimensions, tolerances and references. Any discrepancy to be verified with the Architect before proceeding with the works. Where an item is covered by drawings to different scales the largest scale drawing is to be used.
- Do not scale drawing. Figure dimensions to be worked to in all cases.
- Where products have been specified, PRP have reviewed available product available in the UK at the time of writing the specification, from which product names in the specification have been selected.
- Where the contractor wishes to propose alternative products, representative samples and a full technical appraisal should be submitted by the contractor to the employer demonstrating that their proposed alternative has equal or better performance.
- Any alternative products are subject to design team, building control, warranty provider and employer acceptance.
- CDM REGULATIONS 2015. All current drawings and specifications for the project must be read in conjunction with the Designer's Hazard and Environmental Assessment for the project.
- All intellectual property rights reserved.

KEY PLAN

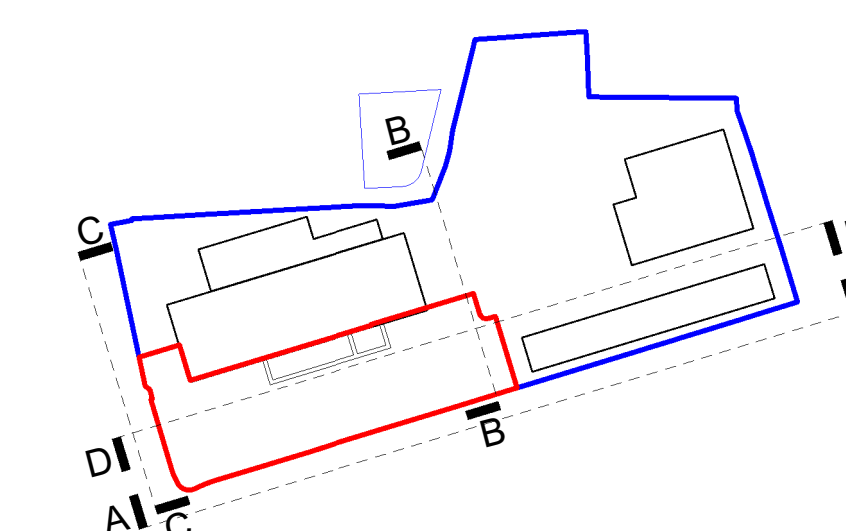


KEY


- Outline of previous buildings on site

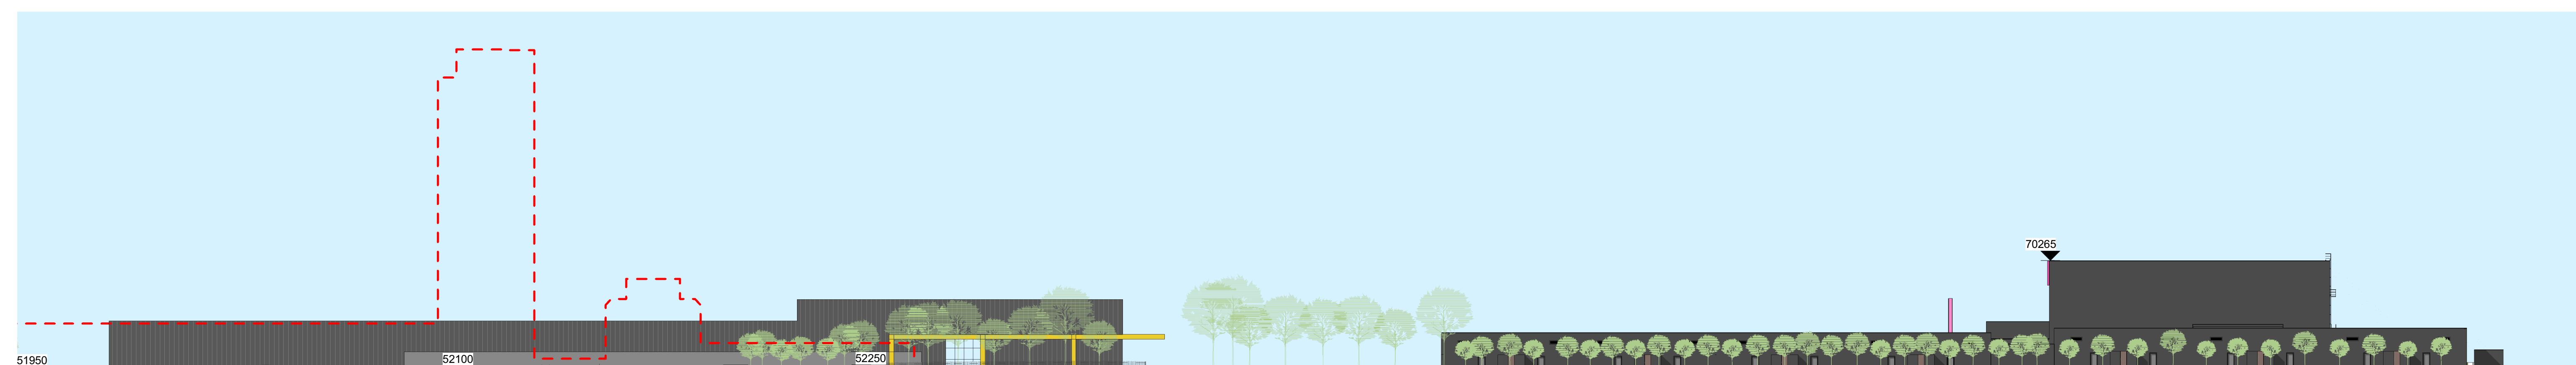 Proposed Demolition


1 Existing Site Section A - Wenlock Way
1 : 500

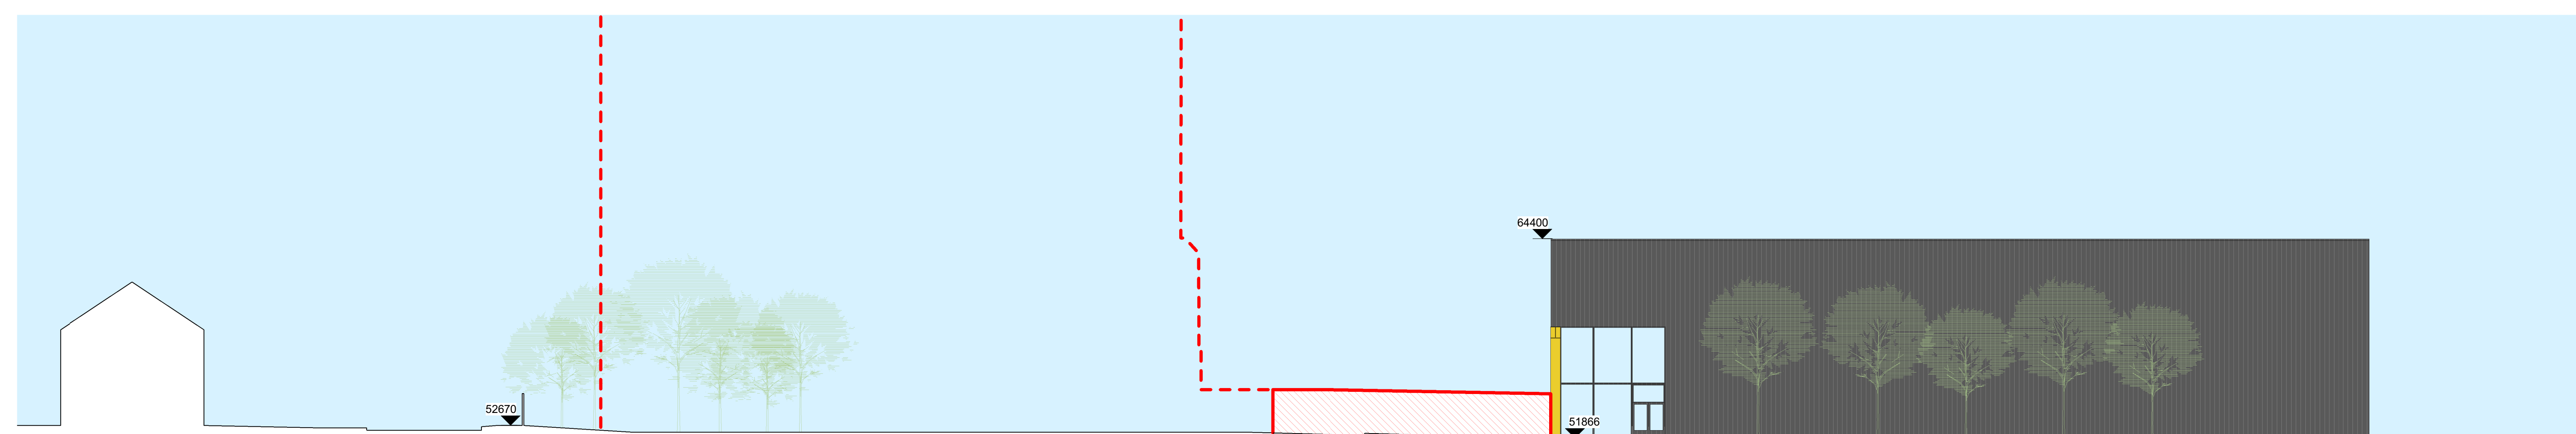

2 Existing Site Section B - Facing Entrance of Phase 1
1 : 200

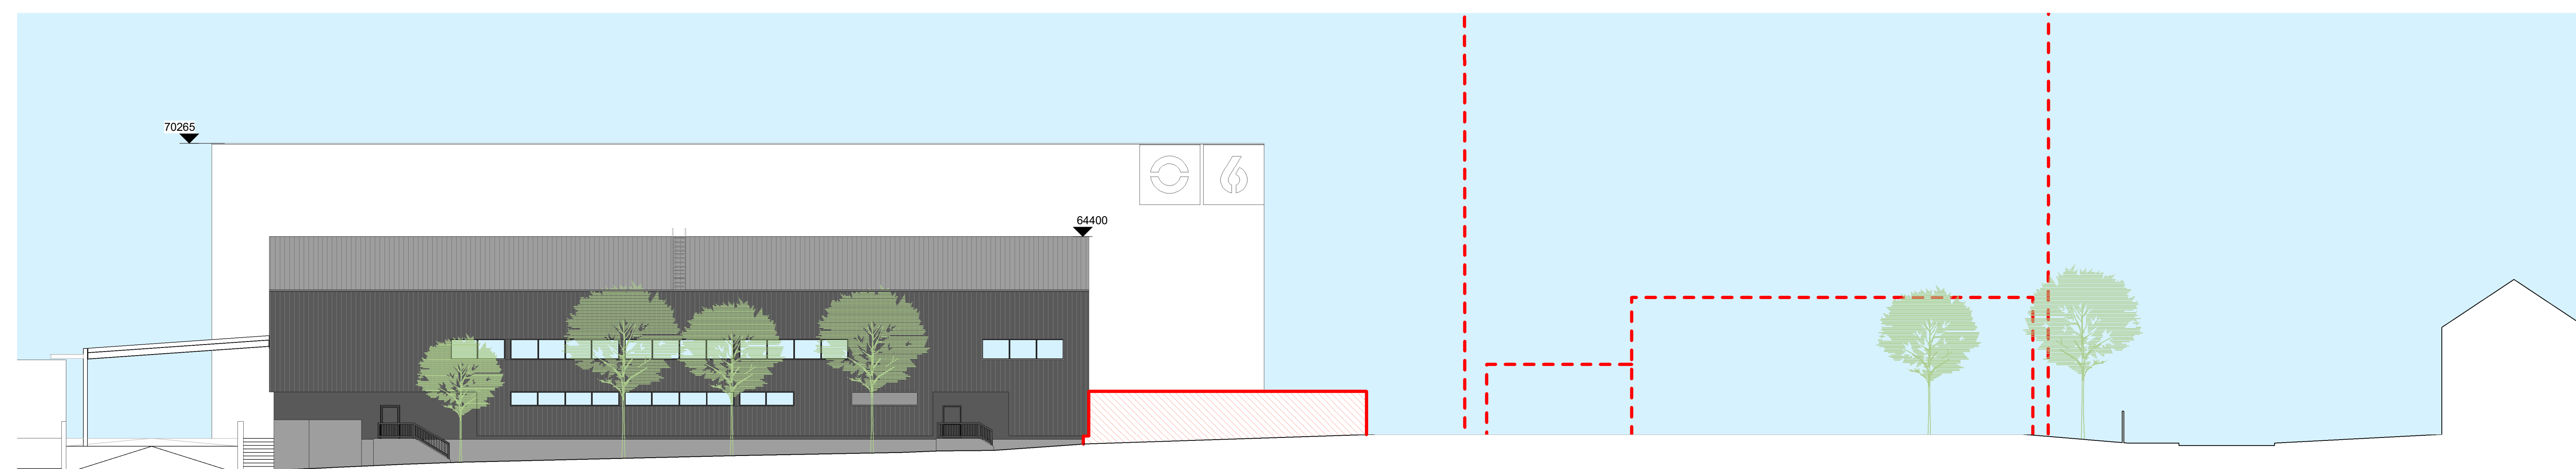

3 Existing Site Section C - Kniveton Road

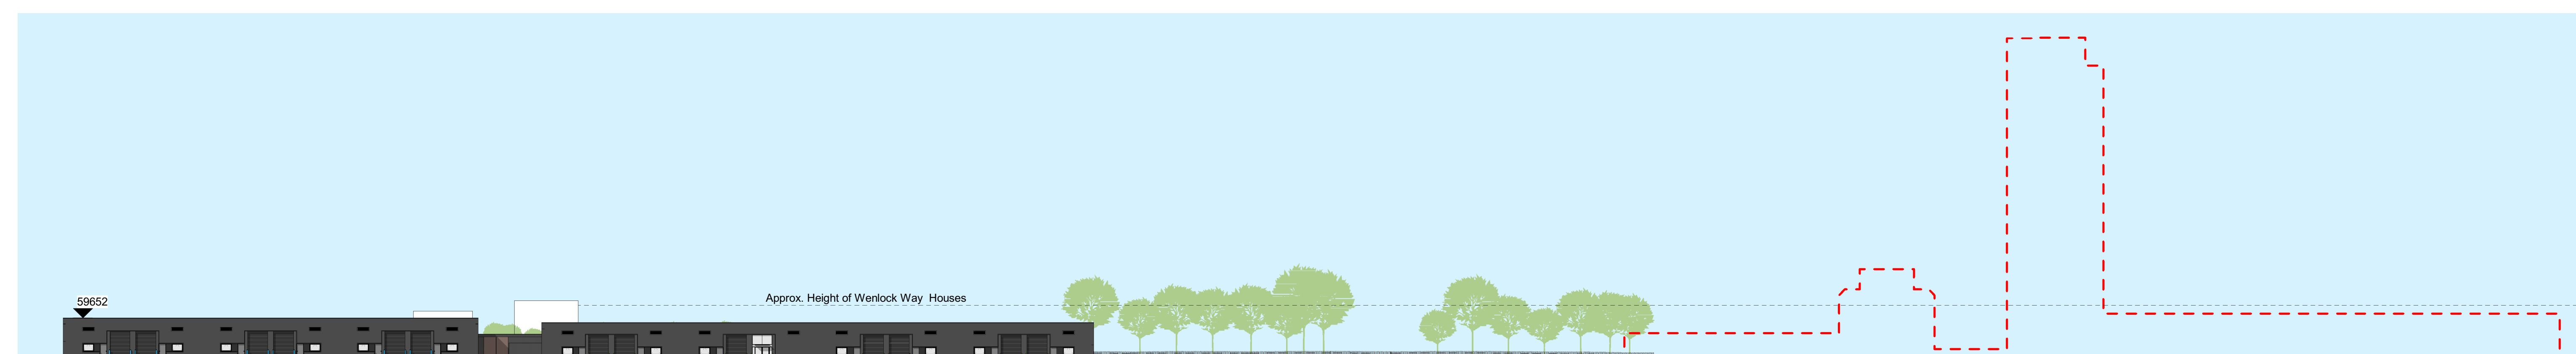

4 Existing Site Section D - Facing South

P01	05.11.21	Updated for Planning	VP	JH
Rev	Date	Description	Dwn	Ck

SPACE STUDIOS MANCHESTER - AA7746
EXISTING SITE ELEVATIONS

Project	Origin	Zone	Level	Type	Role	Number
SPC -	PRP -	ZZZ -	ZZ -	DR -	A -	002010

P01

Status
S4 - FOR PLANNING APPROVAL

Drawn VP Checked JH Date JULY 2021 Scale @ A0 As indicated