
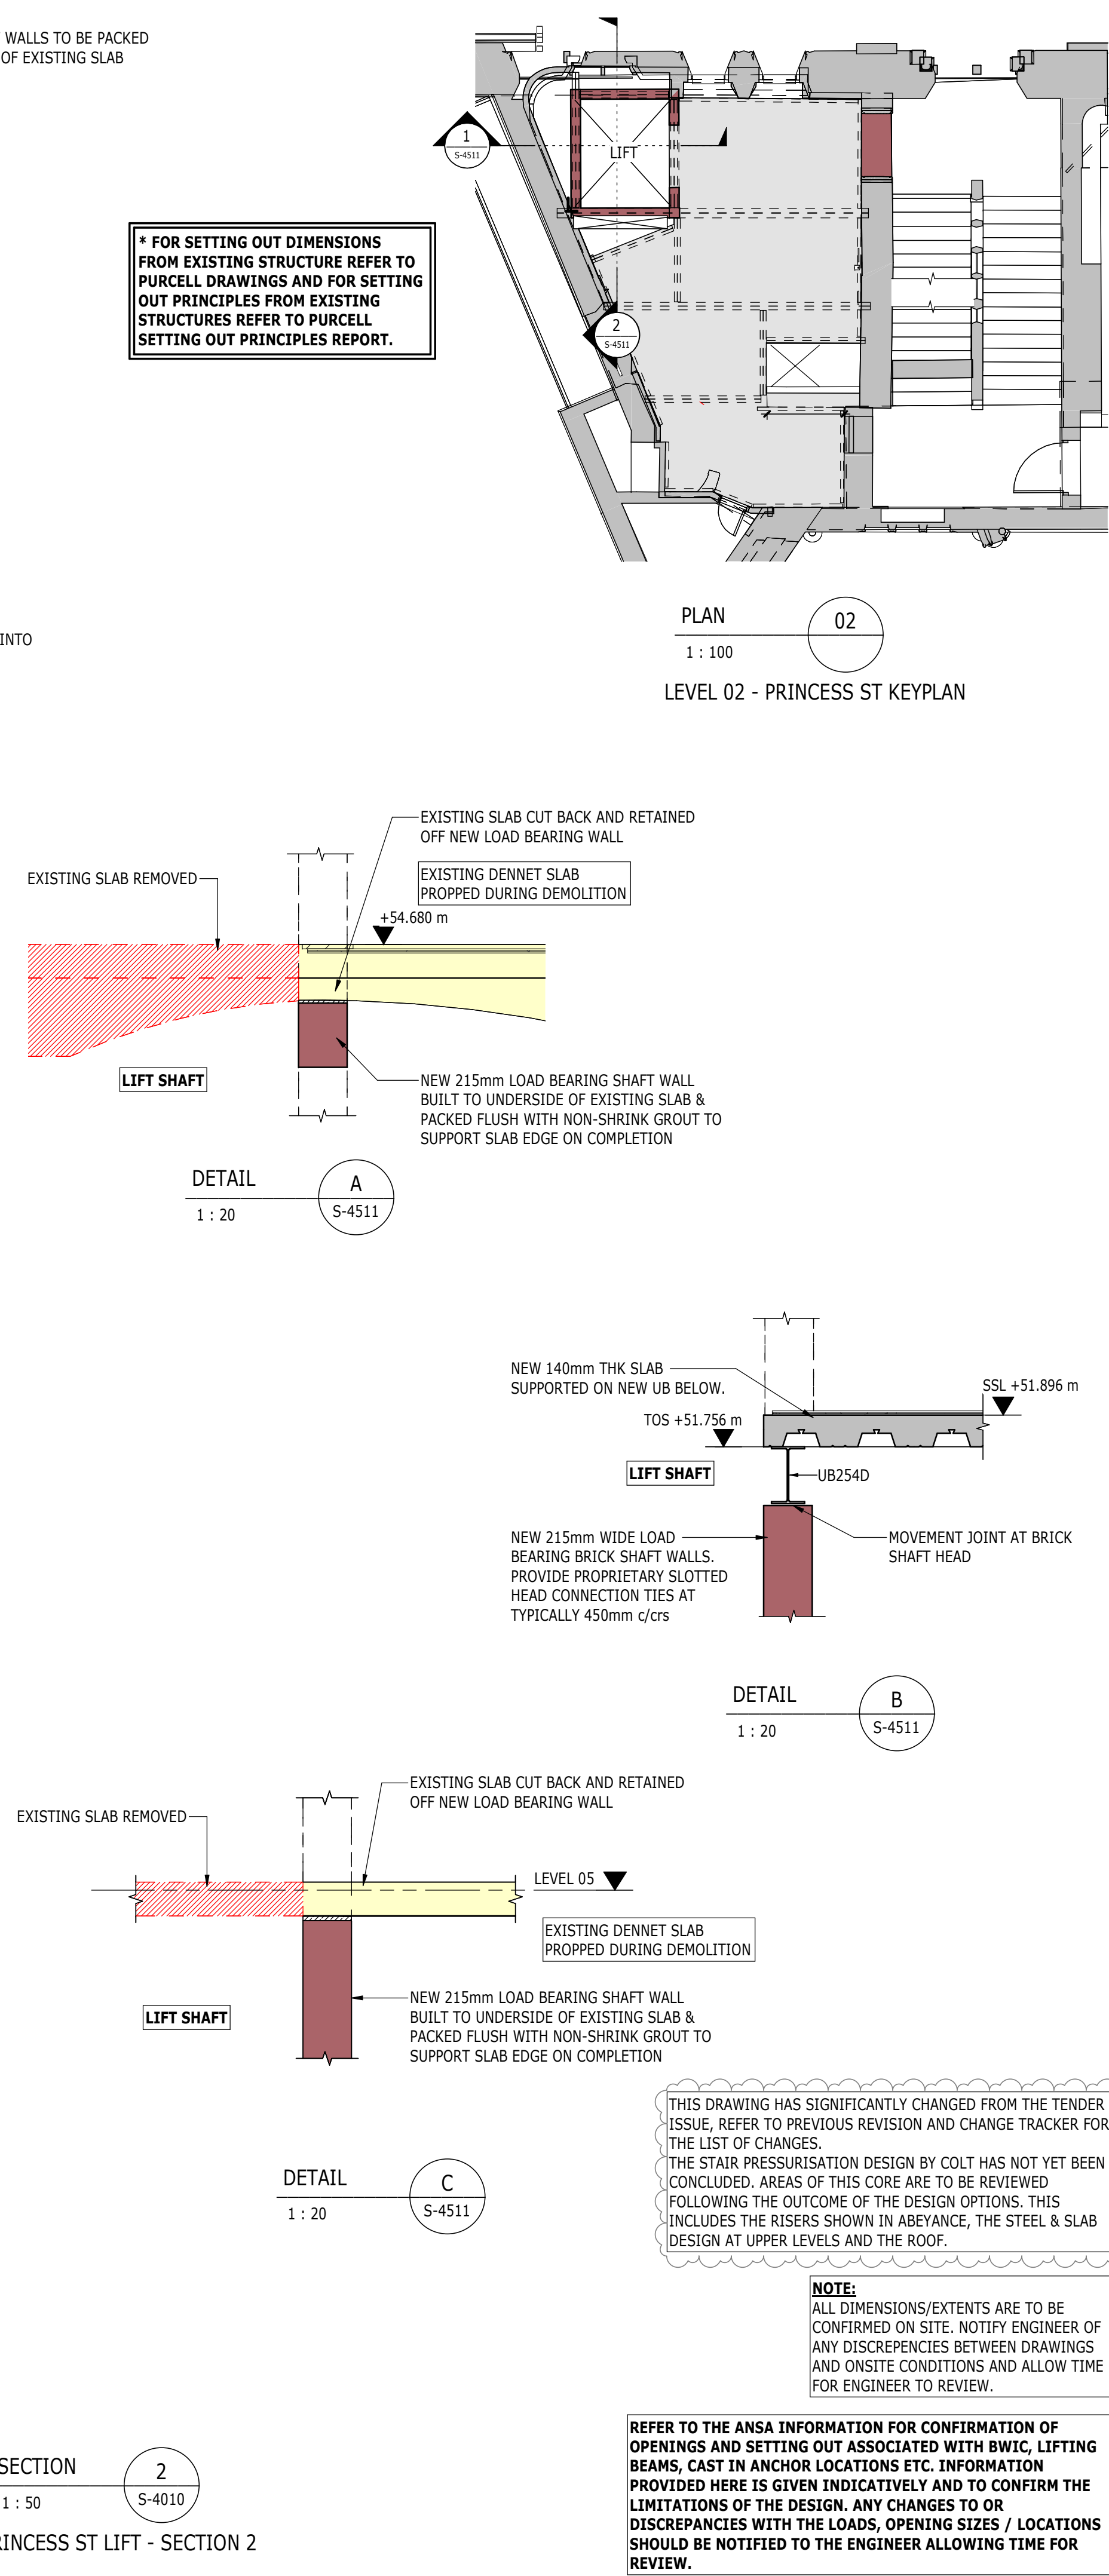
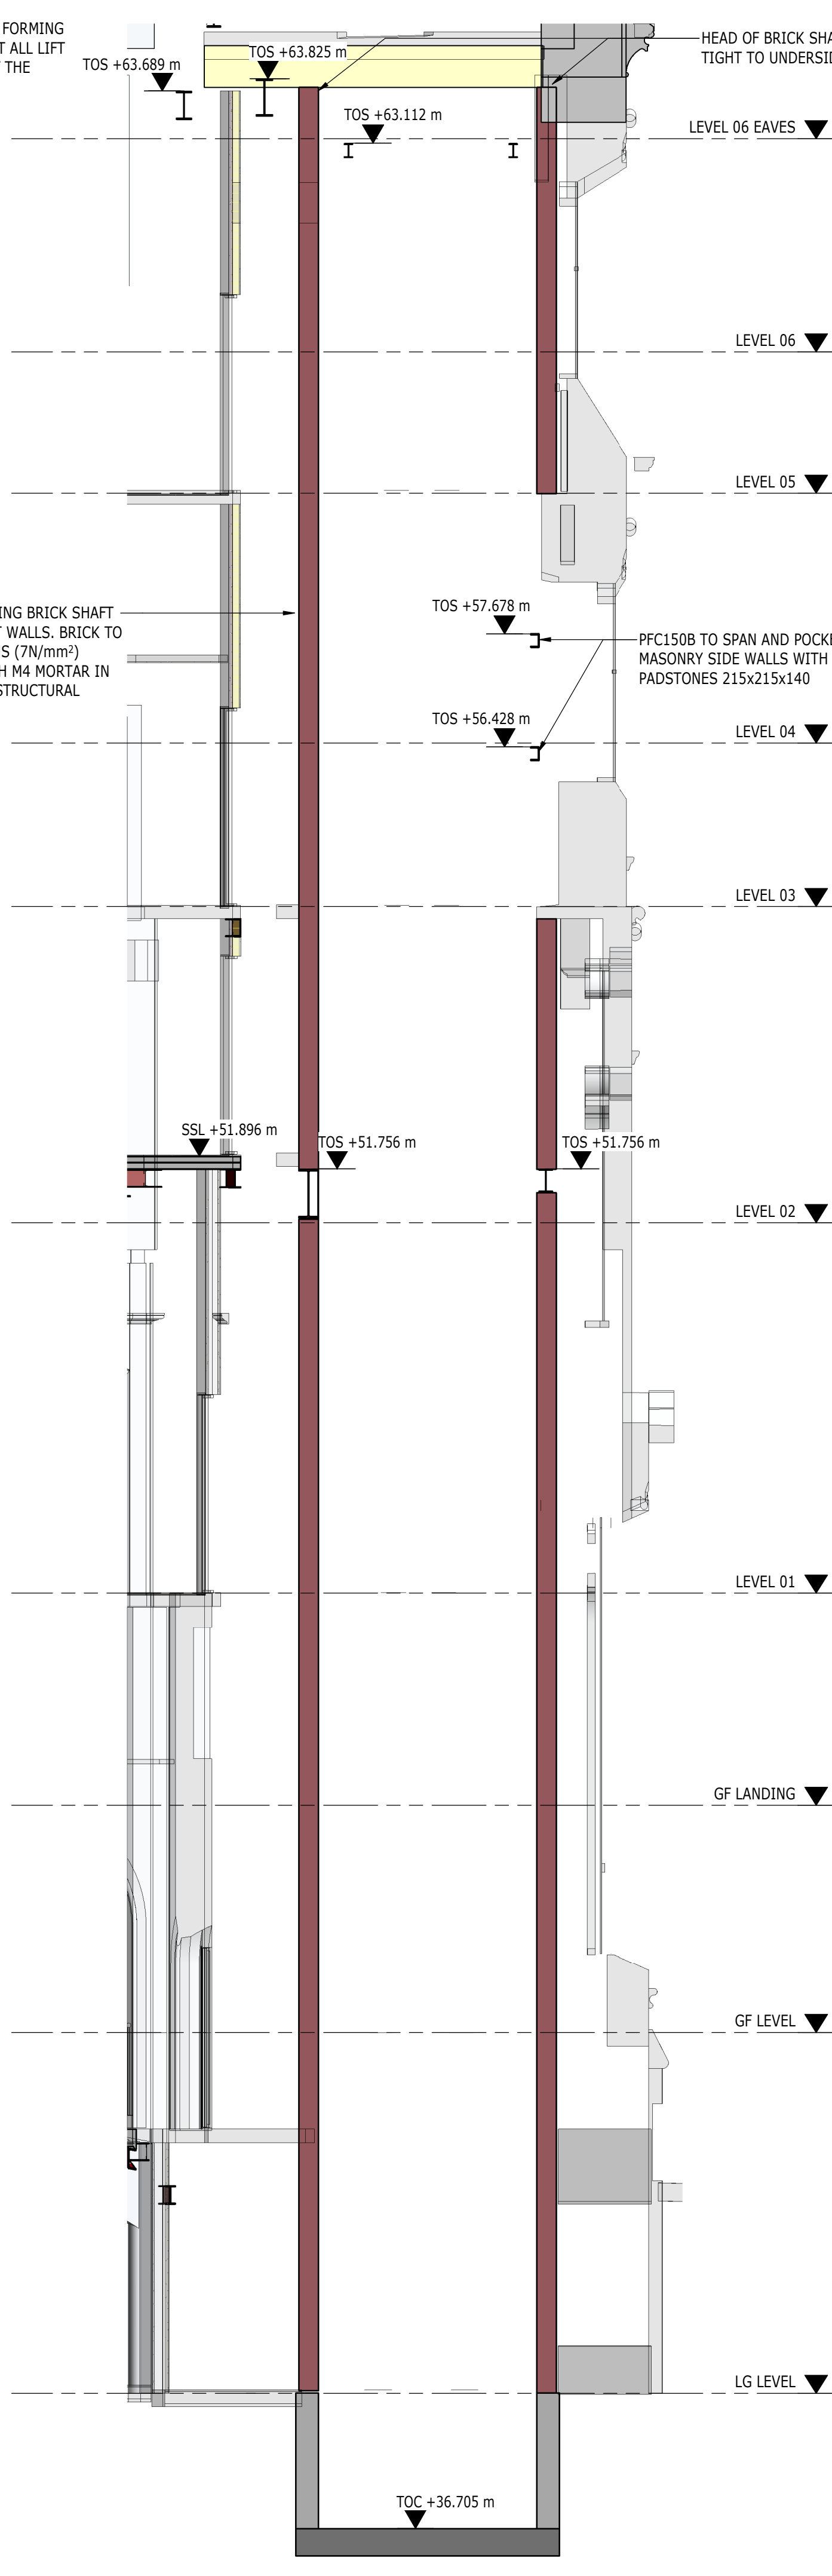


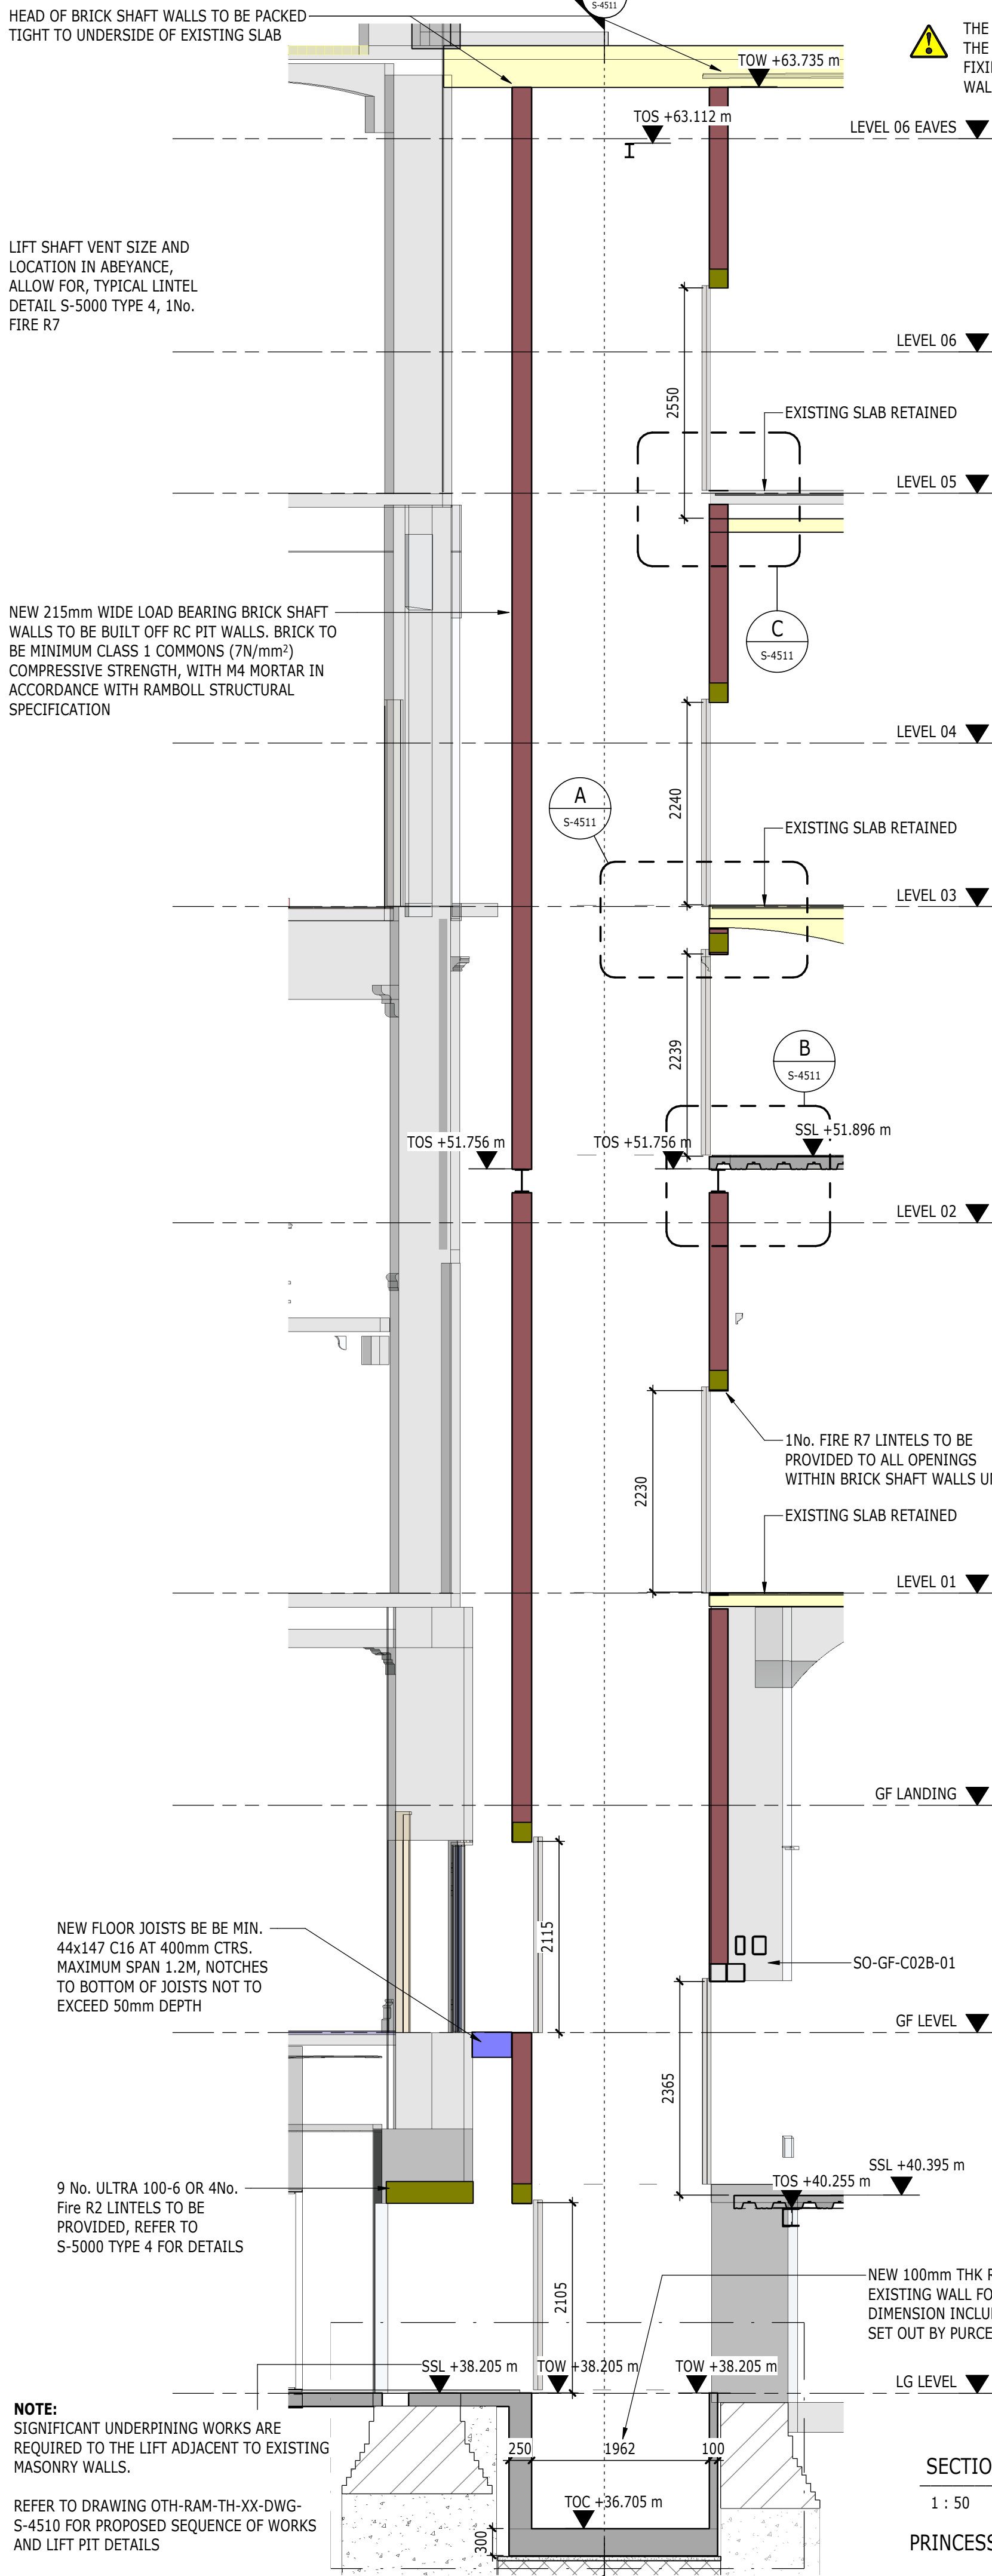

Scale Bars to be used as guidance only - refer to sheet size below				
1:100	1:200	1:500	1:1000	1:1500
1:200	1:500	1:1000	1:1500	1:2000
1:500	1:1000	1:1500	1:2000	1:2500
1:1250	1:1500	1:2000	1:2500	1:3000
NOTES				
1. FOR GENERAL NOTES, SEE DRAWING S-00010				
2. FOR STEEL AND PADSTONE REFERENCES, SEE SCHEDULES ON DRAWINGS S-00015/S-00016				
3. DRAWINGS TO BE READ IN CONJUNCTION WITH ARCHITECTS DRAWINGS AND M&E ENGINEERS DRAWINGS				
4. DRAWING TO BE READ IN CONJUNCTION WITH STRUCTURAL SPECIFICATION				
5. ALL LEVELS AND SETTING OUT TO BE CONFIRMED BY ARCHITECT				
6. ALL REINFORCED CONCRETE TO BE C30/37 UNO.				
7. ALL CONCRETE BLINDING TO BE GEN 1 AND BULK MASS FILL TO BE GEN 3 UNO				
8. ALL REINFORCEMENT TO BE GRADE 500 TO BS4449				
9. STEELWORK: INTERNAL: GENERAL SECTIONS AND PLATES S275JR, HOLLOW SECTIONS S355JR EXTERNAL: GENERAL SECTIONS AND PLATES S275JO, HOLLOW SECTIONS S355JOH ALL EXTERNAL STEELWORK TO BE GALVANISED. ALL INTERNAL STEELWORK TO BE PAINTED, AND SUITABLE FOR ENVIRONMENT CATEGORY C2, UNO (SEE STRUCTURAL SPECIFICATION)				
10. REFER TO RAMBOLL BWIC SCHEDULE OTH-RAM-TH-ZZ-SCH-S-1000 & S-1001 FOR WHERE BWIC ARE APPLIED.				
11. FOR MASONRY NOTES, SEE DRAWING S-0010				
12. FOR NEW LINTEL DETAILS, REFER TO LINTEL SCHEDULE OTH-RAM-TH-ZZ-SCH-S-1000 & 1001				
KEY				
DENOTES EXTENT OF NEW SLAB. REFER TO DRAWING OTH-RAM-TH-XX-DWG-S-5002 FOR NEW SLAB CONSTRUCTION DETAILS				
DENOTES EXISTING DENNET SLAB ABOVE TO BE RETAINED, AND ASSUMED SPAN DIRECTION. DASHED LINE INDICATES APPROXIMATE LOCATION OF EXISTING BEAMS BASED UPON ARCHIVE INFORMATION, VISUAL & INTRUSIVE INVESTIGATIONS.				
NOTE: BOTH TO BE CONFIRMED ON SITE BY CONTRACTOR PRIOR TO CONSTRUCTION				
DENOTES AREA OF DEMOLITION				
DENOTES LOCATION OF PADSTONE. REFER TO DRAWING S-0015 FOR SIZES, UNLESS NOTED OTHERWISE. FOR PADSTONE DETAILS SEE DRAWING S-5001				
DENOTES NEW LIFT SHAFT WALLS. REFER TO SECTION DRAWINGS FOR LINTEL REQUIREMENTS				
DENOTES CUT / DEMOLISHED LINE AND EXTENT OF TEMPORARY PROPPING. ALL PROPPING FORCES FOR MIN 15kN/m (SLS) AT SLAB EDGES UNO ON GA DRAWINGS				
EB DENOTES EXISTING BEAMS WITHIN FLOOR CONSTRUCTION. WHERE BEAMS ARE TO BE CUT / PARTIALLY REMOVED, CONTRACTOR TO REVIEW TEMPORARY PROPPING PROPOSALS. ALL PROPPING FORCES FOR MIN 50kN (SLS) AT BEAM LOCATIONS UNO ON GA DRAWINGS				
C03	24/06/ 2021	PM	JP	CONSTRUCTION ISSUE
C02	06/11/ 2020	PM	JP	CONSTRUCTION UPDATE FOR INTERNAL SUBSTRUCTURE PACKAGE ONLY
ISSUE	DATE	APPROVED	DRAWN	DESCRIPTION
 Arkwright House, Parsonage, Manchester M3 2LF +44 (0) 161 827 1890 www.Ramboll.com				
PROJECT STATUS		STAGE 5		
CLIENT		MANCHESTER CITY COUNCIL		
PROJECT		OUR TOWN HALL PROJECT		
DRAWING TITLE		PRINCESS STREET SECTIONS & DETAILS SHEET 1		
SIZE & SCALE		A1: 1:50		
DRAWING STATUS		S4 - CONSTRUCTION		
JOB NUMBER		1620003165		
DRAWING NO.		OTH-RAM-TH-ZZ-DWG-S-4511 C03		
REV				