



AS EXISTING ELEVATIONS

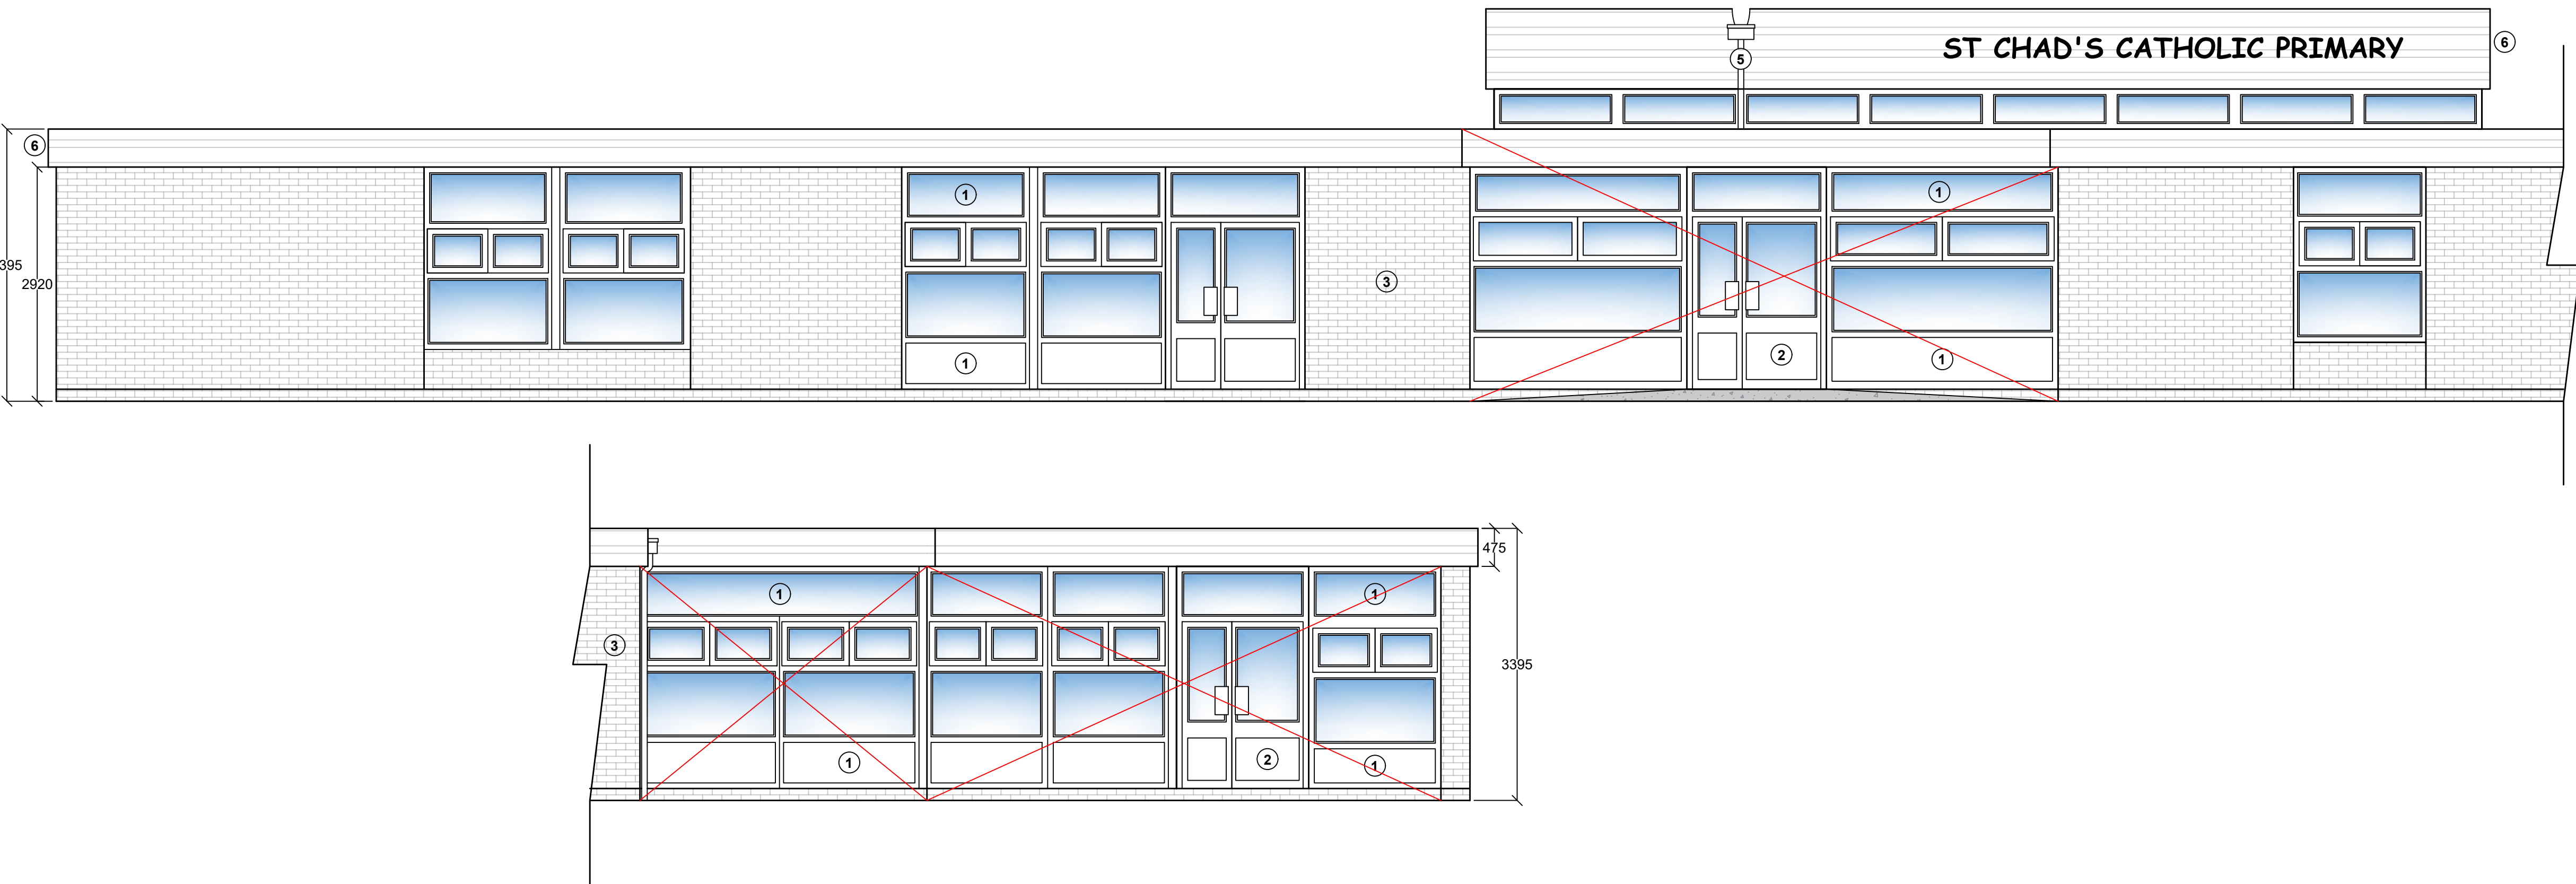

AS PROPOSED ELEVATIONS

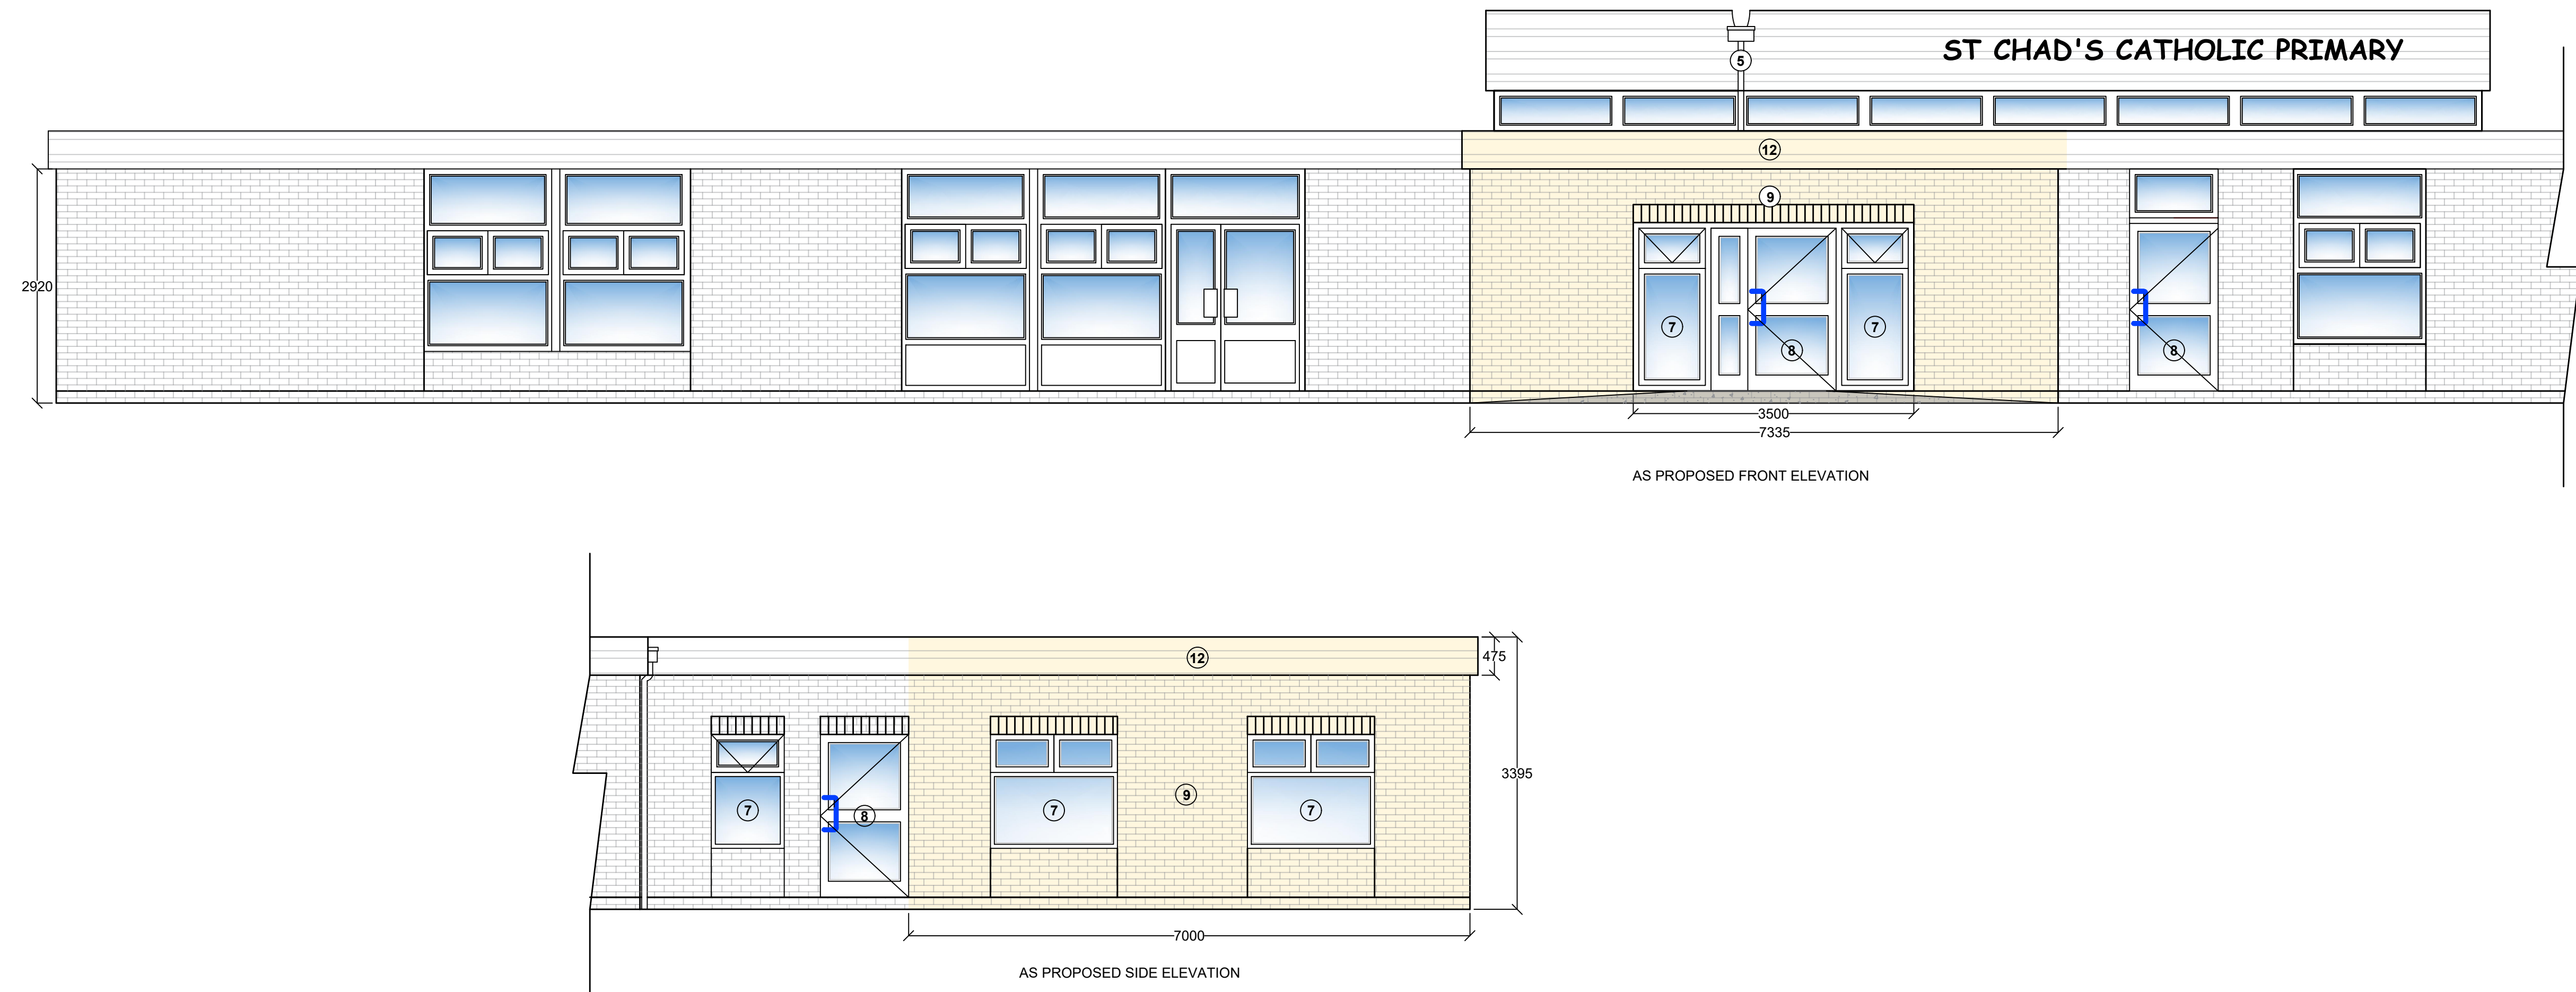

Note: Contractor is to verify all dimensions and levels on site prior to site works commencement. Under no circumstances are any dimensions or levels to be scaled from this drawing number for the purpose of manufacturing components. Contractor to report any discrepancies to the Designer.

NBS: Works to be undertaken in strict accordance with NBS Standard Workmanship Clauses.

EXISTING MATERIALS KEY:

 Denotes area of new extension.

EXISTING MATERIALS KEY:

- ① uPVC double glazed window units & panels (White).
- ② Aluminum External Doors (White).
- ③ Brick external masonry walls (Brown)
- ④ Flat Felt Roof Covering (Grey).
- ⑤ uPVC rainwater goods (Black)
- ⑥ uPVC fascia boards (White).

PROPOSED MATERIALS KEY:

- ⑦ uPVC double glazed windows (White to match existing).
- ⑧ Aluminum external doors (White to match existing).
- ⑨ Brick external masonry walls (Brown to match existing).
- ⑩ Flat felt roof covering (Grey).
- ⑪ uPVC rainwater goods (Black to match existing).
- ⑫ uPVC fascia boards (White).

REVISION		DESCRIPTION		DATE
--		PLANNING		23.11.21
SCALE	1:50		SIGNATURE	DATE
ORIGINAL SIZE	A1	DRAWN	TB	NOV 2021
		CHECKED	MB	NOV 2021
		APPROVED	MB	NOV 2021
This drawing is copyright and may not be reproduced or made use of unless expressly agreed by M Bradbury Consulting Ltd				
CLIENT				
St. Chad's Primary School Balmfield Street Cheetham Hill Manchester M8 0SP				
PROJECT				
Staff Room Extension				
 59 Wilmslow Road, Handforth, Cheshire, SK9 3EN WEB: www.bradbury-consulting.co.uk TEL: 01625 522 209				
TITLE				
EXISTING & PROPOSED ELEVATIONS				
JOB NUMBER				
2021.079				
DRAWING NUMBER				
PL05				