


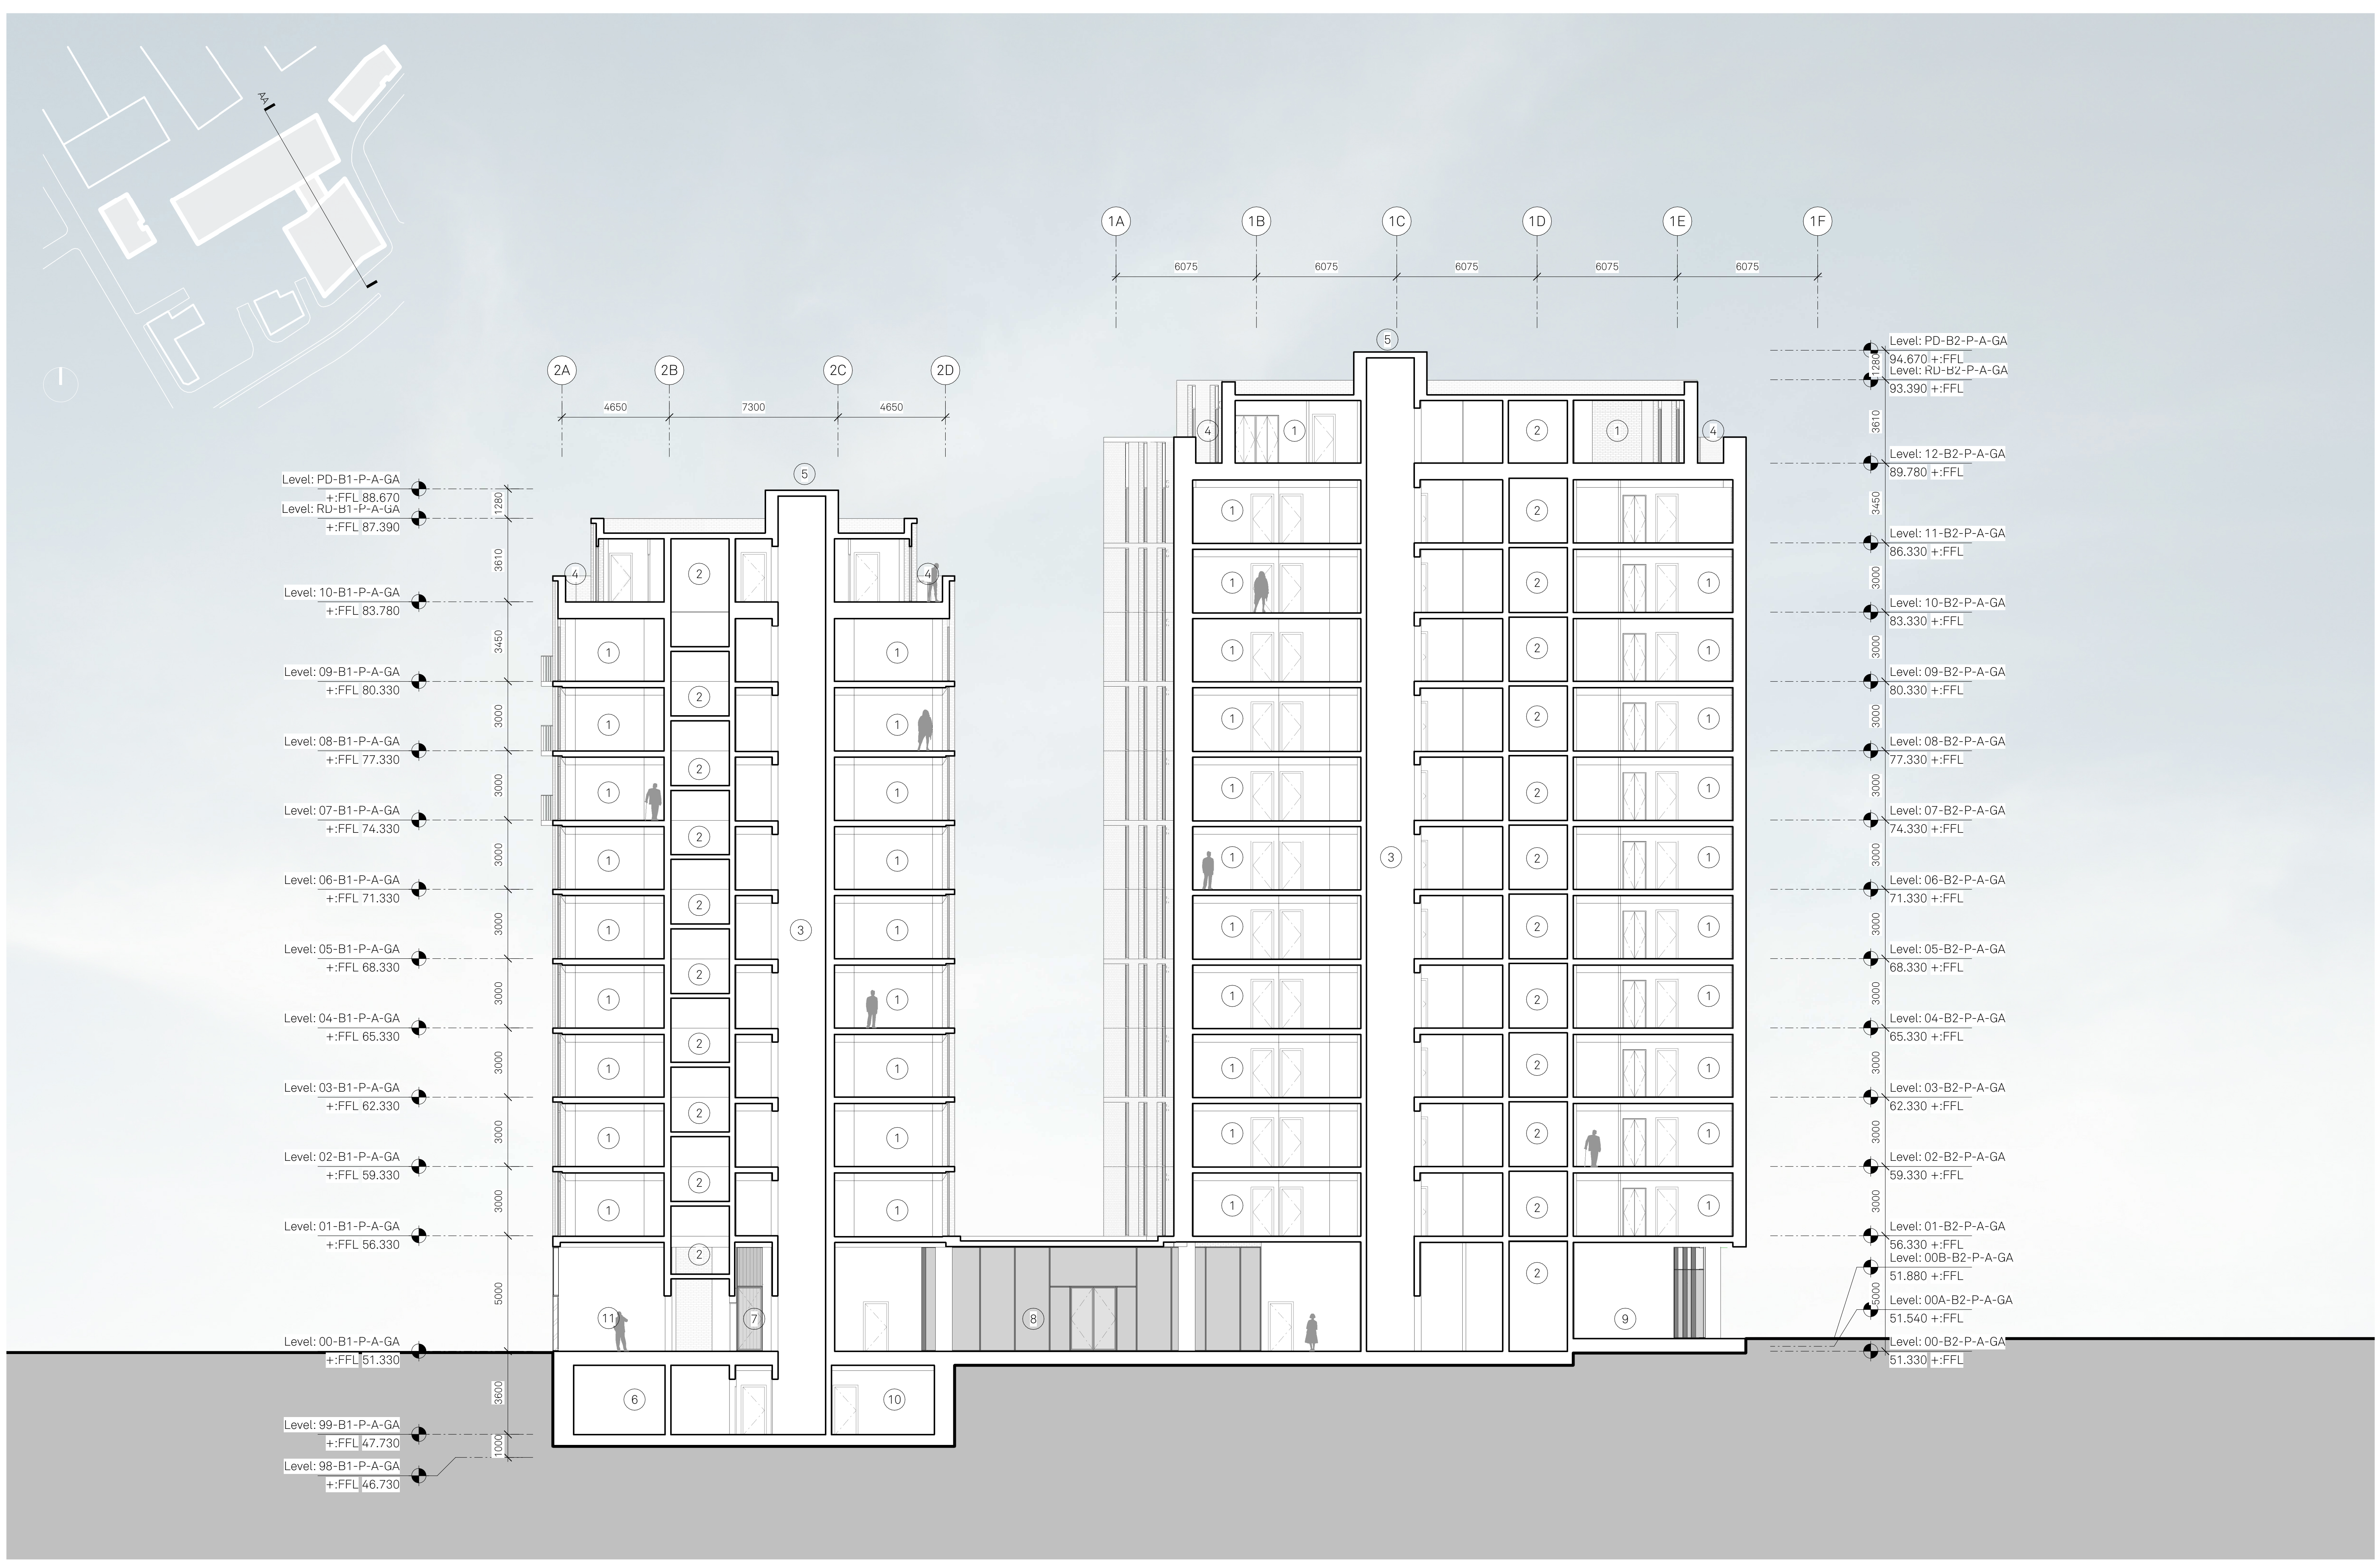

Project

87 Rochdale Road

Title:

Section AA Block 1 & Block 2, GA Cross Section

Scale:

1:125@A1

Drawn

HB

Checked

JB

Status:

Planning

Drawn No:

136-JMA-MP-AA-S-A-052200

Rec:

A

Details

30.11.21 Issued for Planning

Jon Matthews Architects

22 City Tower, Picadilly Plaza, New York St, Manchester, M1 4BT

0161 974 3690

Copyright of this drawing is vested in Jon Matthews Architects and it must not be copied or reproduced without written consent. Figured dimensions only are to be taken from this drawing. Do not scale from this drawing. For full company disclosure please visit www.jonmatthewsarchitects.com