


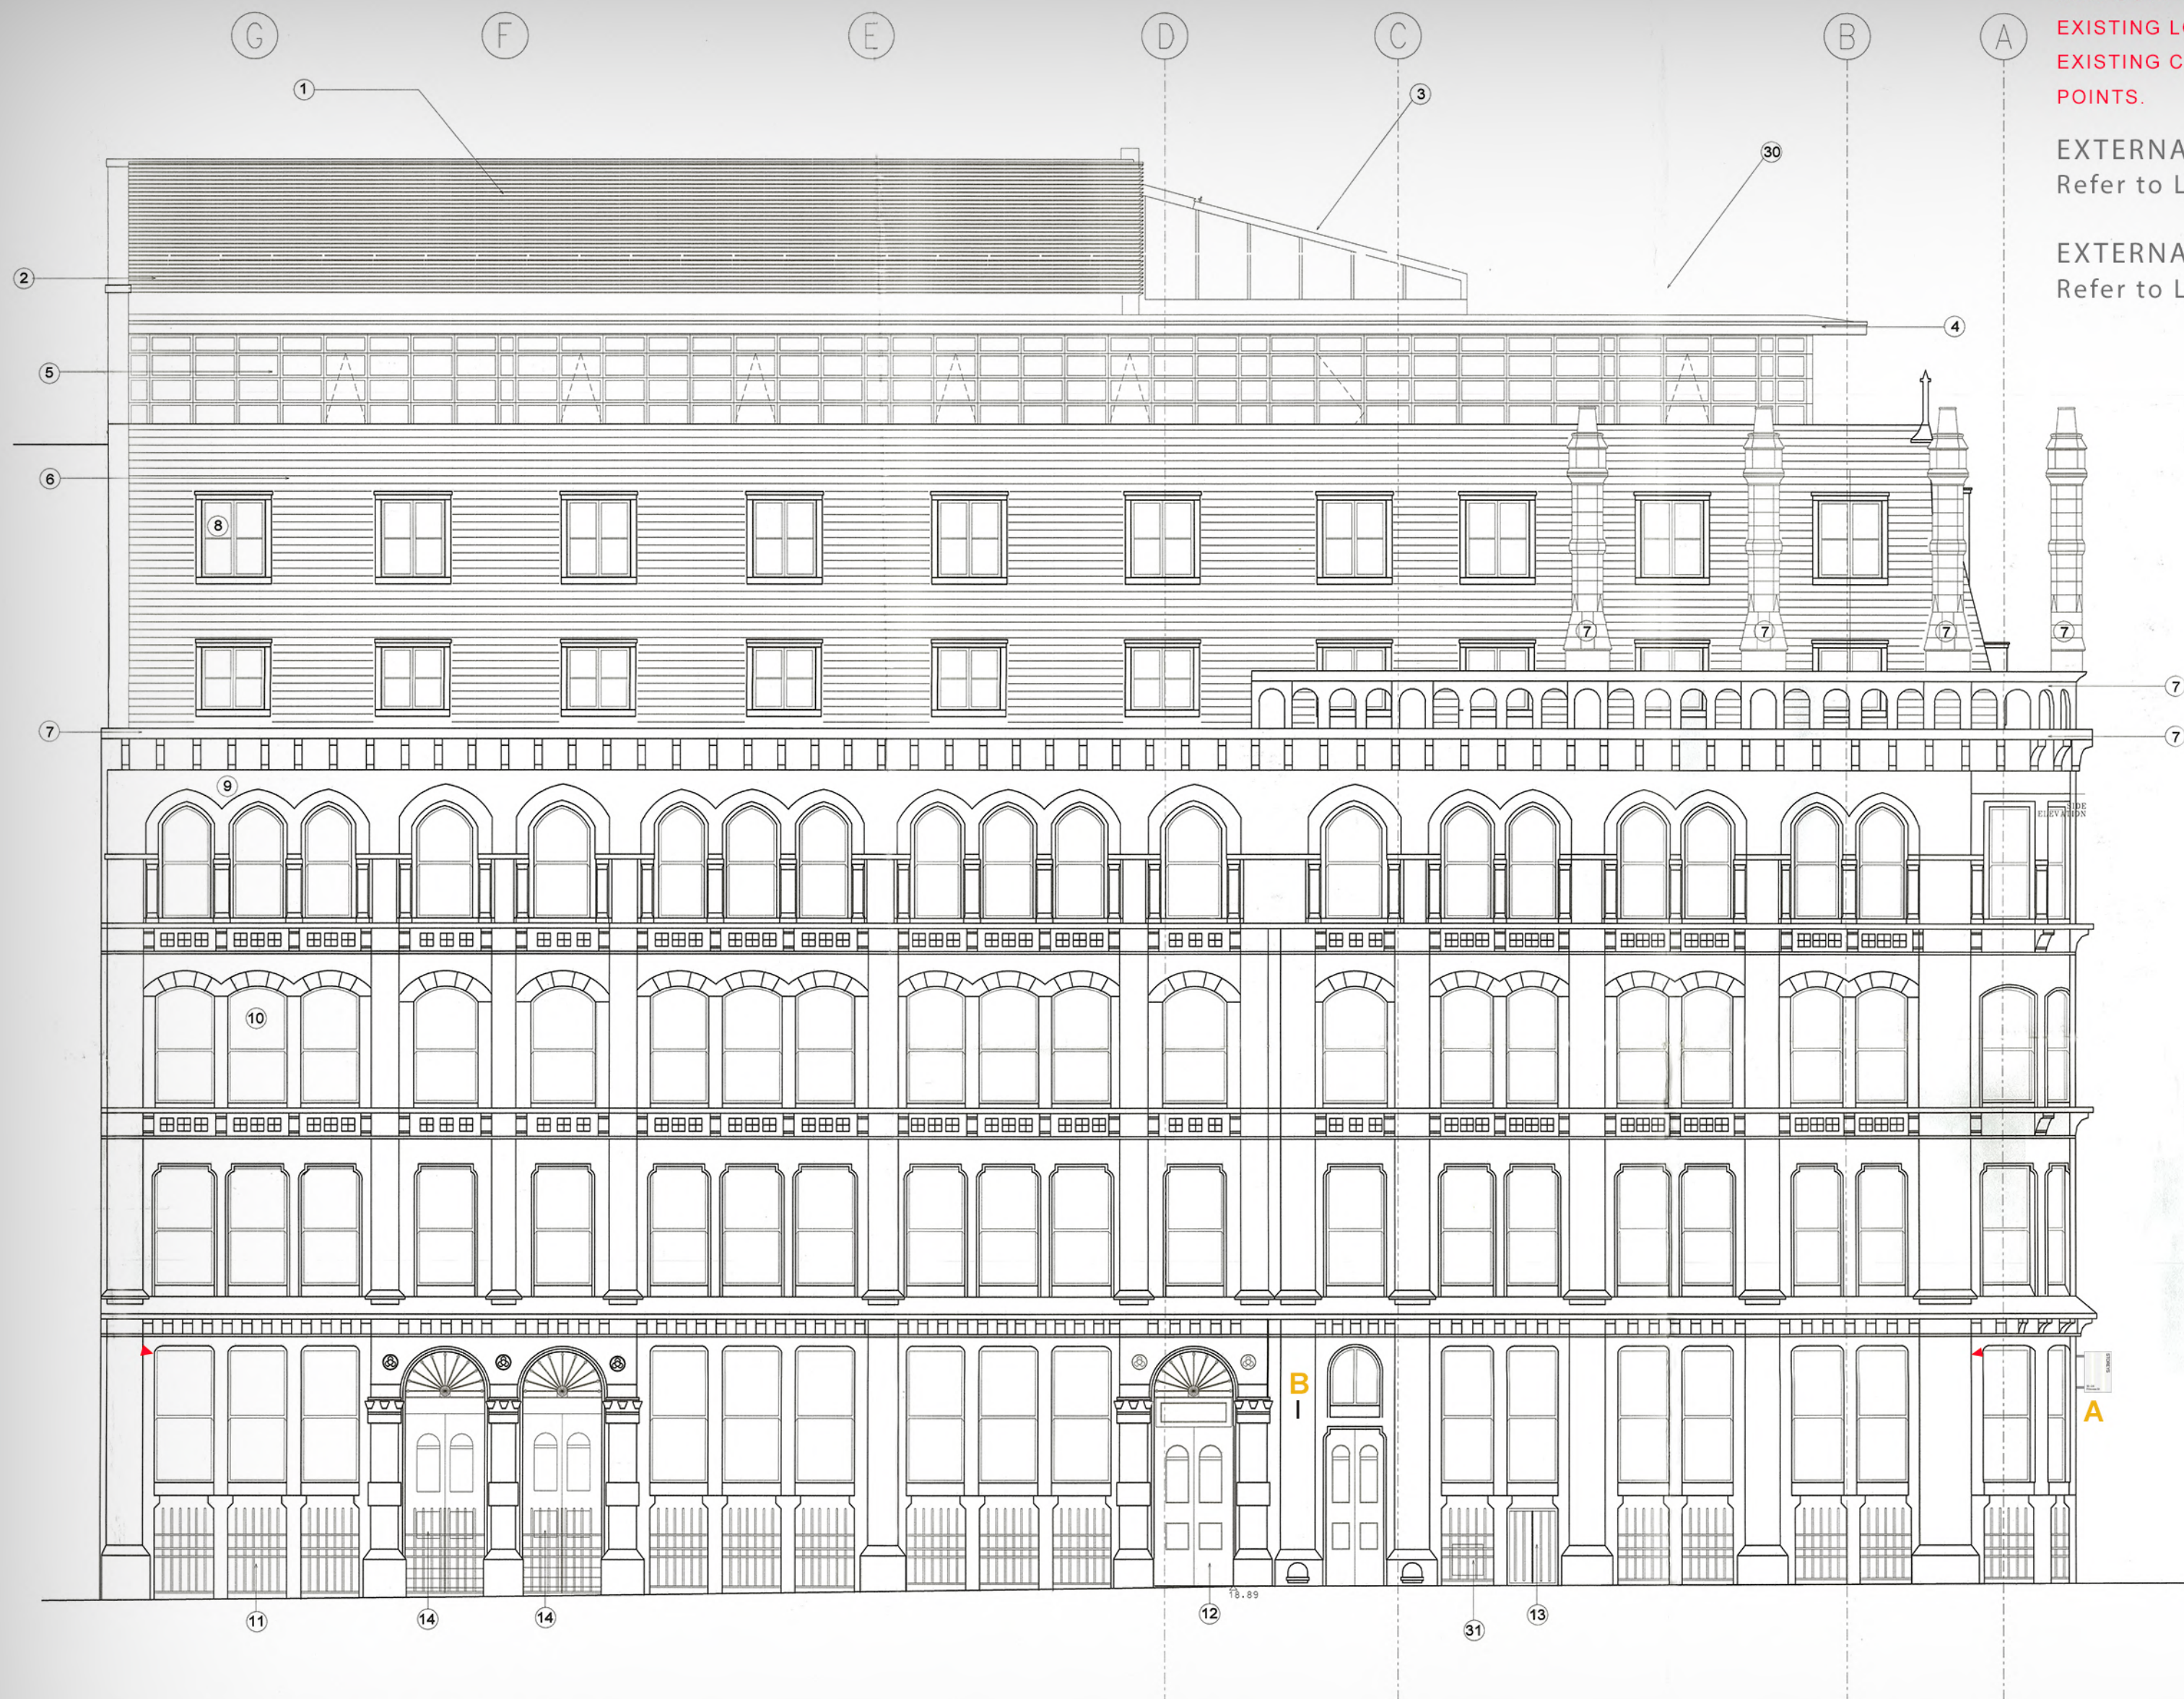

ELEVATION KEY: BASED ON MHA RECORD DRAWINGS.	
1	DARK GREY RAL 7015 30% GLOSS PPC LOUVRED SCREEN TO CONCEAL FLUES, LIFT & MECHANICAL PLANT.
2	DARK GREY RAL 7015 30% GLOSS PPC COMPOSITE PANELS UNDER LOUVRED SCREEN.
3	DARK GREY RAL 7015 30% GLOSS PPC ALUMINIUM FRAMED GLAZED ATRIUM WITH MOVABLE CLEANING GANTRY.
4	PROJECTING SHELF PANEL IN TERNE-COATED STAINLESS STEEL.
5	VELFAC CURTAIN WALLING SYSTEM. DARK GREY RAL 7015 30% GLOSS PPC.
6	MANSARD ROOF TO SAME HEIGHT AND PROFILE AS EXISTING ROOF SECTION, CLAD IN NATURAL SLATE AS EXISTING.
7	EXISTING STONE PARAPETS. CHIMNEY STACKS REBUILT AS PART OF 2002 WORKS.
8	EXISTING DORMER WINDOWS.
9	EXISTING STONE FACADES.
10	EXISTING SLIDING SASH WINDOWS WITH INTERNAL SECONDARY GLAZING.
11	WROUGHT IRON GRILLES TO BASEMENT WINDOWS.
14	EXISTING HARDWOOD paneled door.
15	CLEAR TOUGHENED GLASS DOORS.
16	CLEAR TOUGHENED AUTOMATIC GLASS DOORS.
17	NATURAL STONE COPING.
18	DARK GREY RAL 7015 30% GLOSS PPC BALUSTRADE.
19	PROJECTING NATURAL STONE FEATURE.
20	FACING BRICK - MARSHALLS LINCOLN RED WITH 10mm BUCKET HANDLE JOINTS.
21	FACING BRICK - MARSHALLS LINCOLN RED WITH 10mm BUCKET HANDLE JOINTS RECESSED FROM FACE OF EXISTING BUILDING.
22	NATURAL STONE ELEVATION WITH 5mm FLUSH POINTED JOINTS. PROJECTING BAND/CILL TO WINDOWS.
23	VELFAC COMBINATION FRAMES, DARK GREY RAL 7015 30% GLOSS PPC EXTERNALLY & S/WOOD INTERNALLY..
24	NATURAL STONE LINTEL & CILL.
25	NATURAL STONE ELEVATION WITH 5mm FLUSH POINTED JOINTS. PROJECTING BAND/CILL TO WINDOWS.
26	PROJECTING NATURAL STONE FEATURE.
27	NATURAL STONE PLINTH WITH PERFORATED SS PANELS.
28	EXPOSED STEEL LINTEL, PAINT FINISHED DARK GREY.
29	PERFORATED BLACK PPC ROLLER SHUTTER WITH BLACK PPC LOUVRES ABOVE.
30	DARK GREY RAL 7015 30% GLOSS PPC HANDRAIL & STEEL PANEL.
31	STEEL GATE, WHITE PAINT FINISH.
32	DRY RISER INLET CABINET.
33	PPC LOUVRED GRILLE.
34	PPC LOUVRED GRILLE FOR LIFT.