




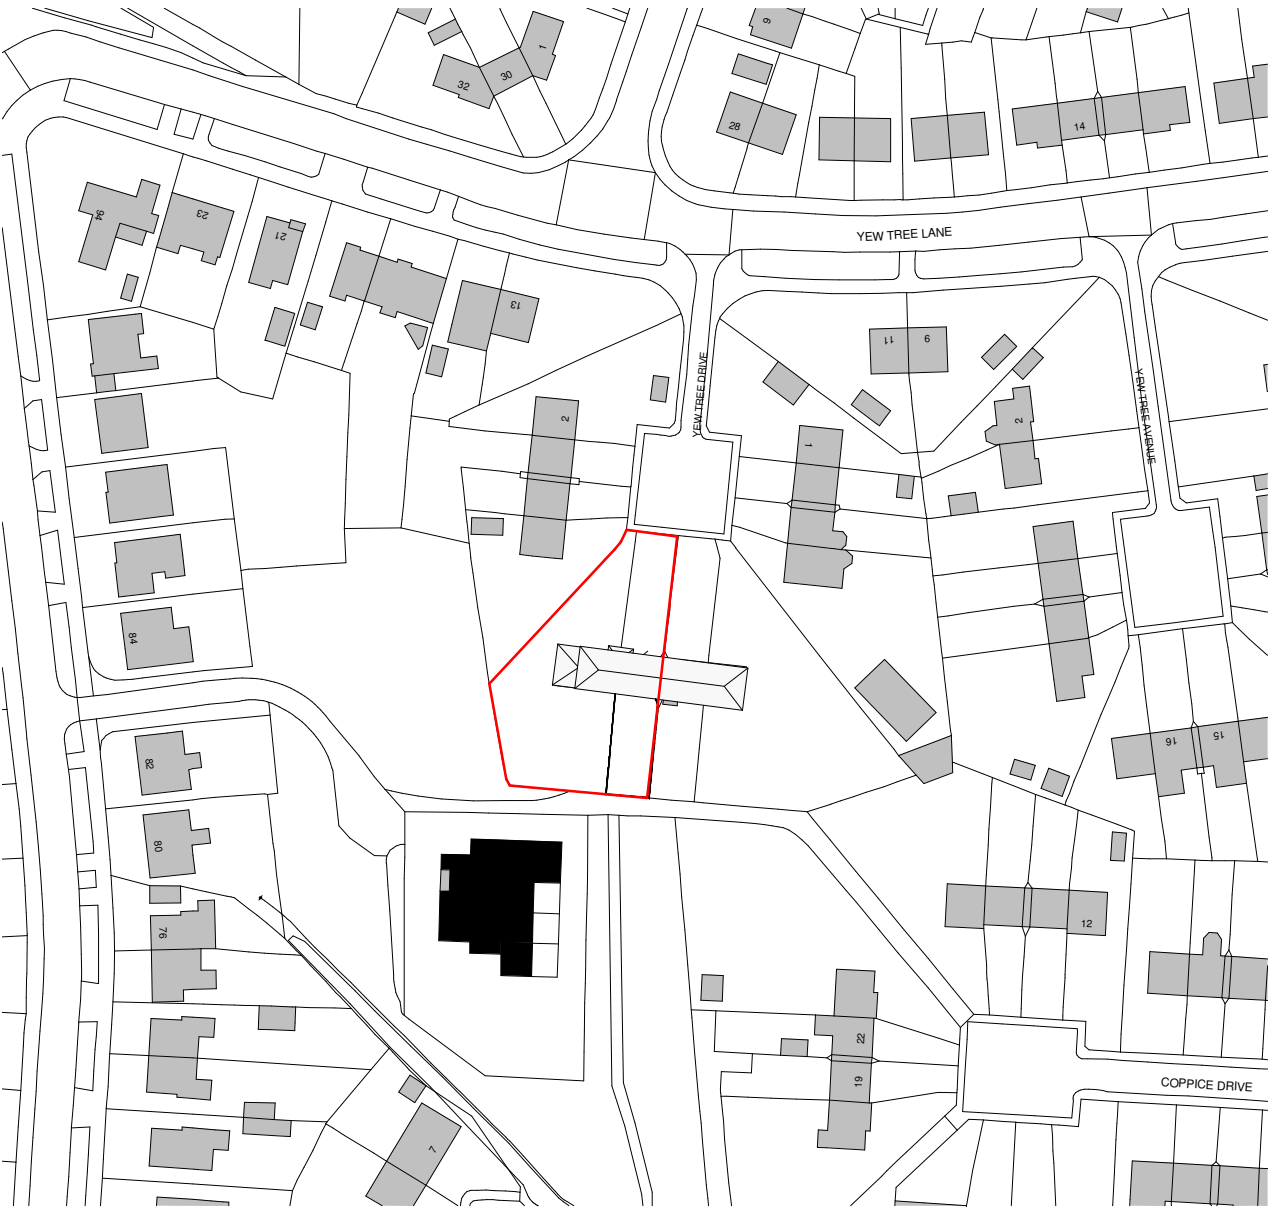


Site Existing no.10
1 : 1250

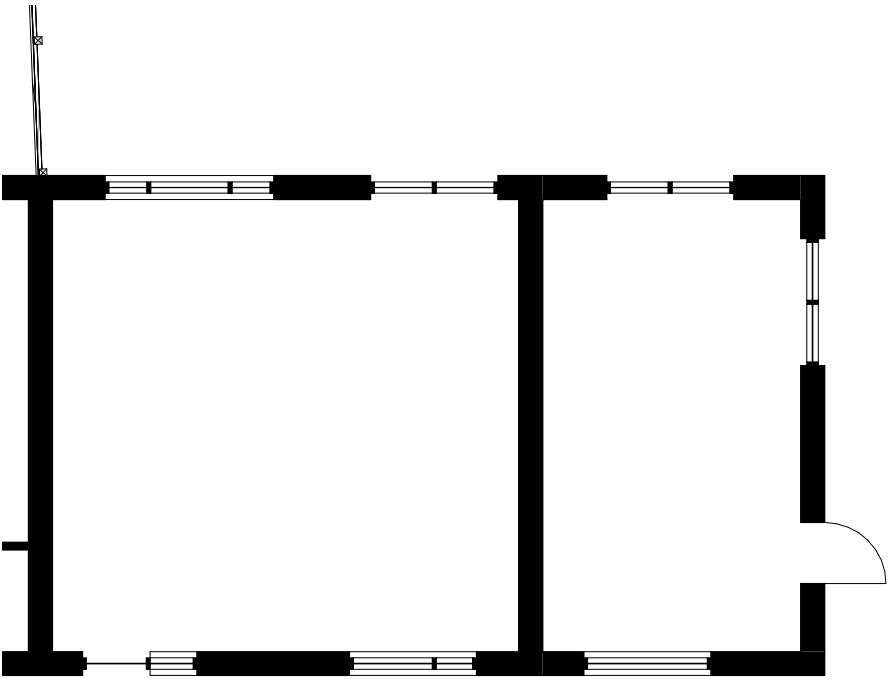

Level 0 Existing no.10
1 : 100

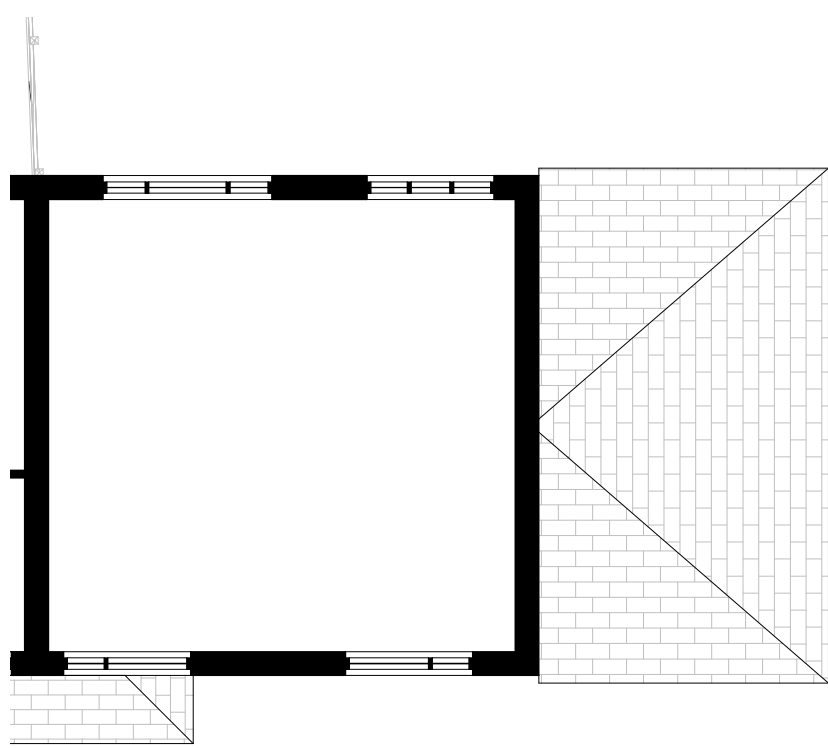


Level 1 Existing no.10
1 : 100

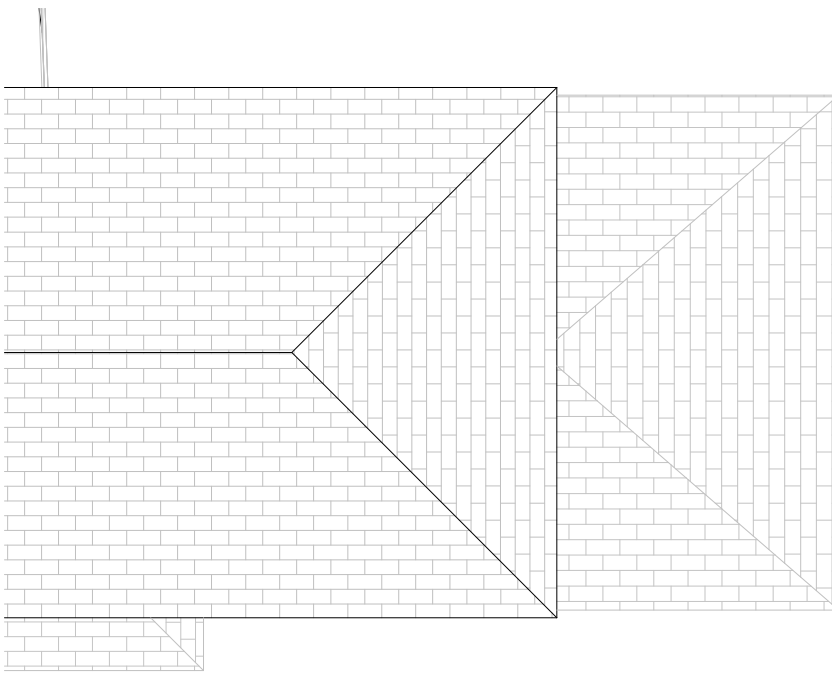


Level 2 Existing no. 10
1 : 100

- 1 Red brick
- 2 Roof tiles
- 3 White UPVC windows and doors

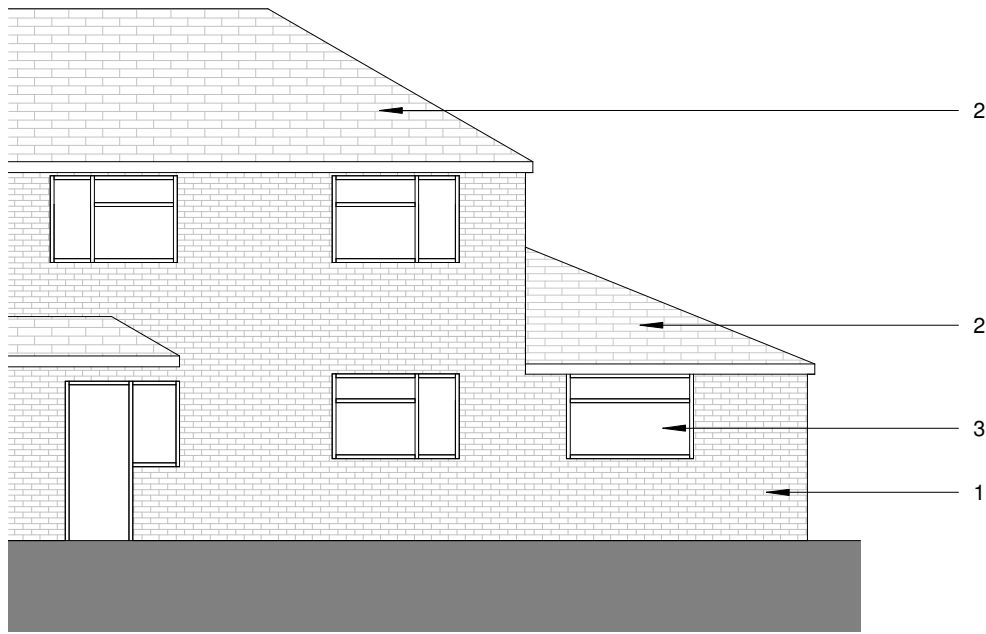


Existing Elevation North no. 10
1 : 100

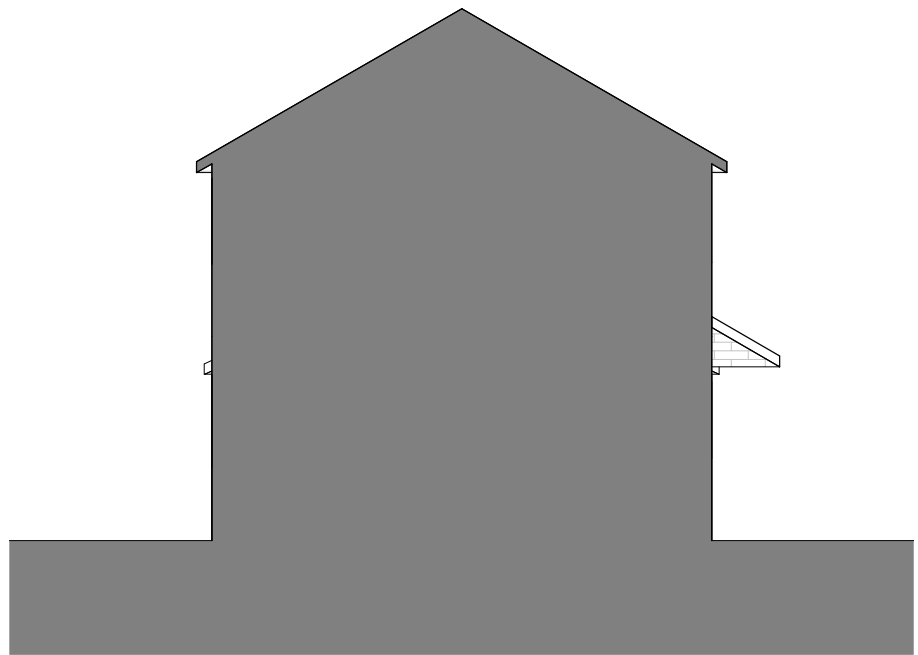

Existing Elevation East no. 10
1 : 100



Existing Elevation South no. 10
1 : 100

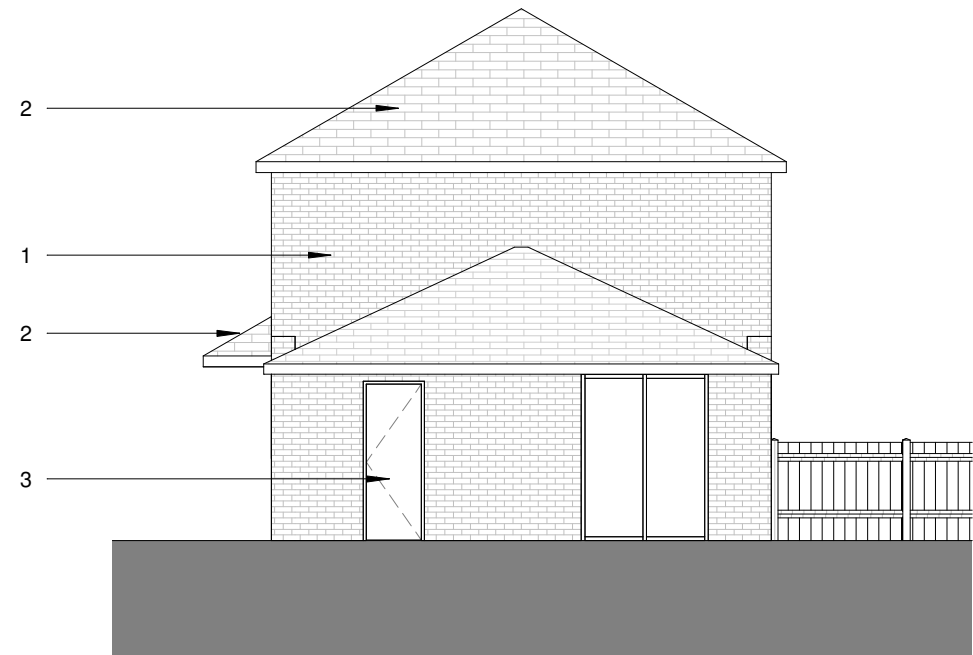

Existing Elevation West no. 10
1 : 100

Notes

The Contractor is to check all dimensions and conditions on site before commencing. Do not scale from this drawing.

This drawing remains the copyright of BUILDING EVOLUTION ARCHITECTS LTD.

Scale Bars		TO BE USED ONLY AS GUIDANCE			
1:100	mm	0	1000	2000	3000
1:200	mm	0	1000	2000	3000
1:500	M	0	5	15	25
1:1250	M	0	10	30	70

KEYPLAN

R1	Site boundary red line amended	RPN	28.09.21
Rev	Description	By	Date

Project Status	Drawing Status
Planning	

This information, whether drawn or as a data file, is copyright and issued strictly for use on the project for which it is provided

Client / Project
Yew Tree Drive

Drawing
Existing Drawings_no.10

Date	09.09.21	Scale	As indicated	@ A1
Drawn By	RPN	Checked		

be.architects
Manchester:
12-14 Shawes Road
Altrincham
Cheshire
WA14 1QU
+44 (0)7772 059 759
www.bearchitects.co.uk

Ref	2134-BE-XX-11-100	Rev	R1
-----	-------------------	-----	----