


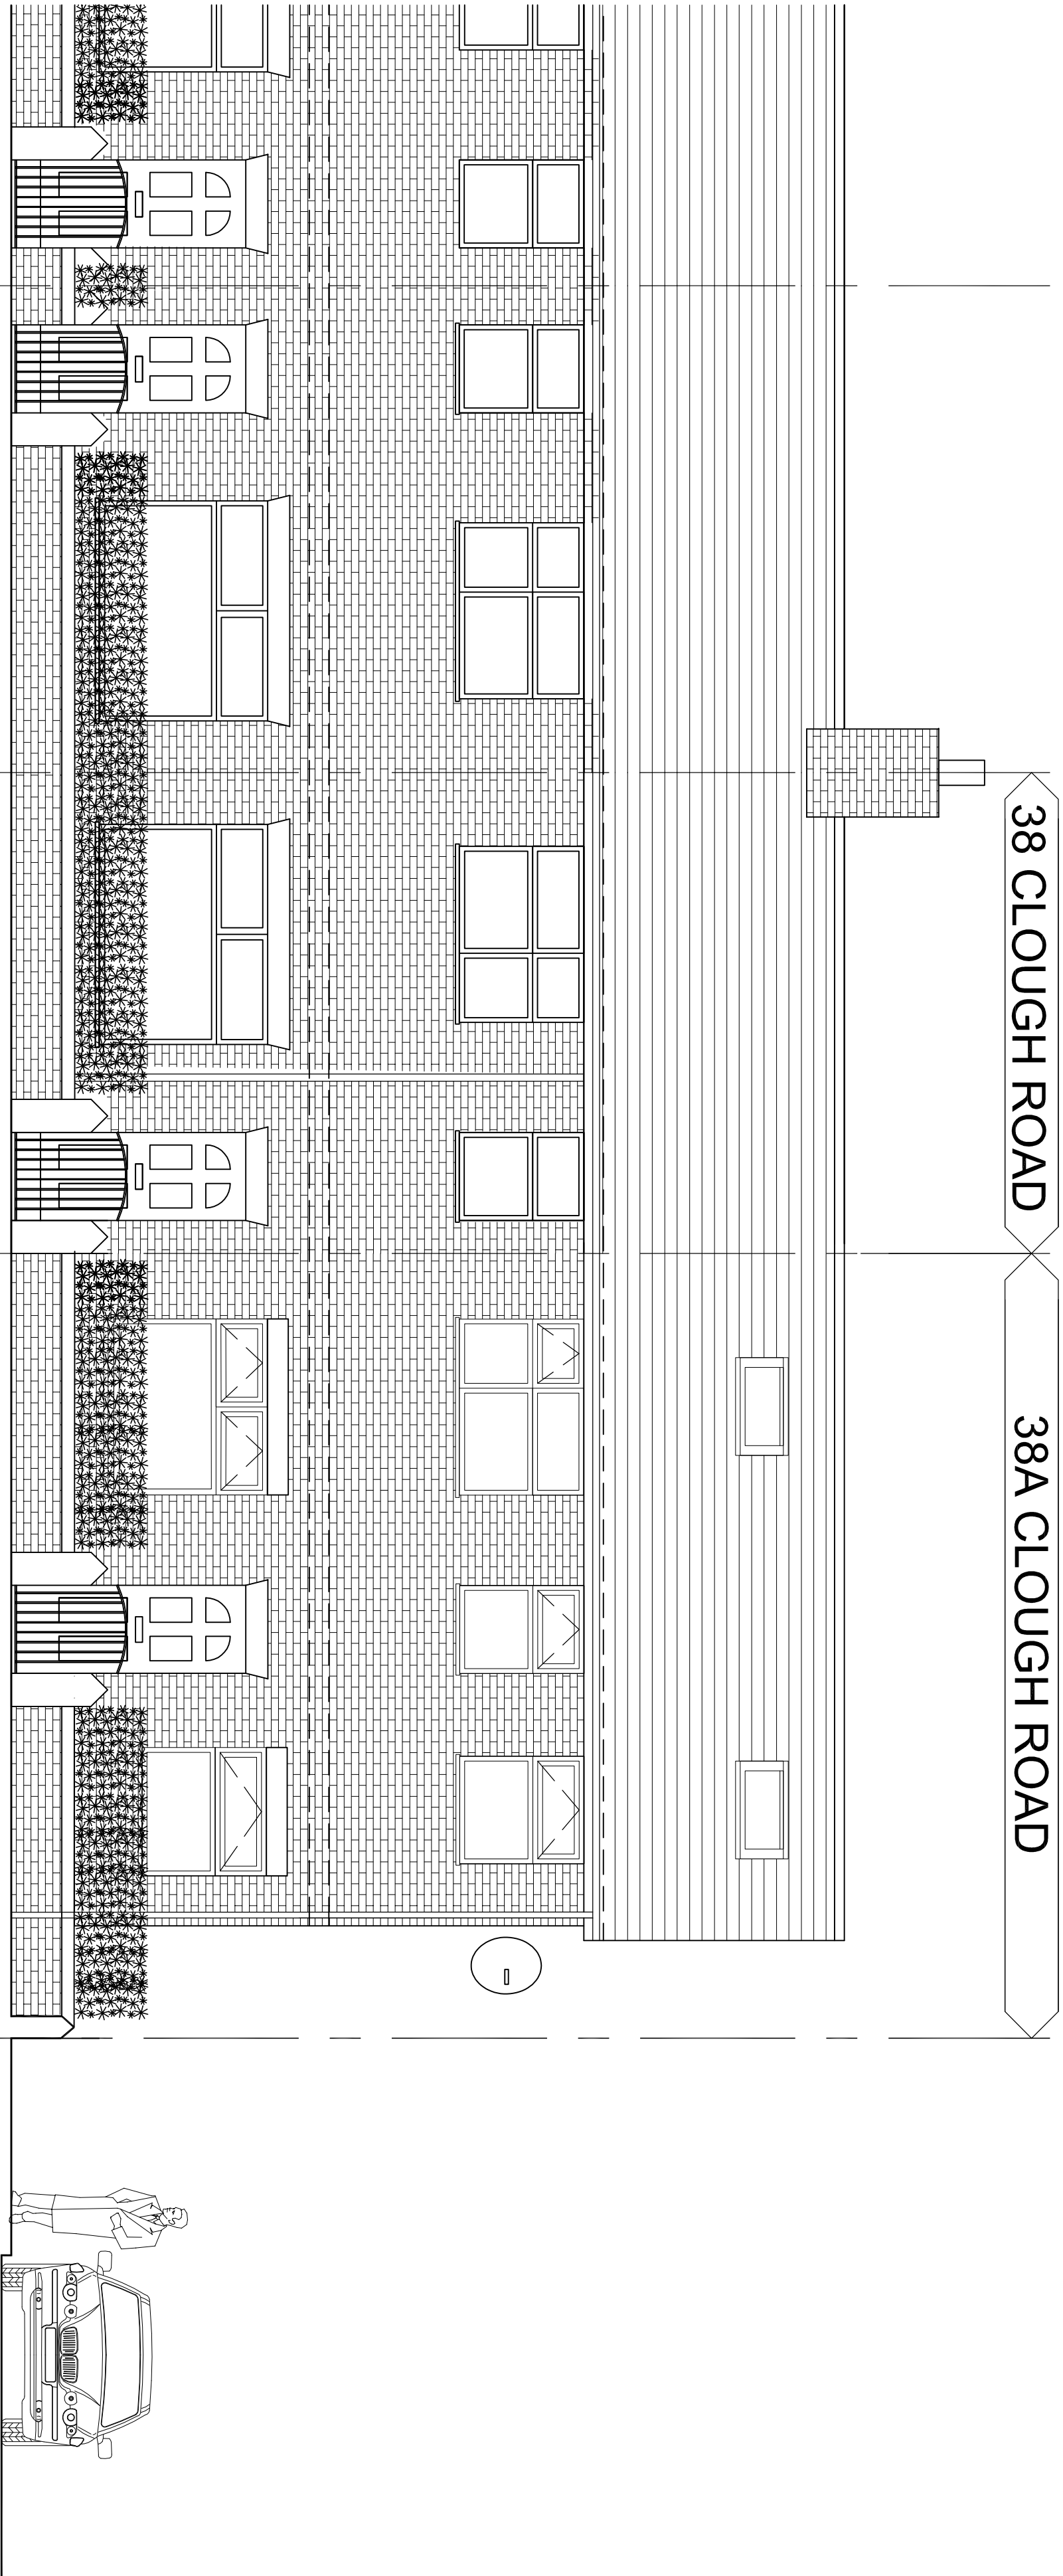

FRONT ELEVATION (CLOUGH ROAD)

