




- notes
- DO NOT SCALE FROM THIS DRAWING - USE FIGURED DIMENSIONS ONLY
  - READ IN CONJUNCTION WITH ALL OTHER CONSULTANTS/SPECIALISTS DRAWINGS. REPORT ANY DISCREPANCIES BEFORE AFFECTED WORK COMMENCES
  - ALL SETTING OUT DIMENSIONS TO BE CHECKED ON SITE BY CONTRACTOR BEFORE WORK COMMENCES
  - THIS DRAWING REMAINS COPYRIGHT OF REID ARCHITECTS. COPY/DISTRIBUTE ONLY WITH CONSENT OF AUTHOR

FOUNTAIN STREET

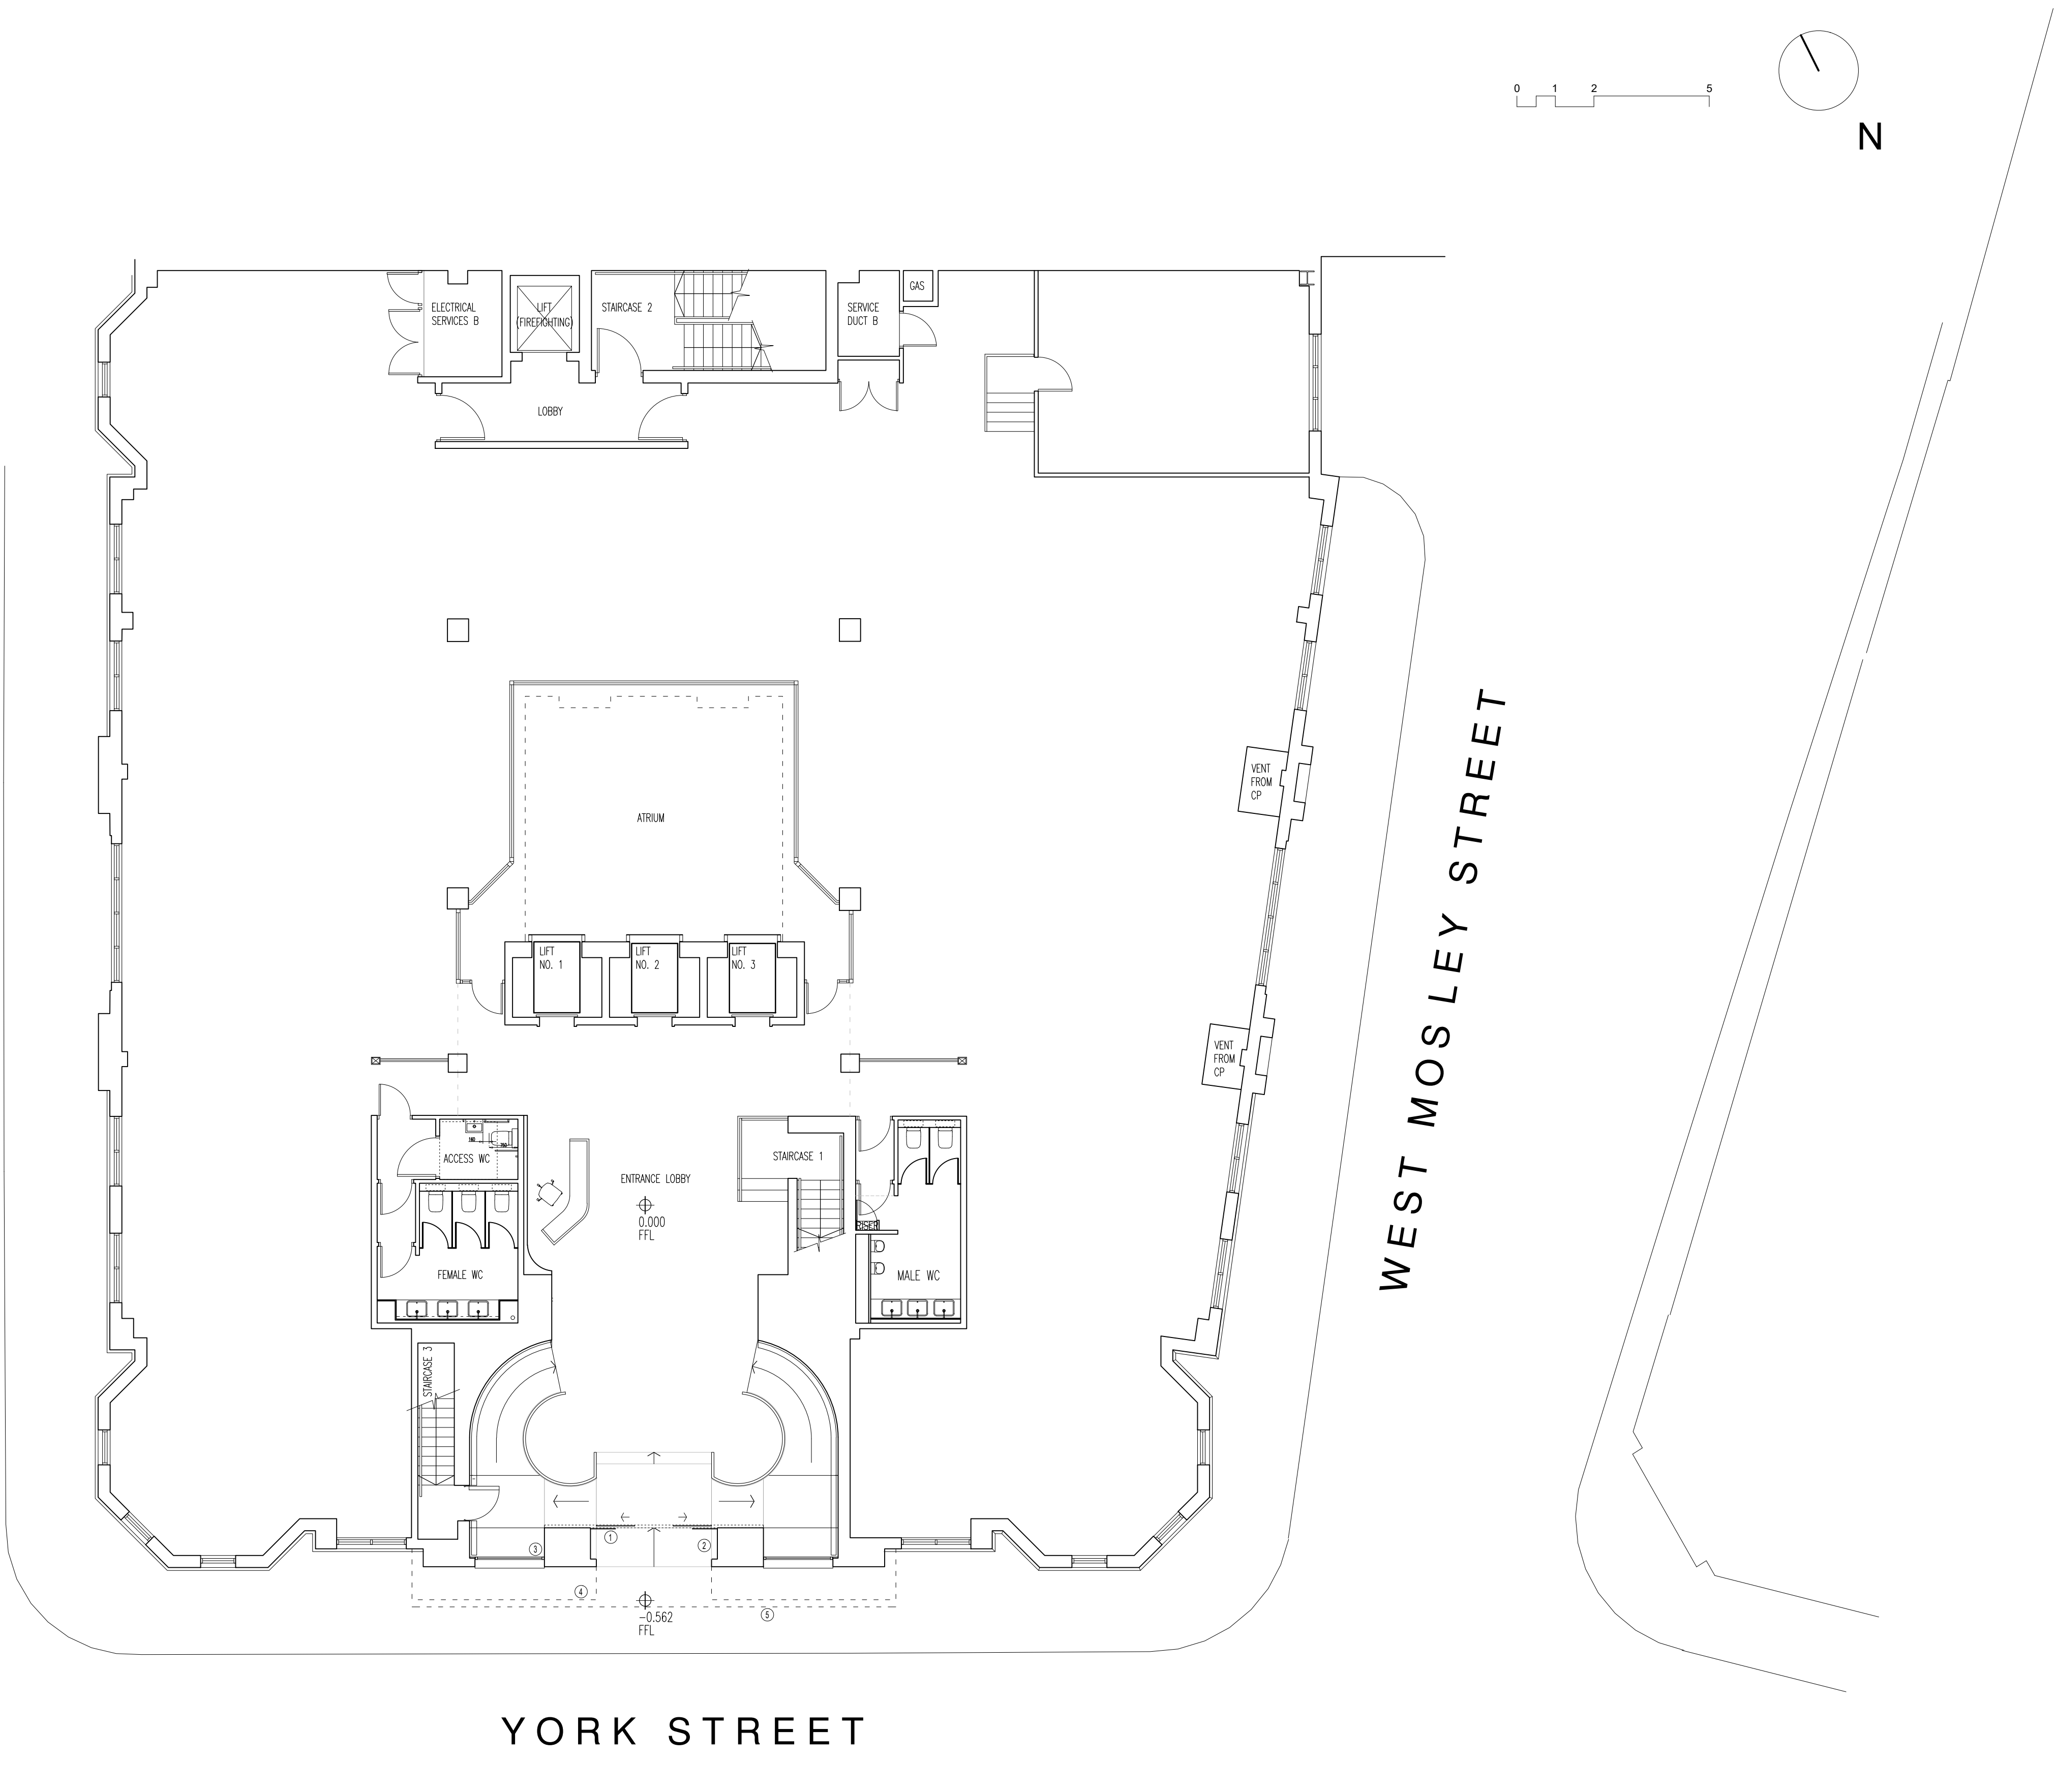

YORK STREET

WEST MOSLEY STREET

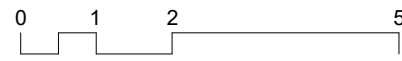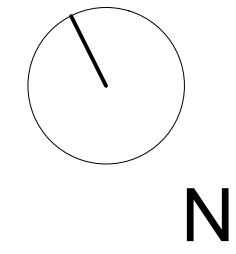

KEY

- NEW AUTO SLIDING FRAMELESS GLASS DOORS AND FIXED SCREEN IN EXISTING OPENING
- EXISTING STEEL GATES REMOVED
- NEW FIXED FRAMELESS GLASS IN EXISTING OPENINGS
- DASHED LINE SHOWS PEDIMENT OVER
- DASHED LINE SHOWS LINE OF NEW METAL SCREEN OVER

rev. description

client ROYAL AND SUN ALLIANCE

project 17 YORK STREET  
PROPOSED GENERAL  
ARRANGEMENT PLAN -  
LEVEL G

drawing no. A.L.115

revision -

drawing status TENDER

scale 1:100 @ A1

date SEP 2021

checked -

**Reid Architects**

Carvers Warehouse, 77 Dale Street, Manchester, M1 2HG  
T: +44 (0)161 234 0991 E: studio@reid-architects.com W: reid-architects.com