


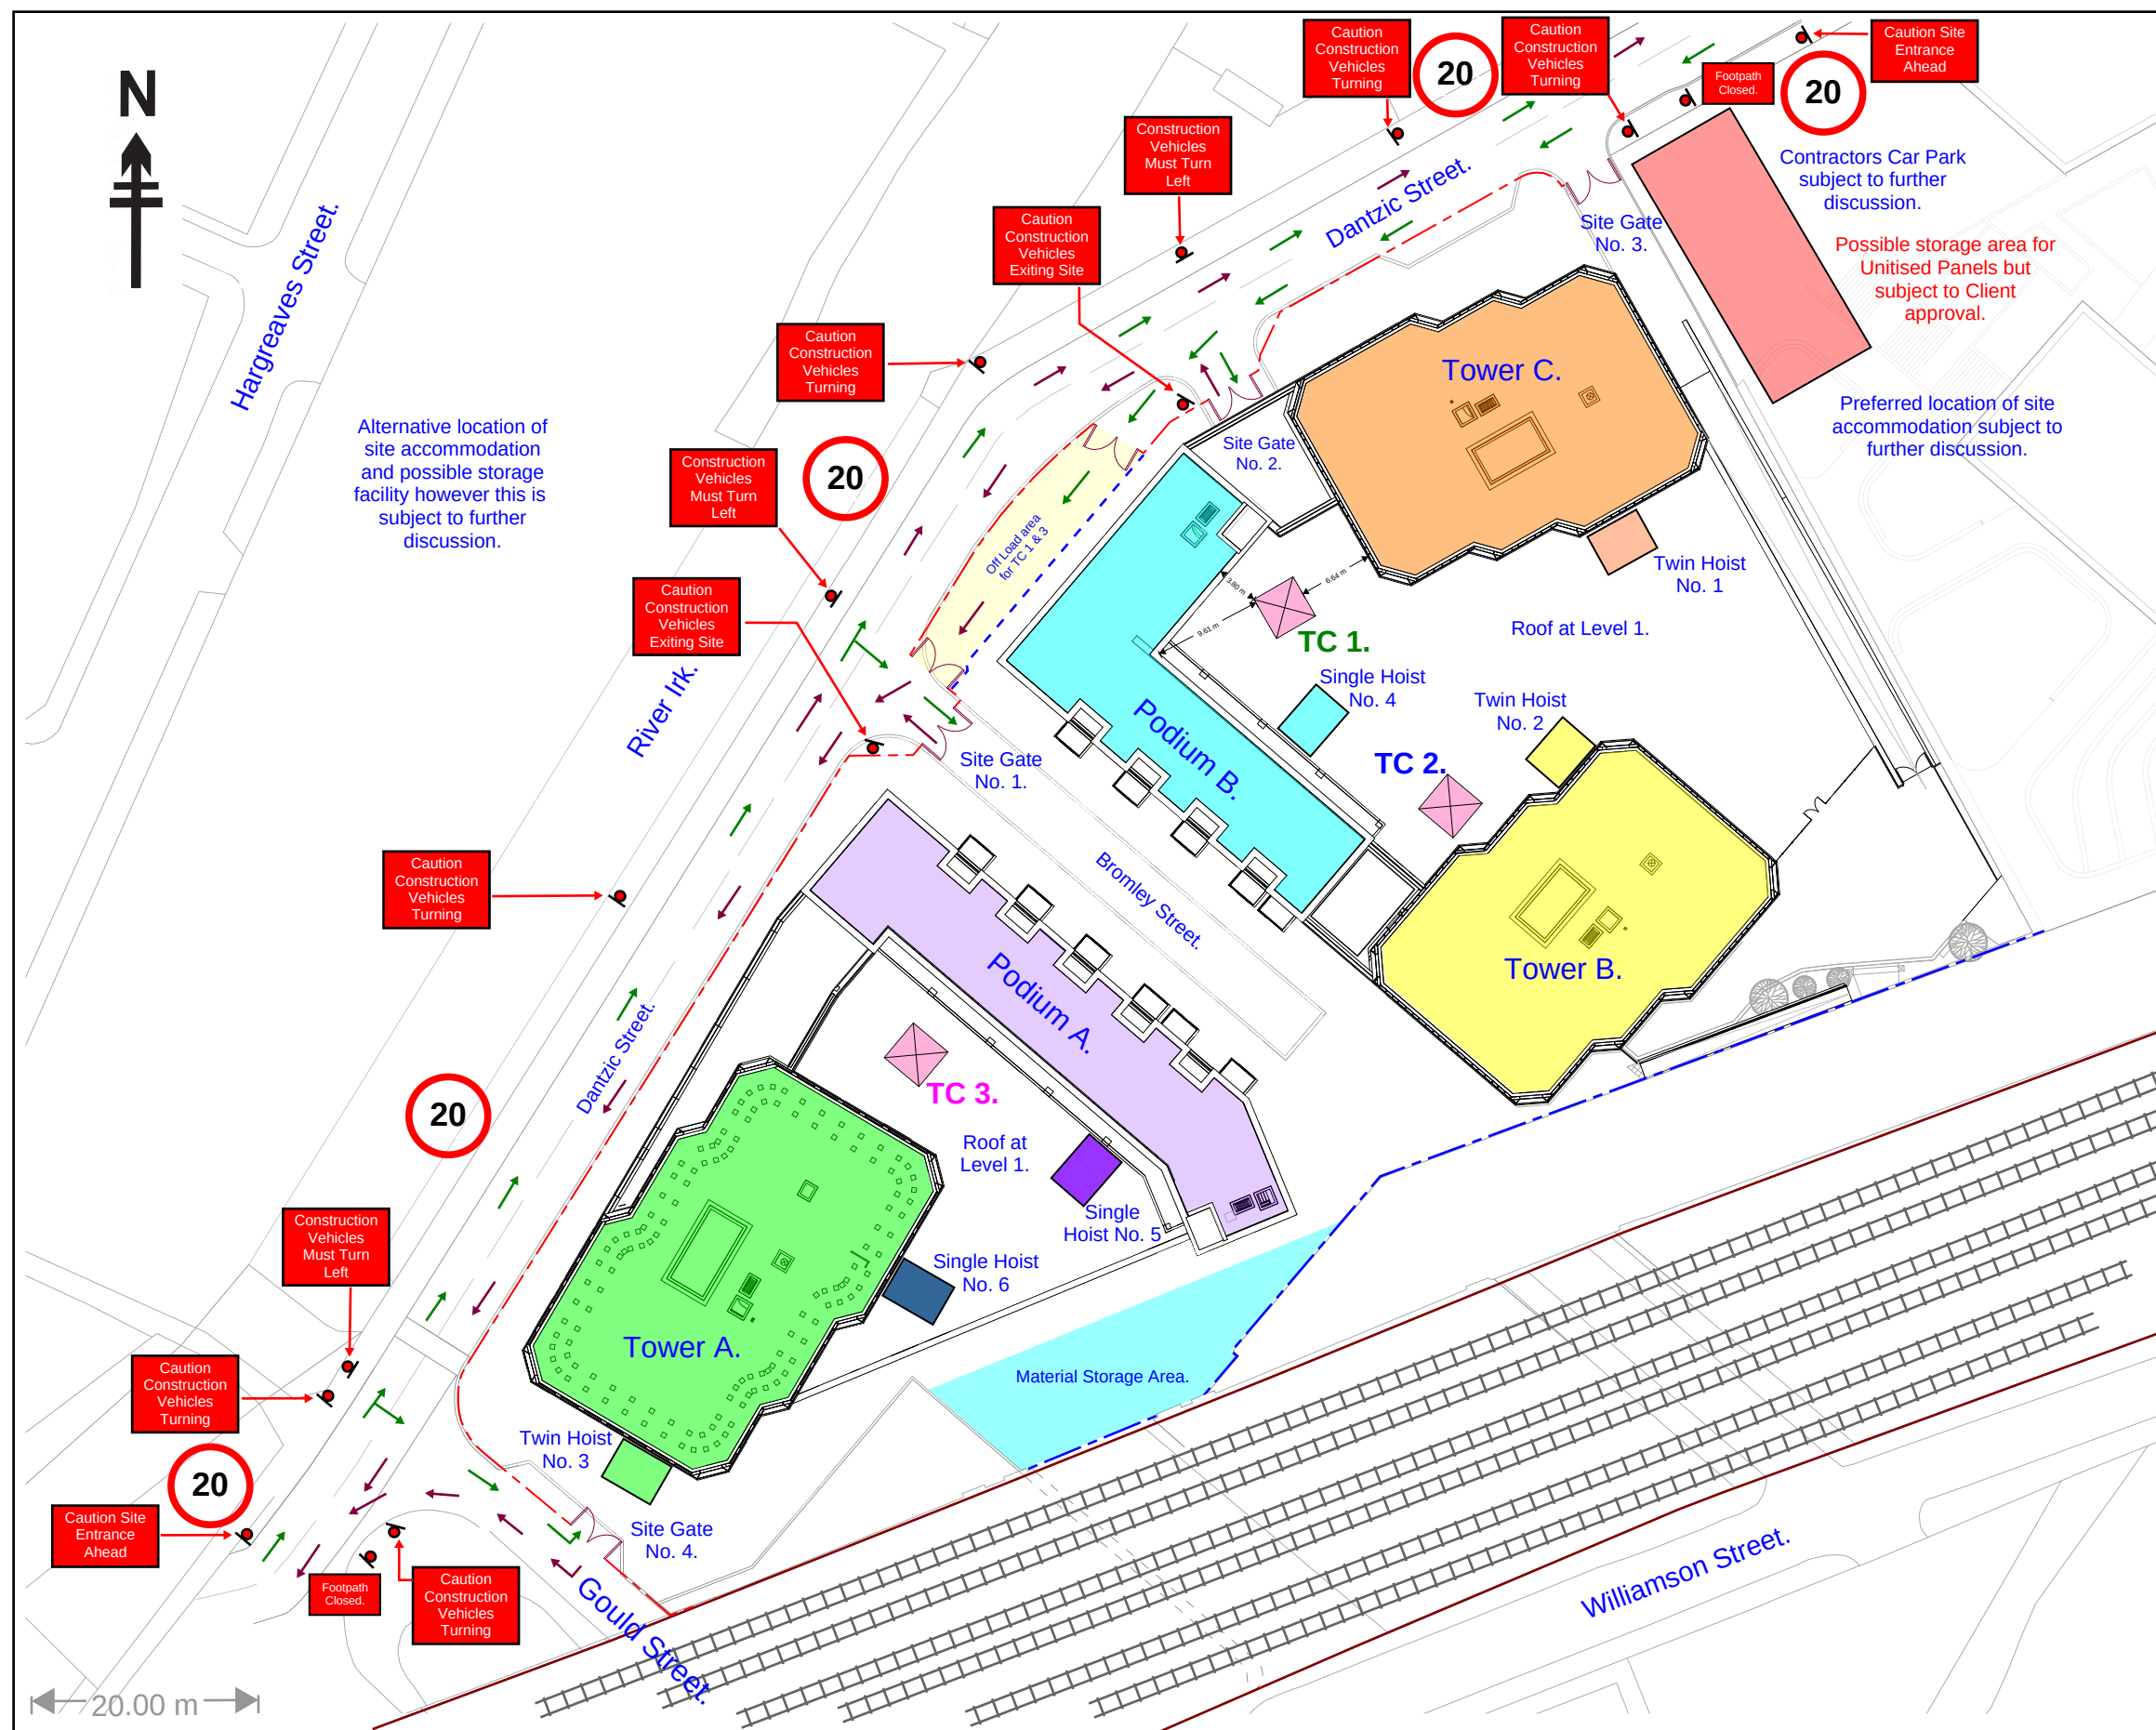

Legend.

- Preferred site accommodation area.
- Vehicle route to site.
- Vehicle route from site.
- Solid hoarding.
- Heras hoarding line fencing.
- Pedestrian Barriers.
- Site vehicle site gates.
- Road Signage (As noted).

Notes.

Office & Site Accommodation.

Two possible locations have been identified however both are subject to further discussion. A third option is available to Westfields Construction for an off site facility combined with a reduced site set up within the boundary of the works.

Main Site Entrance & Exit Gates.

Site Gate No.1 - Primary gate.

Site Gate No. 2 - Primary gate.

Site Gate No. 4 - Secondary gate.

Access & Egress Gate for Fork Lift Only.

Site Gate No. 3.

Construction Vehicle Logistics.

Vehicles delivering to site via Site Gate 1, 2 & 4 must approach from the South end of Dantzig Street turning right into the site.

Vehicles exiting the site via Site Gates 1, 2 & 4 must turn left and travel south on Dantzig Street.

Vehicles using the drive through off loading area between Site Gate 1 & 2 must approach from the North and exit South on to Dantzig Street.

Banks Man to be provided as and when required.

Warning Notices to be provided as detailed above.

Victoria Riverside Development,
Dantzig Street,
Collyhurst,
Manchester.
M4 4DD.

Traffic Management Plan - CR021 TMP 01 - Revision A.

Tender No. CR021. Date Drawn - 13th September 2021.

Revision Code - A Revision Date - 15th September 2021.

Revision Details - Tower Crane No 1 - Relocated back to it's original position.

