
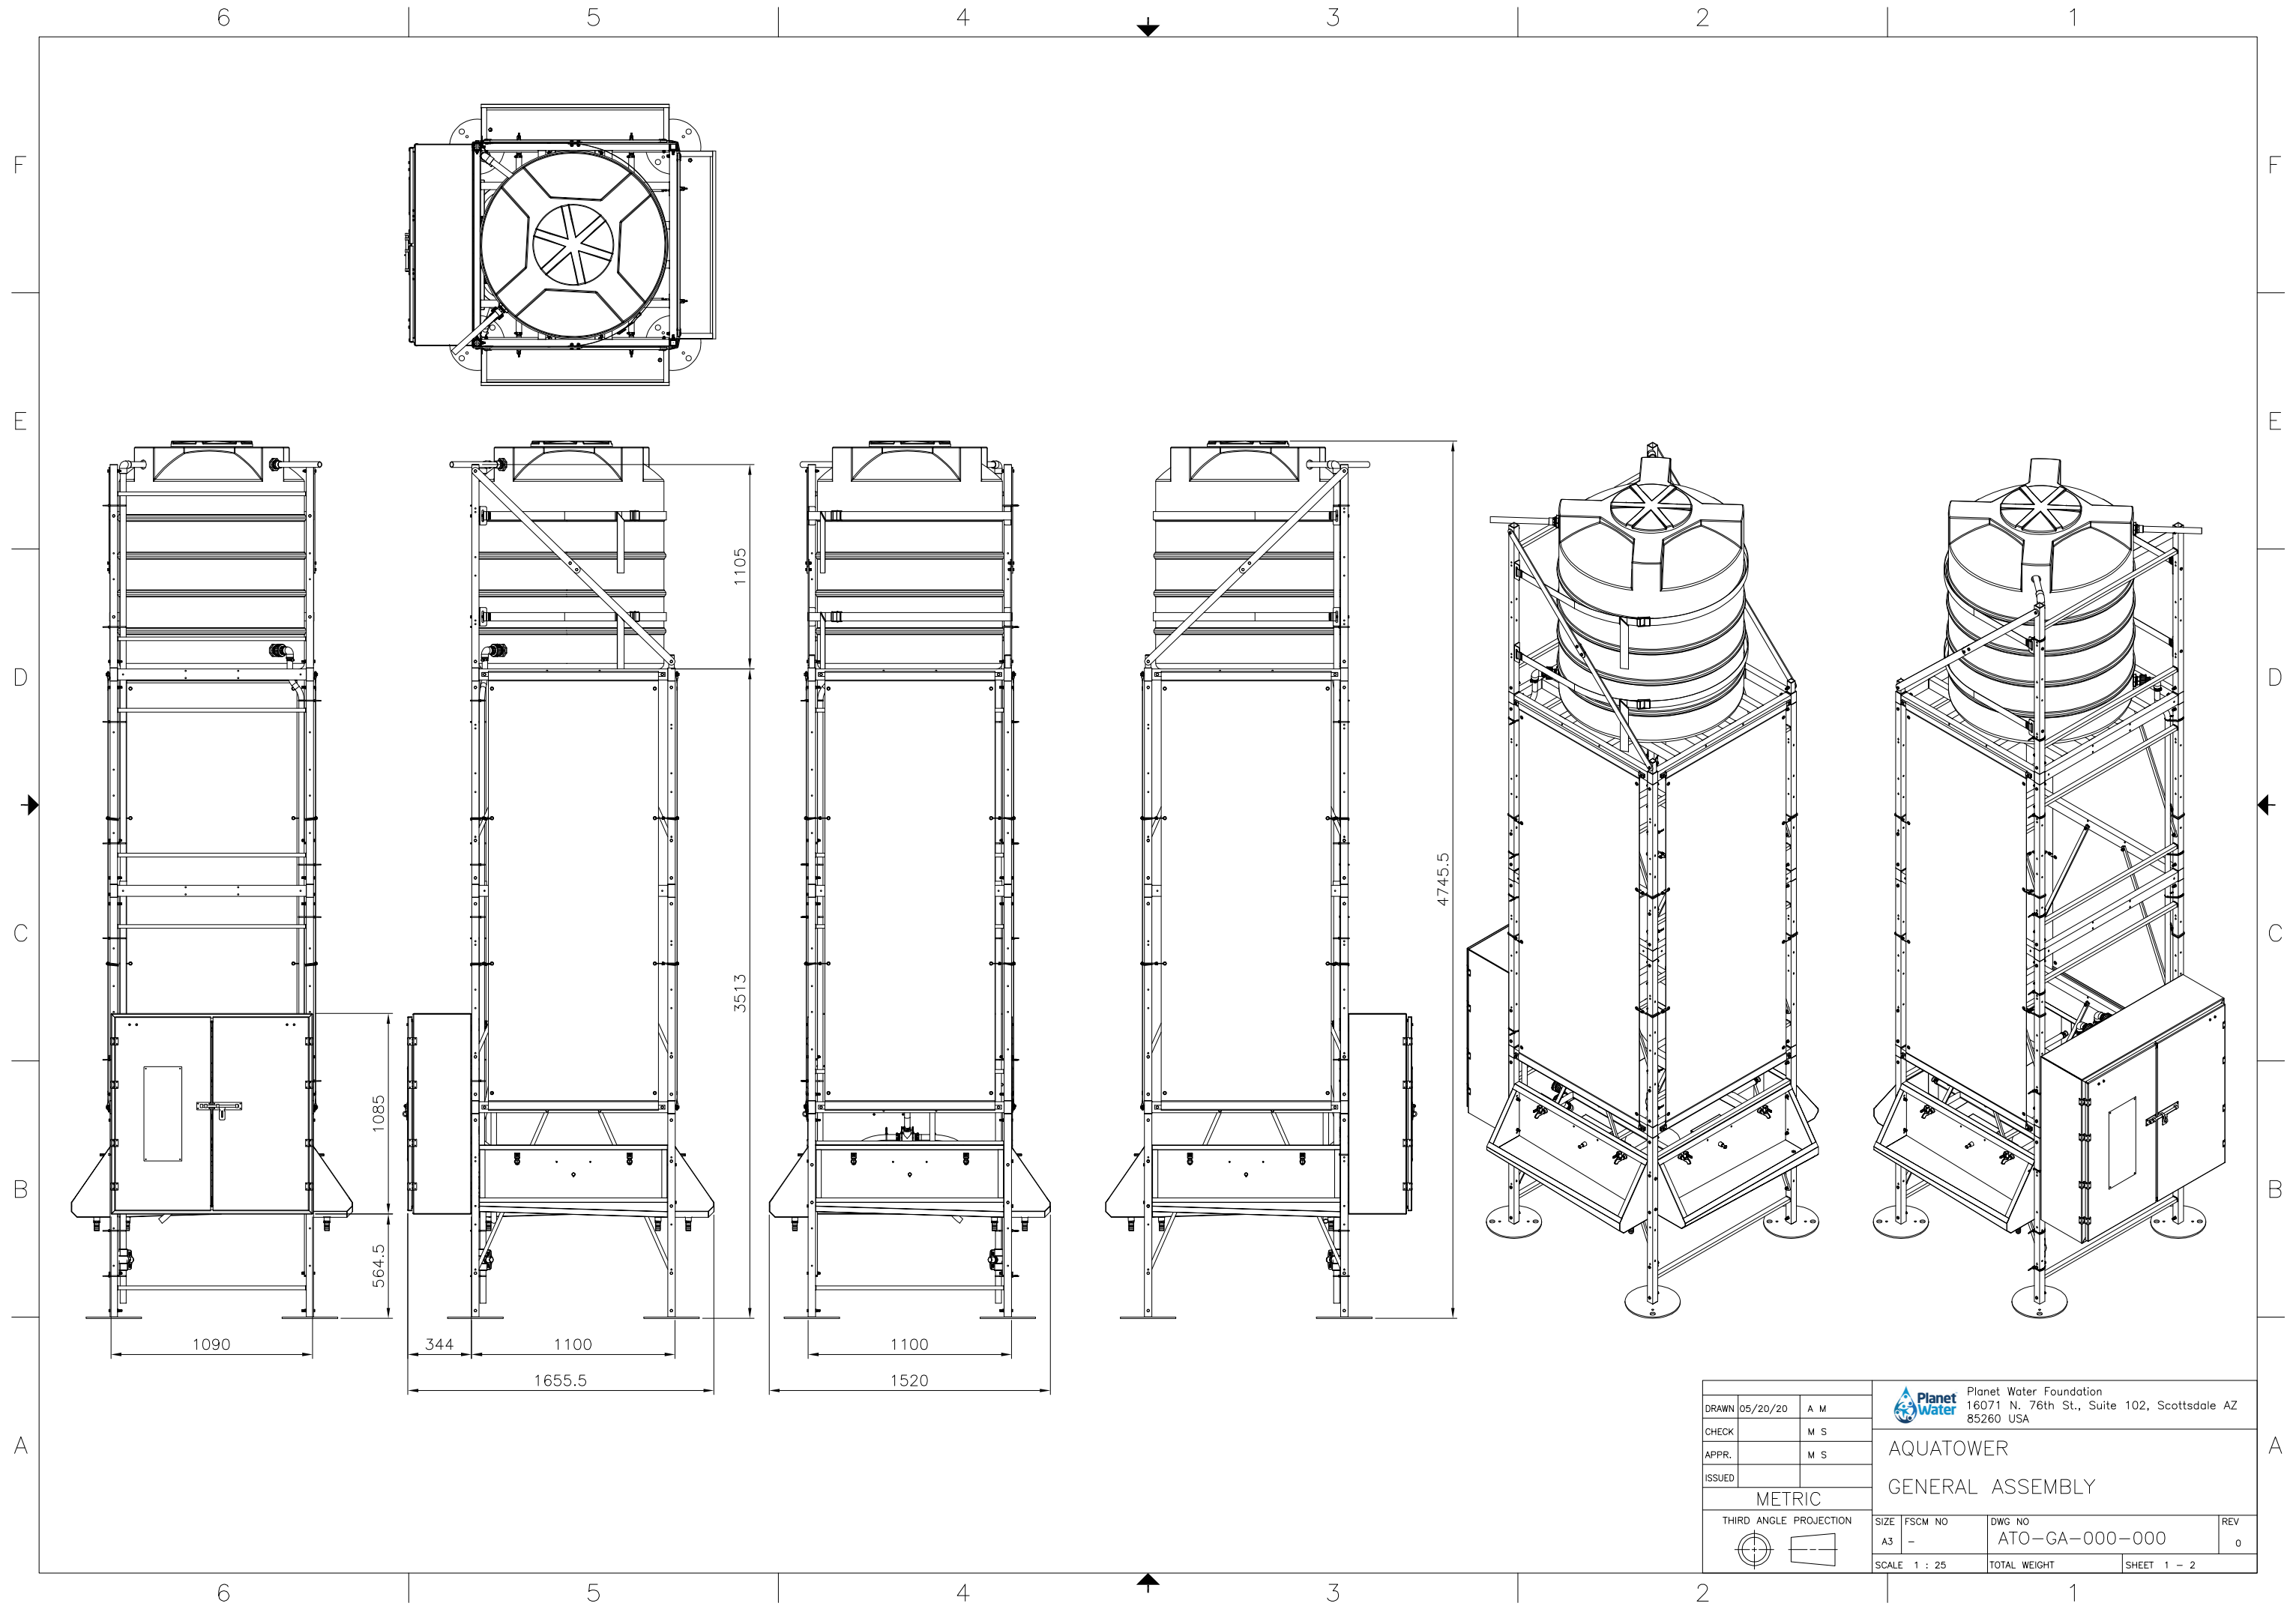


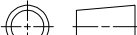

DRAWN 05/20/20 A M			 Planet Water Foundation 16071 N. 76th St., Suite 102, Scottsdale AZ 85260 USA AQUATOWER GENERAL ASSEMBLY			
CHECK M S						
APPR. M S						
ISSUED						
METRIC						
THIRD ANGLE PROJECTION			SIZE A3	FSCM NO -	DWG NO ATO-GA-000-000	REV 0
			SCALE 1 : 25	TOTAL WEIGHT	SHEET 1 - 2	

F

E

D

C

B

A

F







E

D

C

B

A

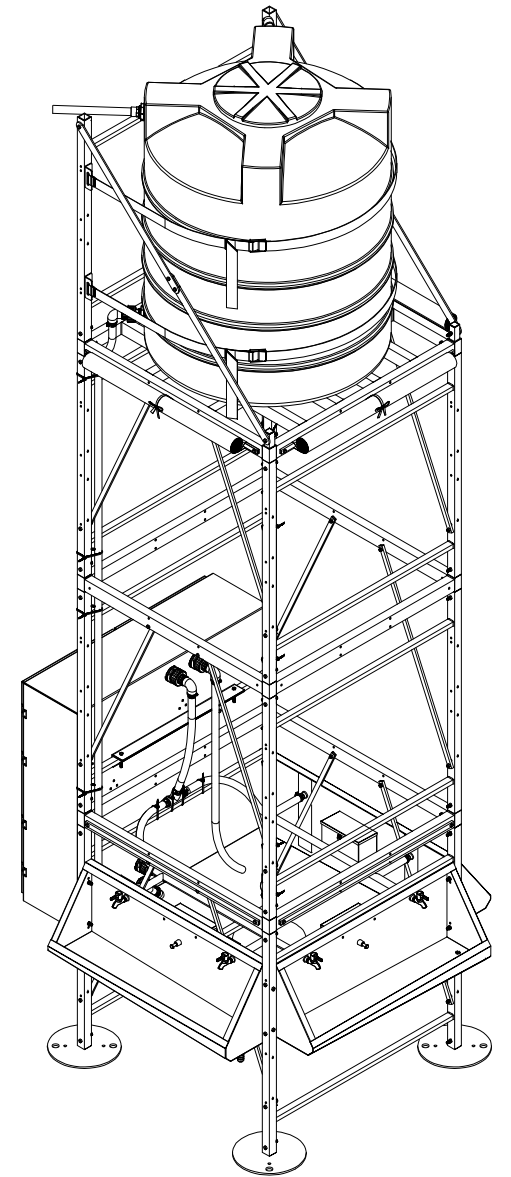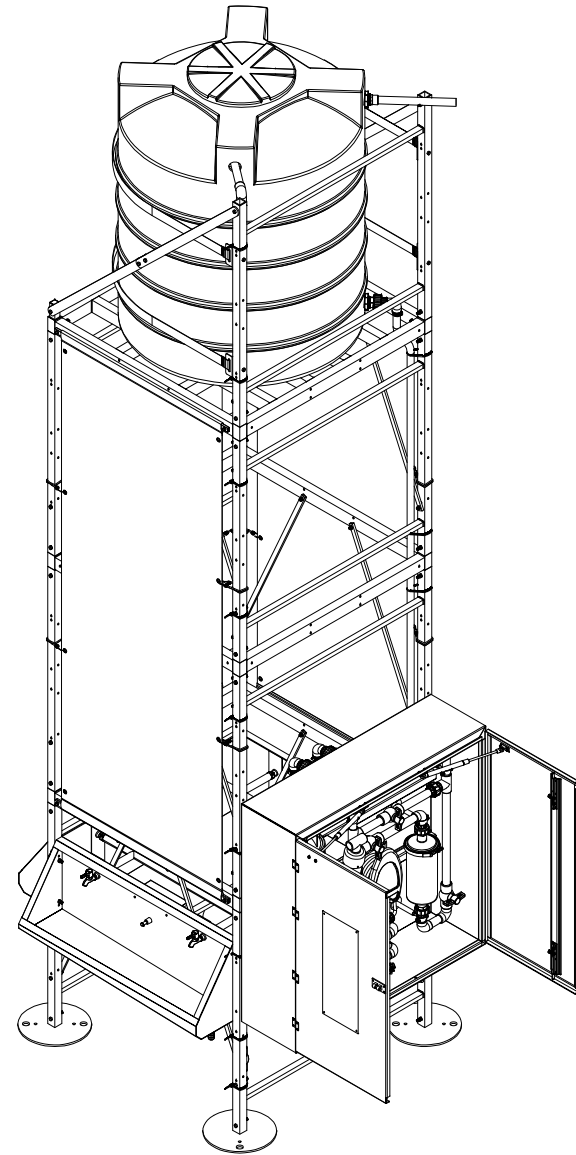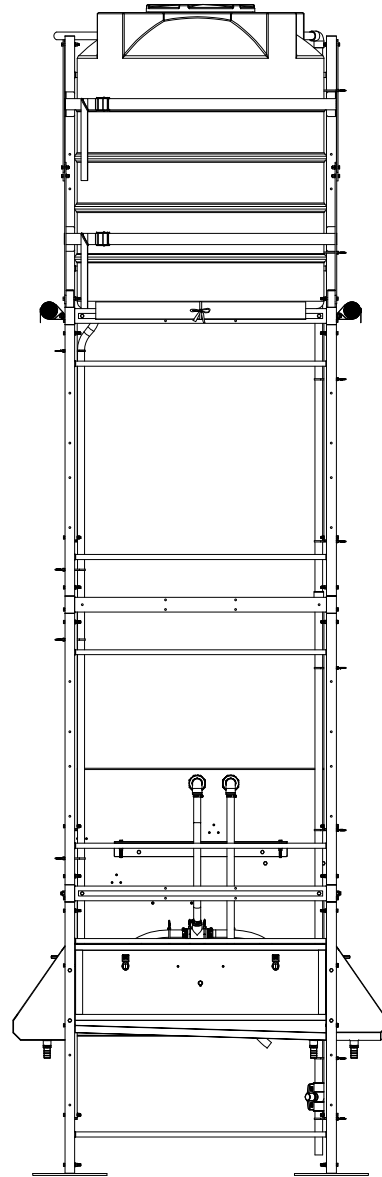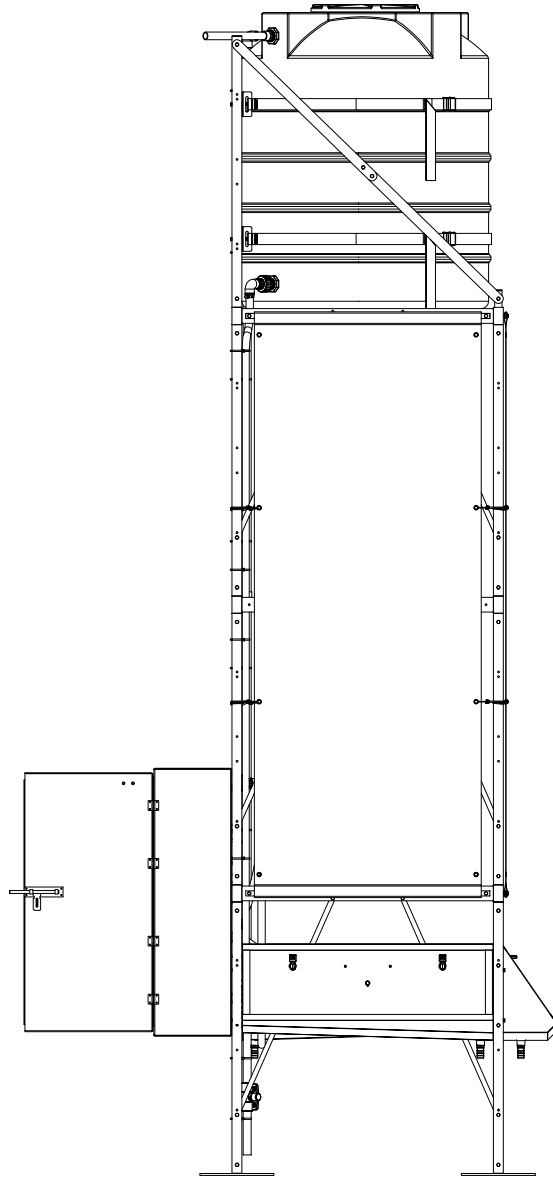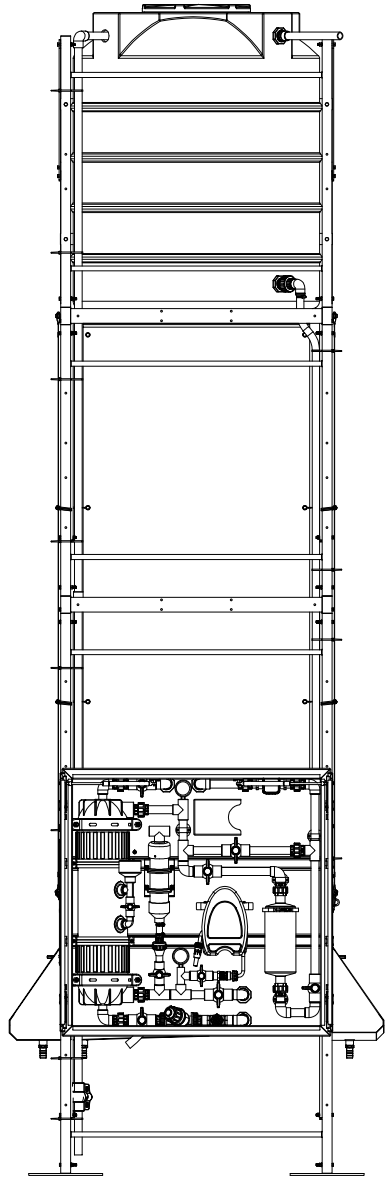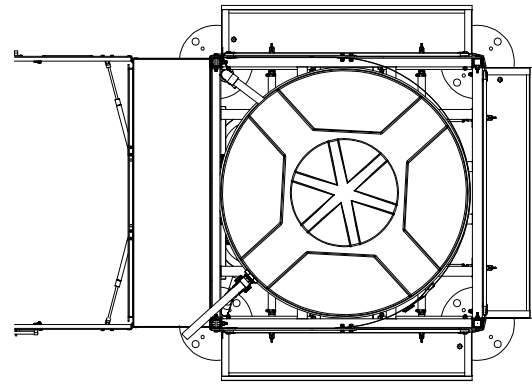

DRAWN	05/20/20	A M	 Planet Water Foundation 16071 N. 76th St., Suite 102, Scottsdale AZ 85260 USA			
CHECK		M S	AQUATOWER GENERAL ASSEMBLY			
APPR.		M S				
ISSUED						
METRIC						
THIRD ANGLE PROJECTION			SIZE	FSCM NO	DWG NO	REV
			A3	-	ATO-GA-000-000	0
			SCALE	1 : 25	TOTAL WEIGHT	SHEET 2 - 2