
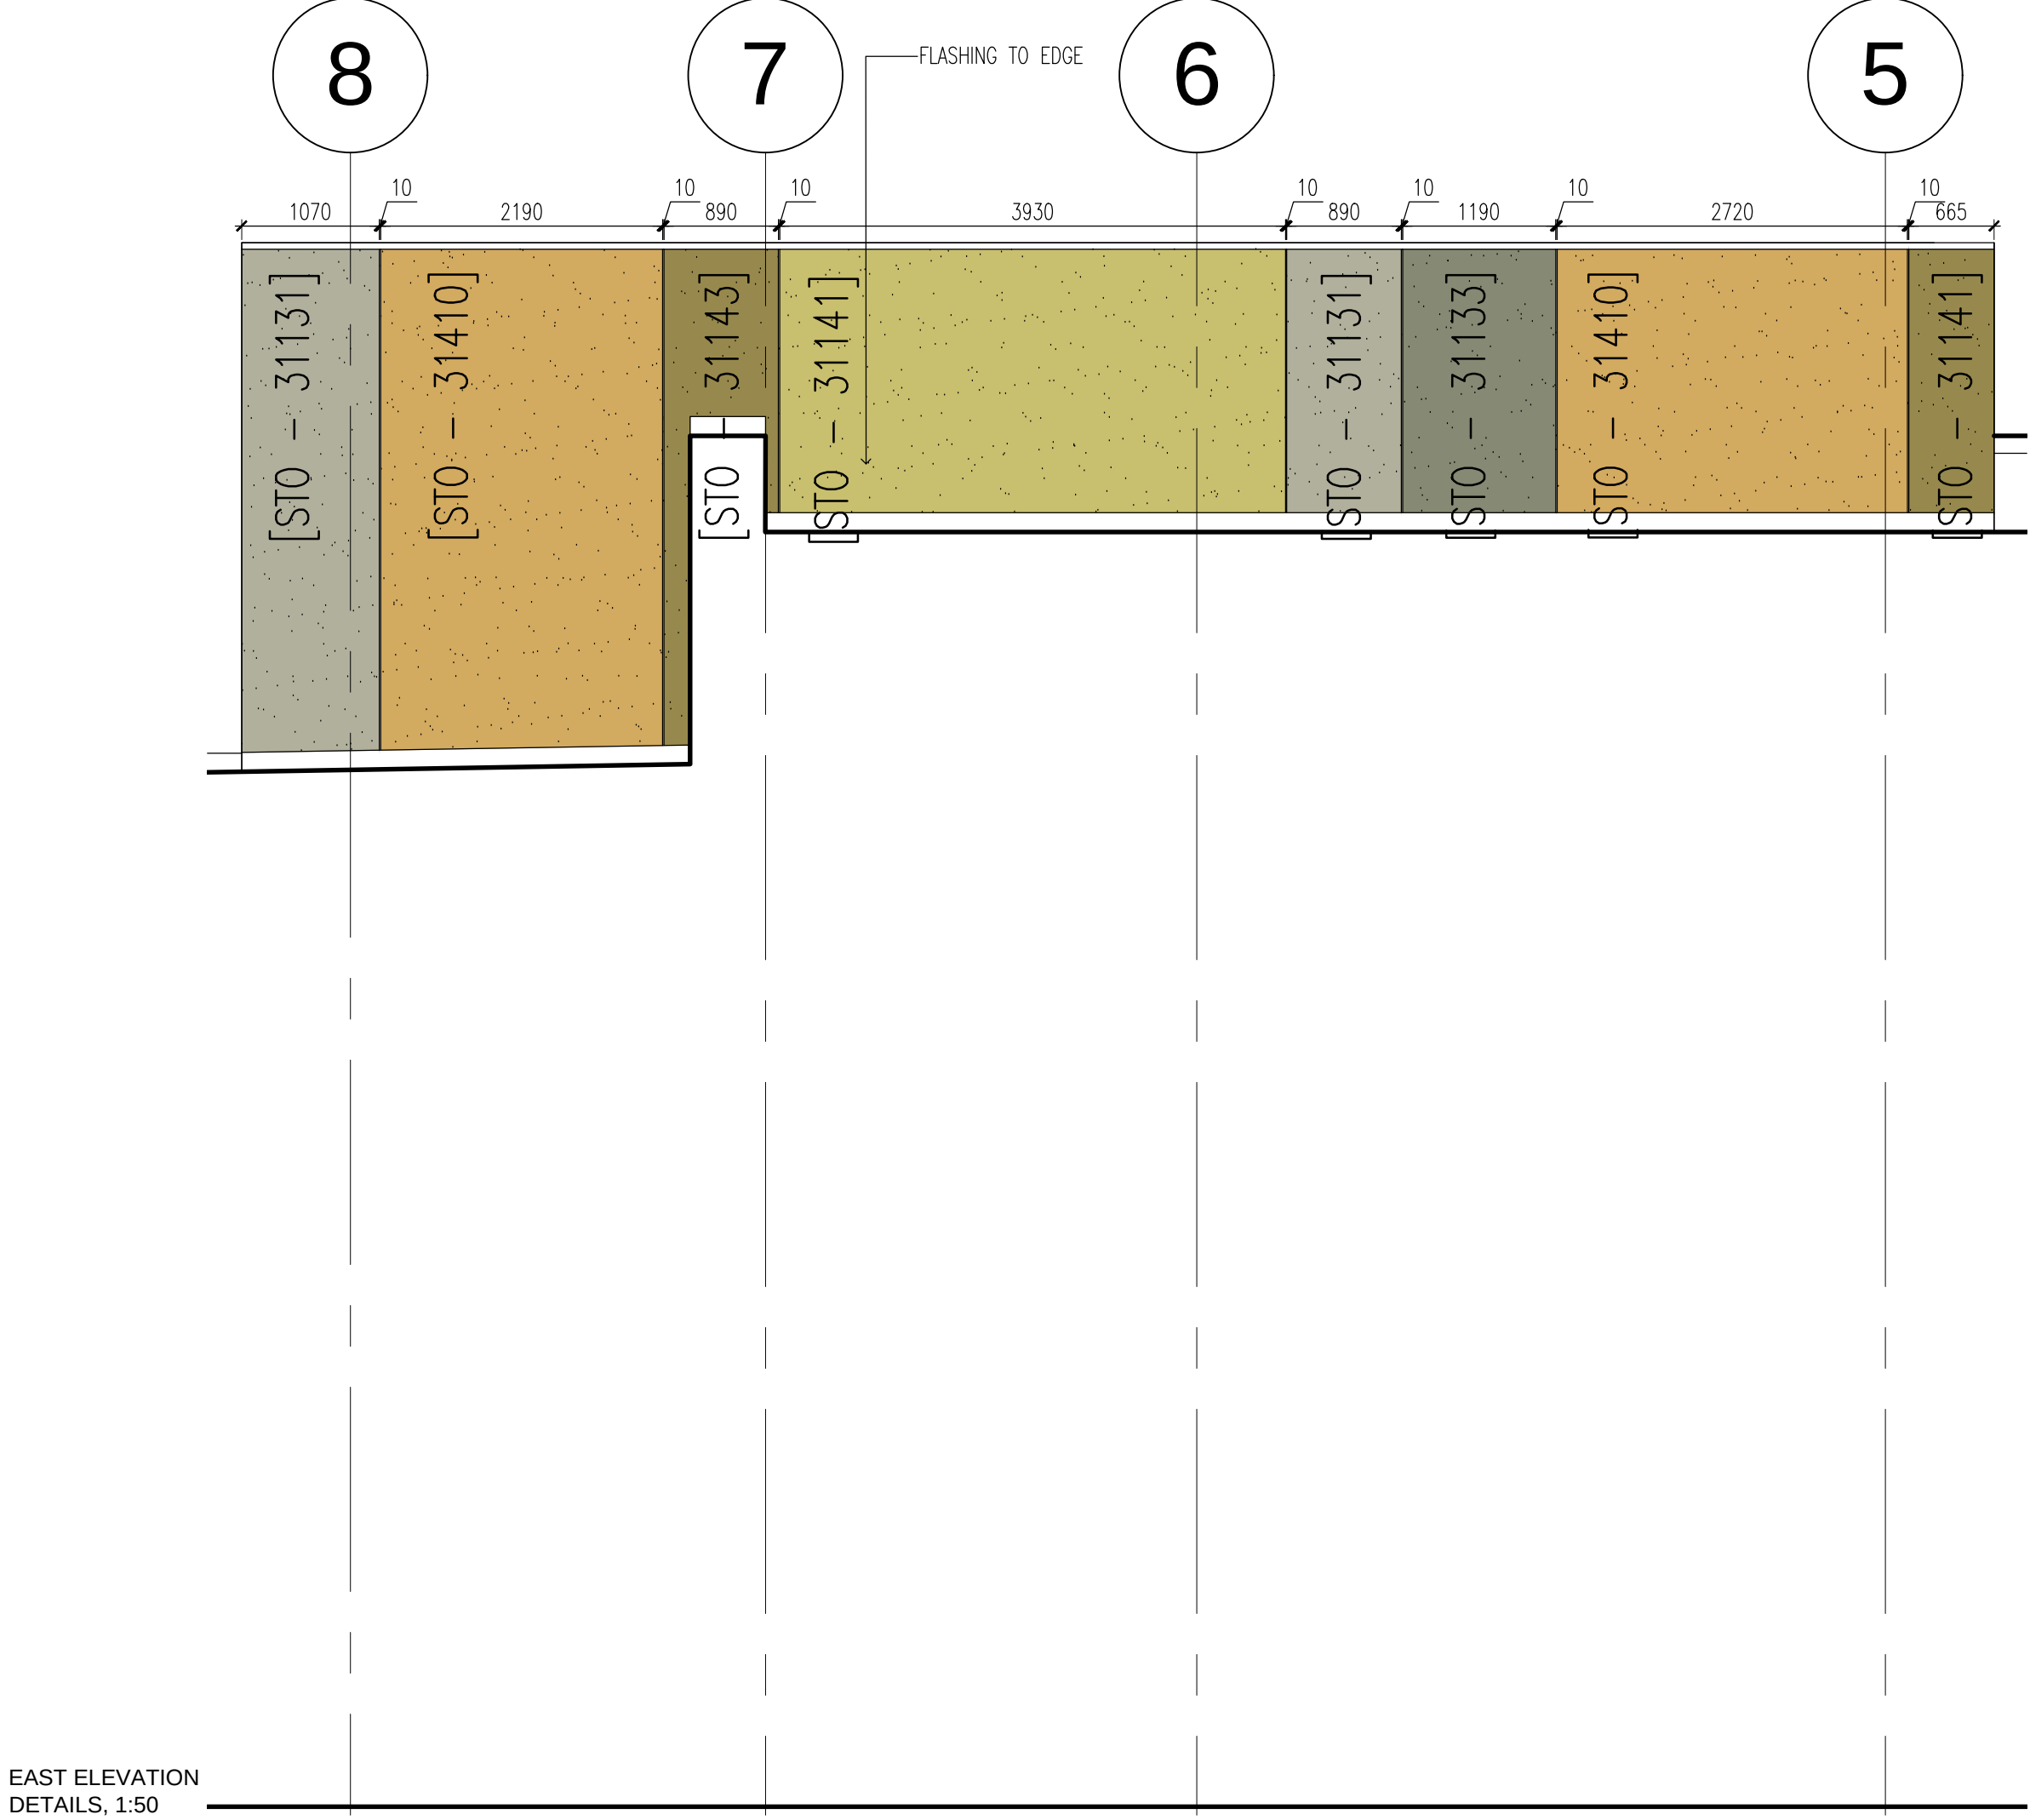
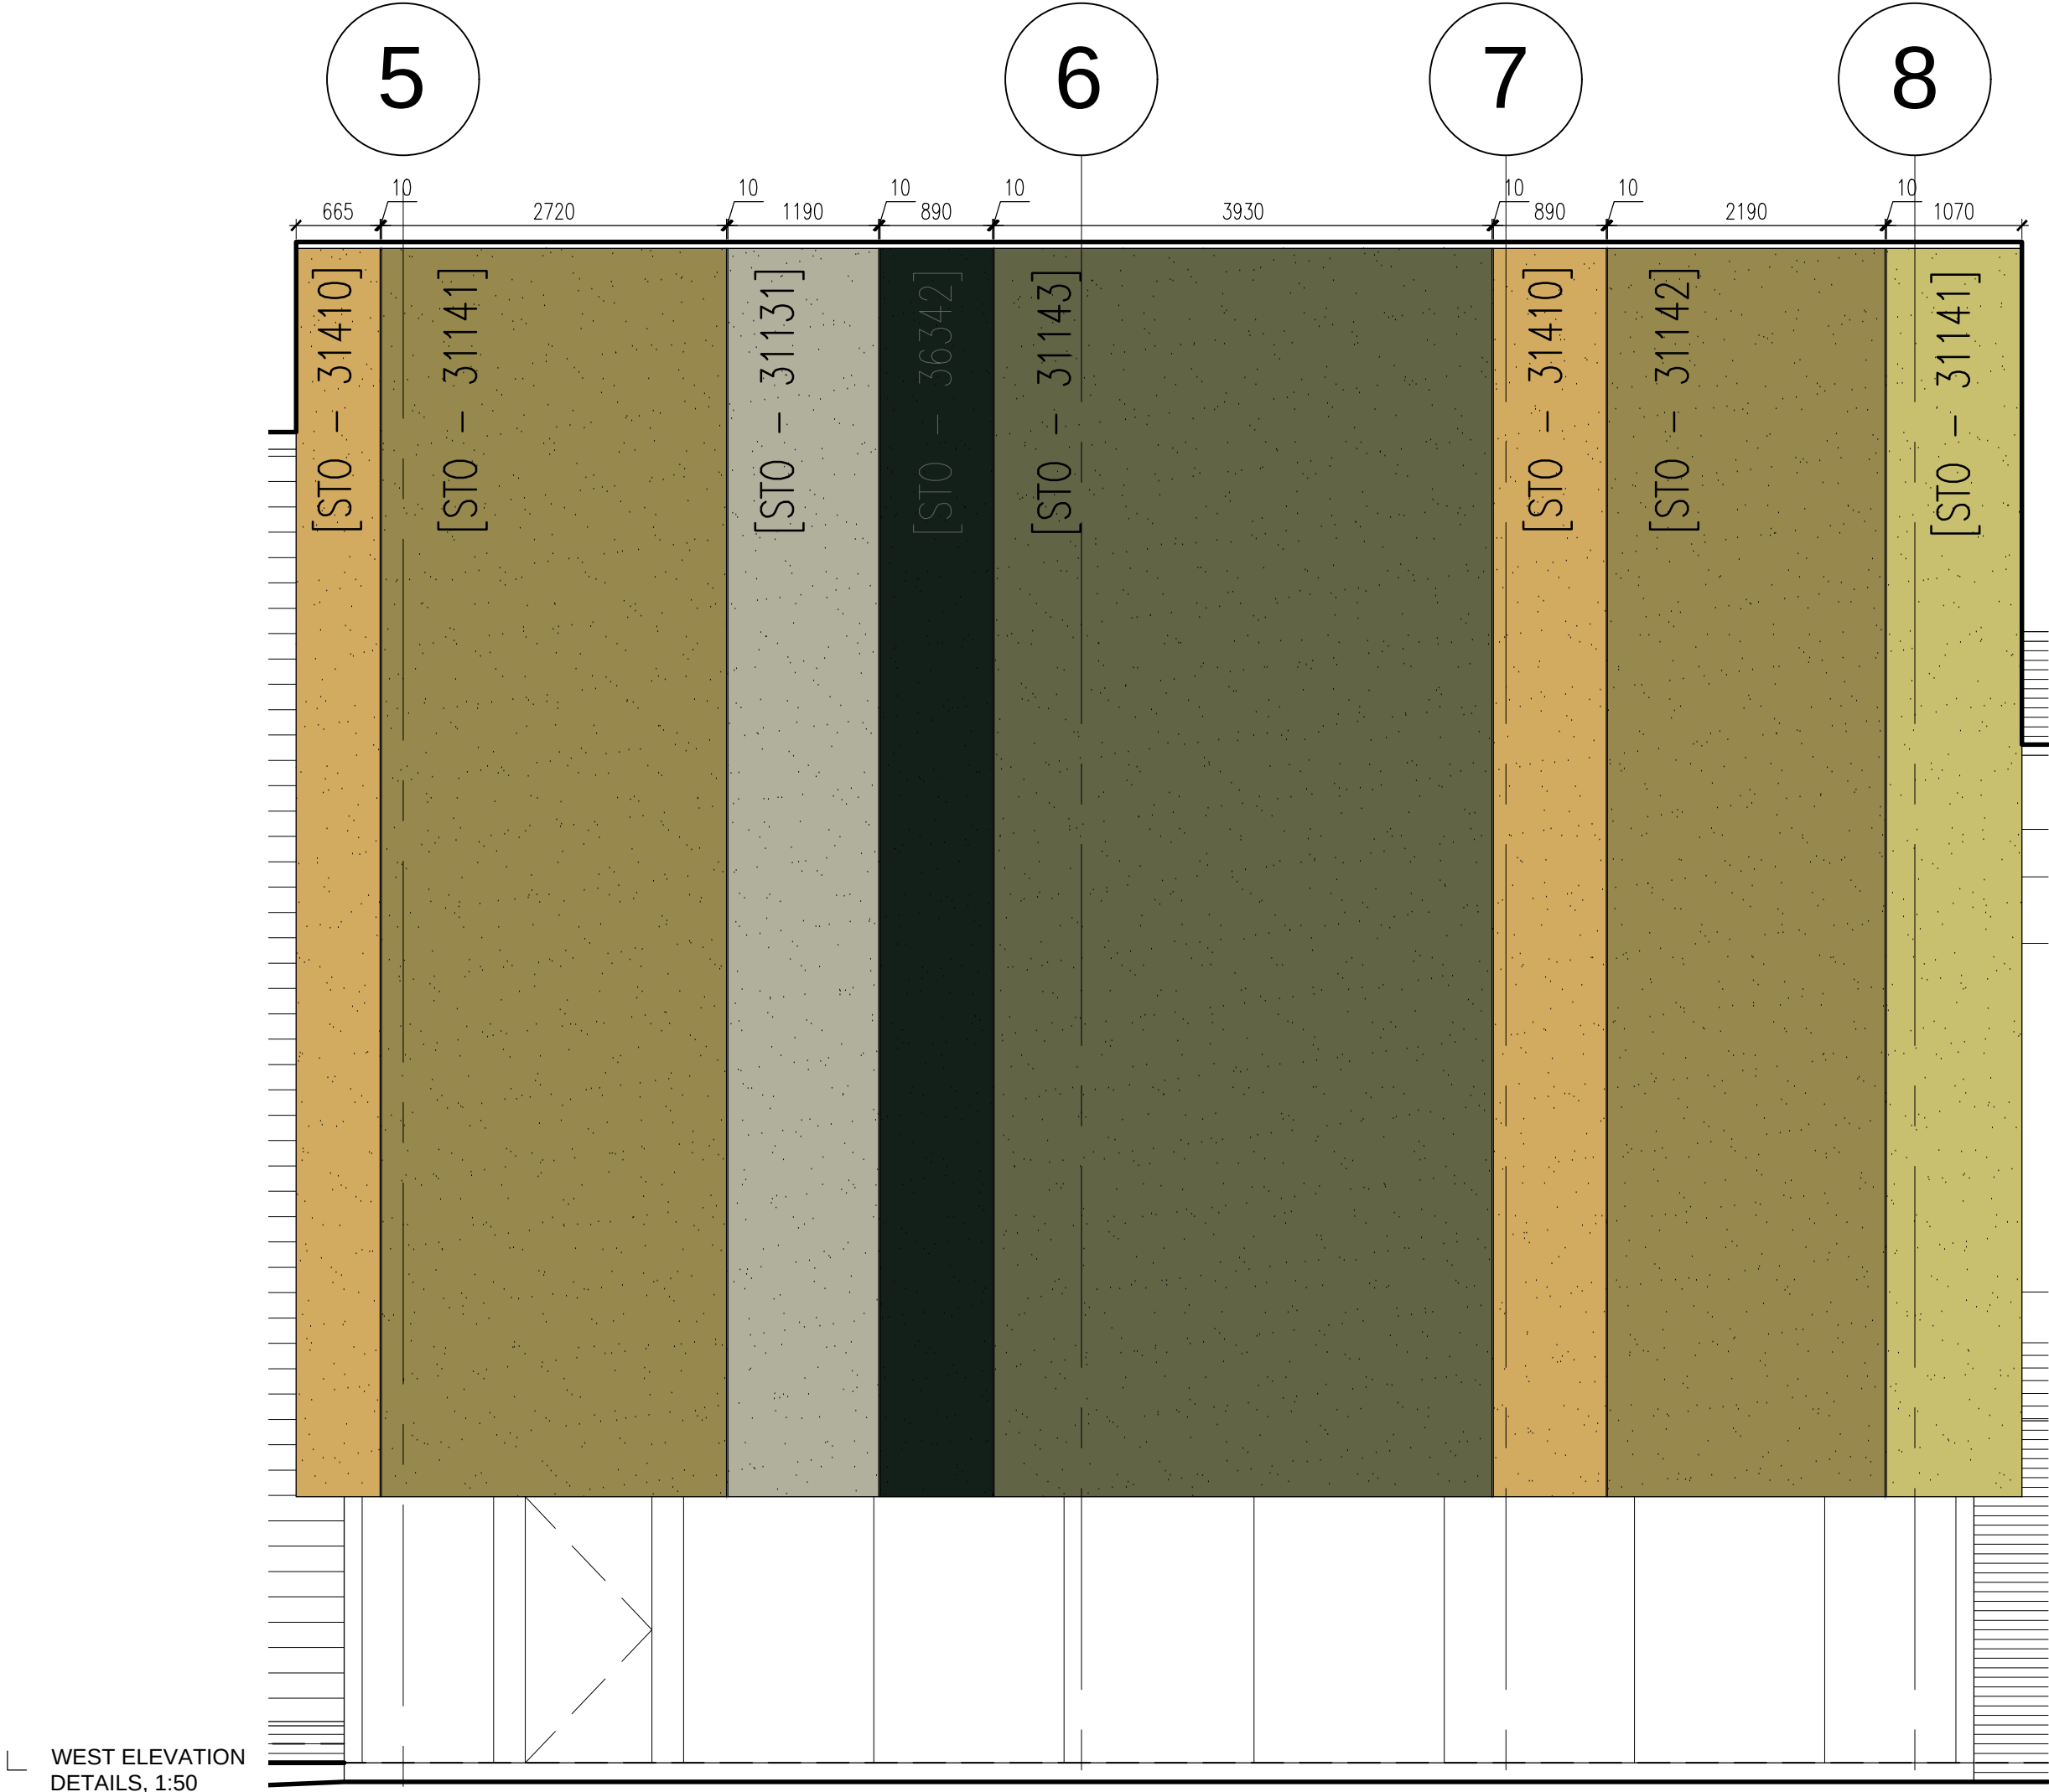


└

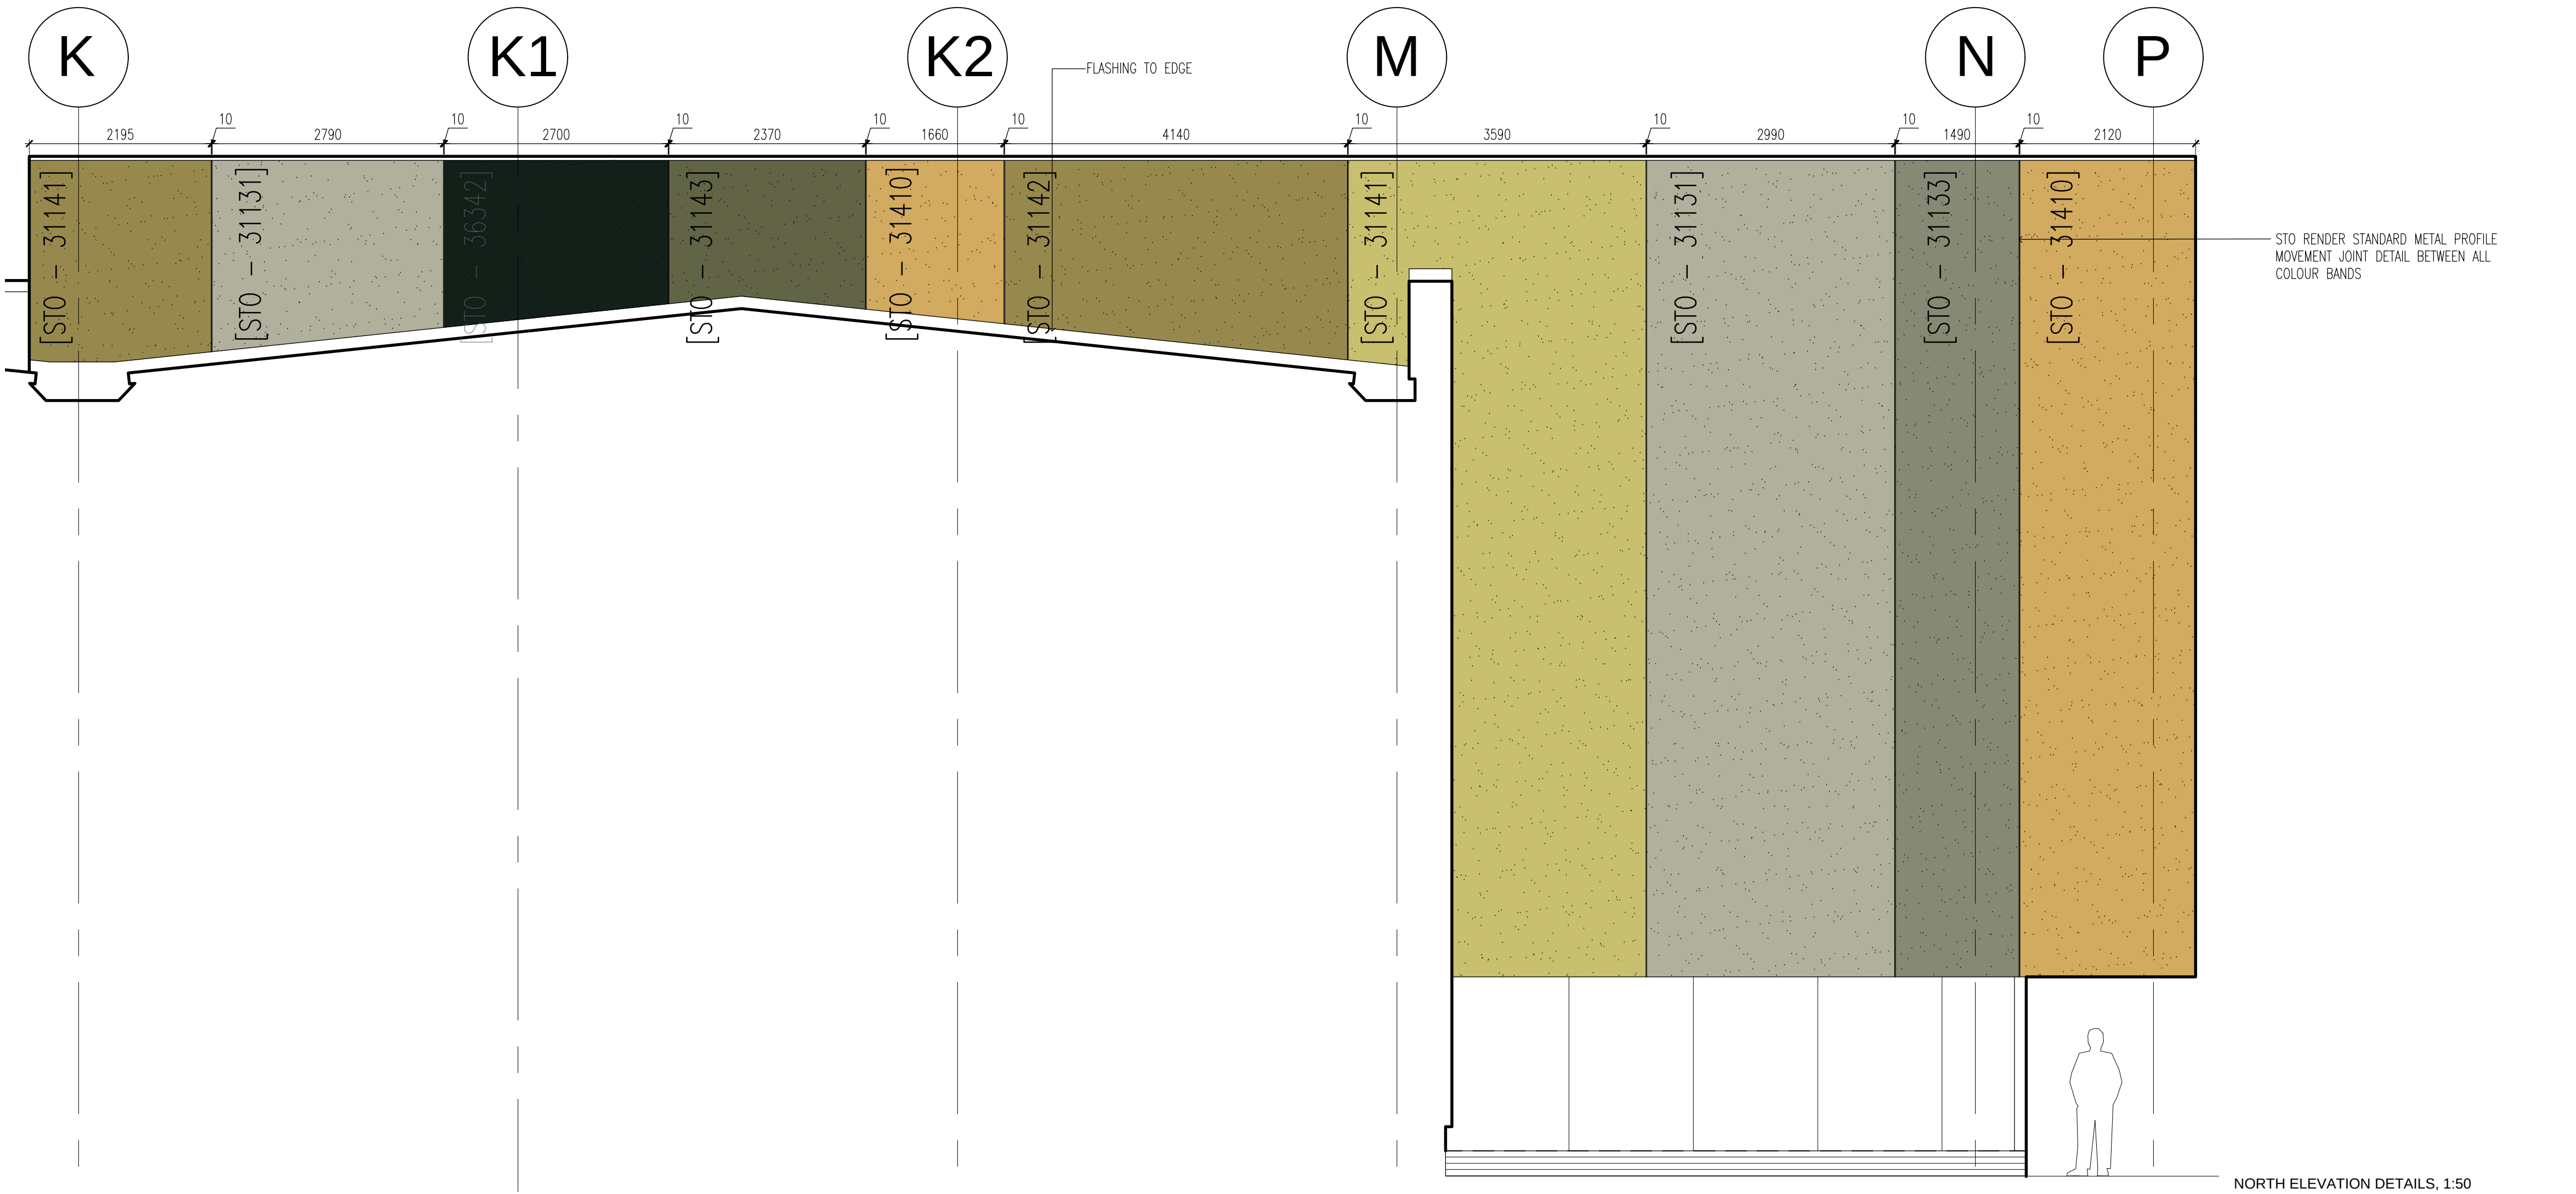

status			CONSTRUCTION		
This drawing is ©Bradshaw Gass & Hope LLP and is not to be copied, reproduced or re-distributed either in whole or in part without the prior written permission of the originator.					
The originator shall have no responsibility for any liability, loss, cost, damage or expense arising from or relating to any use of this document other than for its intended purpose on this project.					
This drawing shall be read in conjunction with all other relevant drawings, specifications and associated documentation. Any discrepancies, errors or omissions are to be reported to the originator before proceeding with work.					
All dimensions are to be checked on site by the contractor prior to proceeding with any work.					
Hazard Identification 					
ref	hazard				date
DETAILS SHOWN ARE INDICATIVE AND FULL FABRICATION DRAWINGS ARE TO BE PREPARED BY SUBCONTRACTOR FOR APPROVAL BY ARCHITECT.					
ALL EXPOSED CUT EDGES TO STEEL ARE TO BE DEBURRED, GROUND AND SANDED SMOOTH.					
SURFACE OF STAINLESS STEEL TO BE BRUSH FINISHED.					
FABRICATOR TO PROVIDE STRUCTURAL CALCULATIONS FOR GLAZED ELEMENTS AND TO ENSURE COMPLIANCE WITH BUILDING REGULATIONS.					
FABRICATORS TO LIAISE WITH LIFT SUPPLIER TO ENSURE COMPATIBILITY OF DETAILING					
C3	COLOUR REFERENCES AMENDED				DJH 22.09.17
C2	COLOUR REFERENCES ADDED				DJH 18.09.17
C1	CONSTRUCTION ISSUE				CB
ref	revision			by	date
 Architects Consulting Engineers Quantity Surveyors			21 Silvenwell Street Bolton BL1 1PR t: 01204 525321 email@bghbolton.co.uk www.bghbolton.co.uk		
Bradshaw Gass & Hope LLP					
client LITTLE GREENE PAINT COMPANY					
project NEW OFFICE & WAREHOUSE					
drawing EXTERNAL FACTORY DECORATIVE DETAILS - SHEET 2 OF 2					
drawn by CSB		date		04.07.17	
checked by		date			
scale		1:50		A1	
dwg no		2039.01.627		rev C3	