



1 SECTION A (EAST-WEST)
1:500

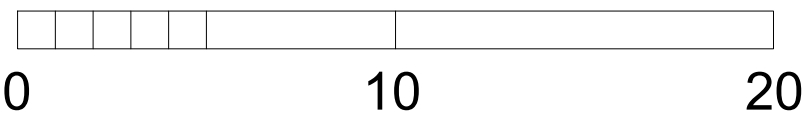

2 SECTION B (NORTH-SOUTH)
1:200

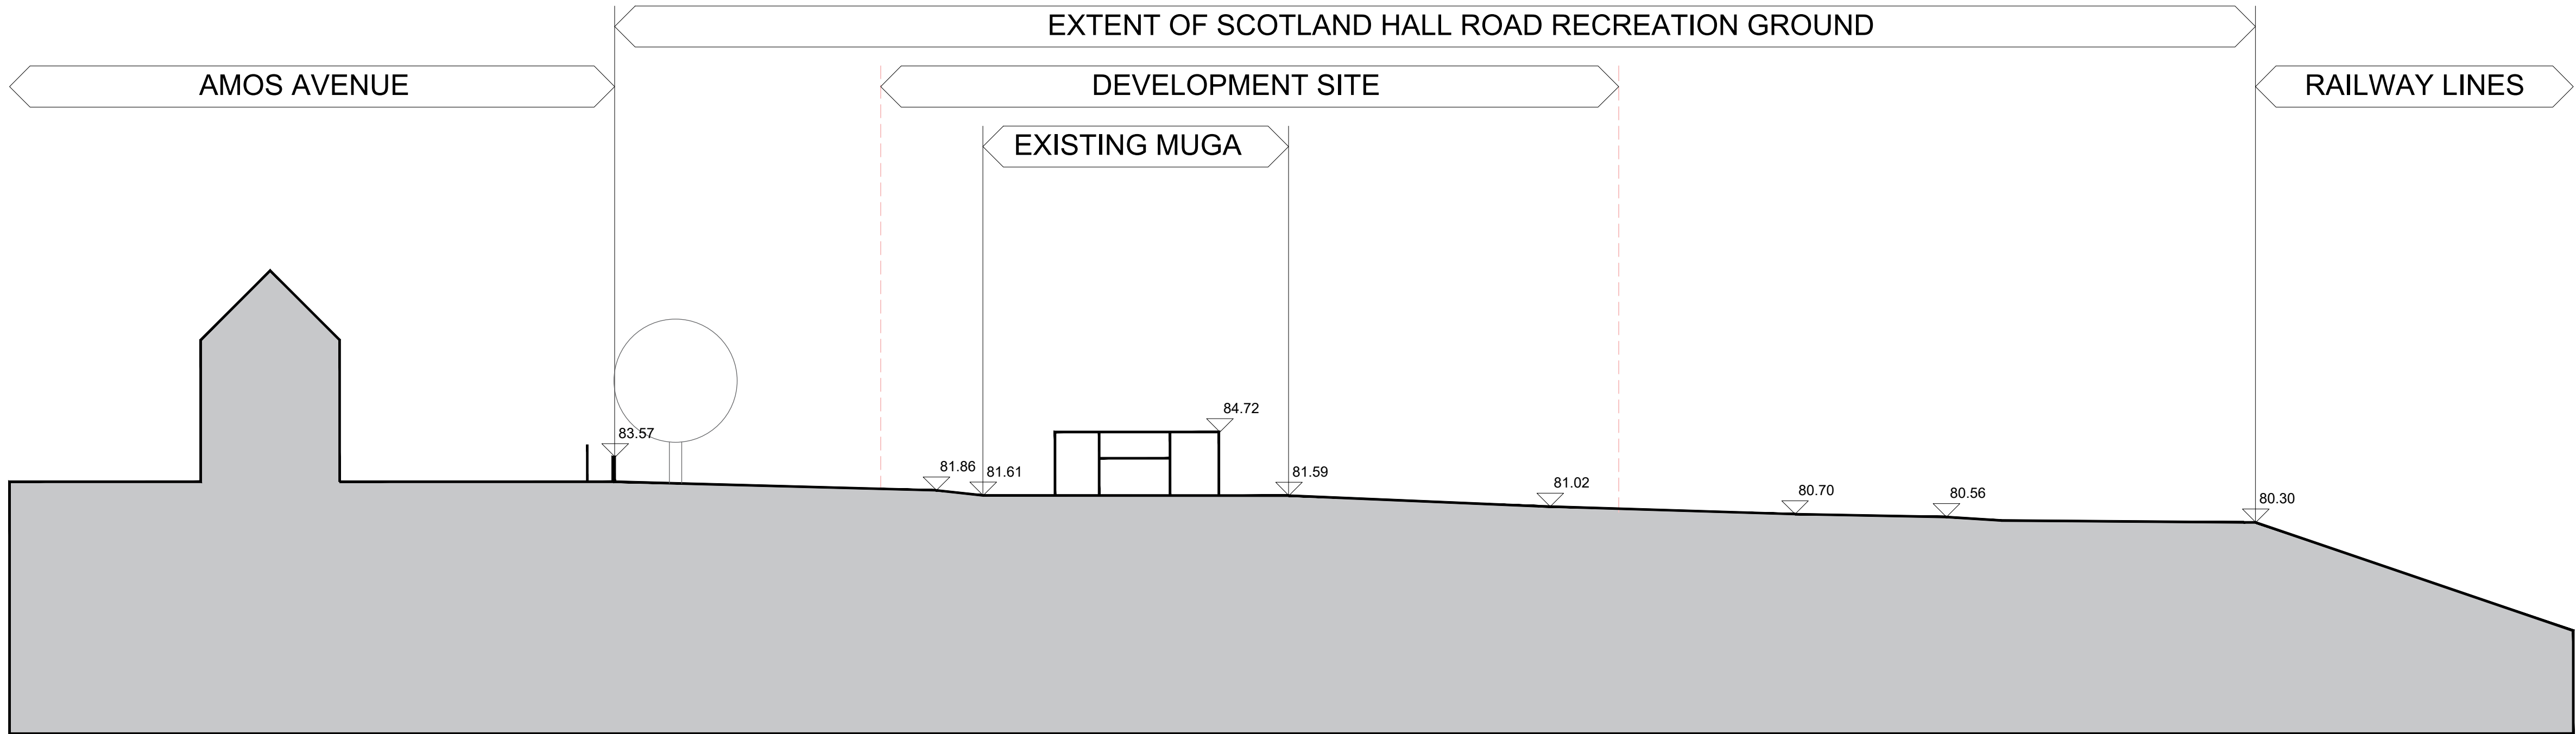

3 SECTION KEY
1:1250

P2	09/04/20	ISSUED FOR PLANNING. RED LINE BOUNDARY	RP	AM
		AMENDED		
P1	19/12/19	ISSUED FOR PRE-PLANNING REVIEW	TL	TL
REV	DATE	DESCRIPTION	DR	CH

PLANNING ISSUE

darnton₃
ARCHITECTURE
LEEDS

The Coach House, Monk Fryston Hall, Monk Fryston, LS25 5DU.
T: 01977 681 001 www.darntonb3.com

CLIENT
CITY IN THE COMMUNITY

PROJECT
PLAY ZONE PILOTS
SCOTLAND HALL ROAD, MANCHESTER

TITLE
EXISTING

SITE SECTIONS

CREATION DATE	SCALE @ A1	DRN	CHK	STATUS
12/12/19	VARIES	TL	TL	S4

SHEET NO.	REVISION
13034-DB3-B01-ZZ-DR-A-90003	P2

PROJECT NO|ORIGINATOR|ZONE|ELEVITYPE|ROLE|NUMBER|
© COPYRIGHT. ALL RIGHTS RESERVED.
THIS DRAWING MUST BE READ IN CONJUNCTION WITH ALL OTHER RELEVANT DRAWINGS AND
ANY DISCREPANCIES MUST BE REPORTED TO DARNTONB3 IMMEDIATELY.
THIS DRAWING IS INFORMATION ONLY AND NOT BE USED FOR CONSTRUCTION UNLESS EXPRESSLY ISSUED
FOR CONSTRUCTION.
CHECKED SCALE FROM THIS DRAWING. WORK ONLY TO THE PRINTED DIMENSIONS.