


PROPOSED SIDE ELEVATIONS
VIEWED FROM NR 24 (Scale 1:50)

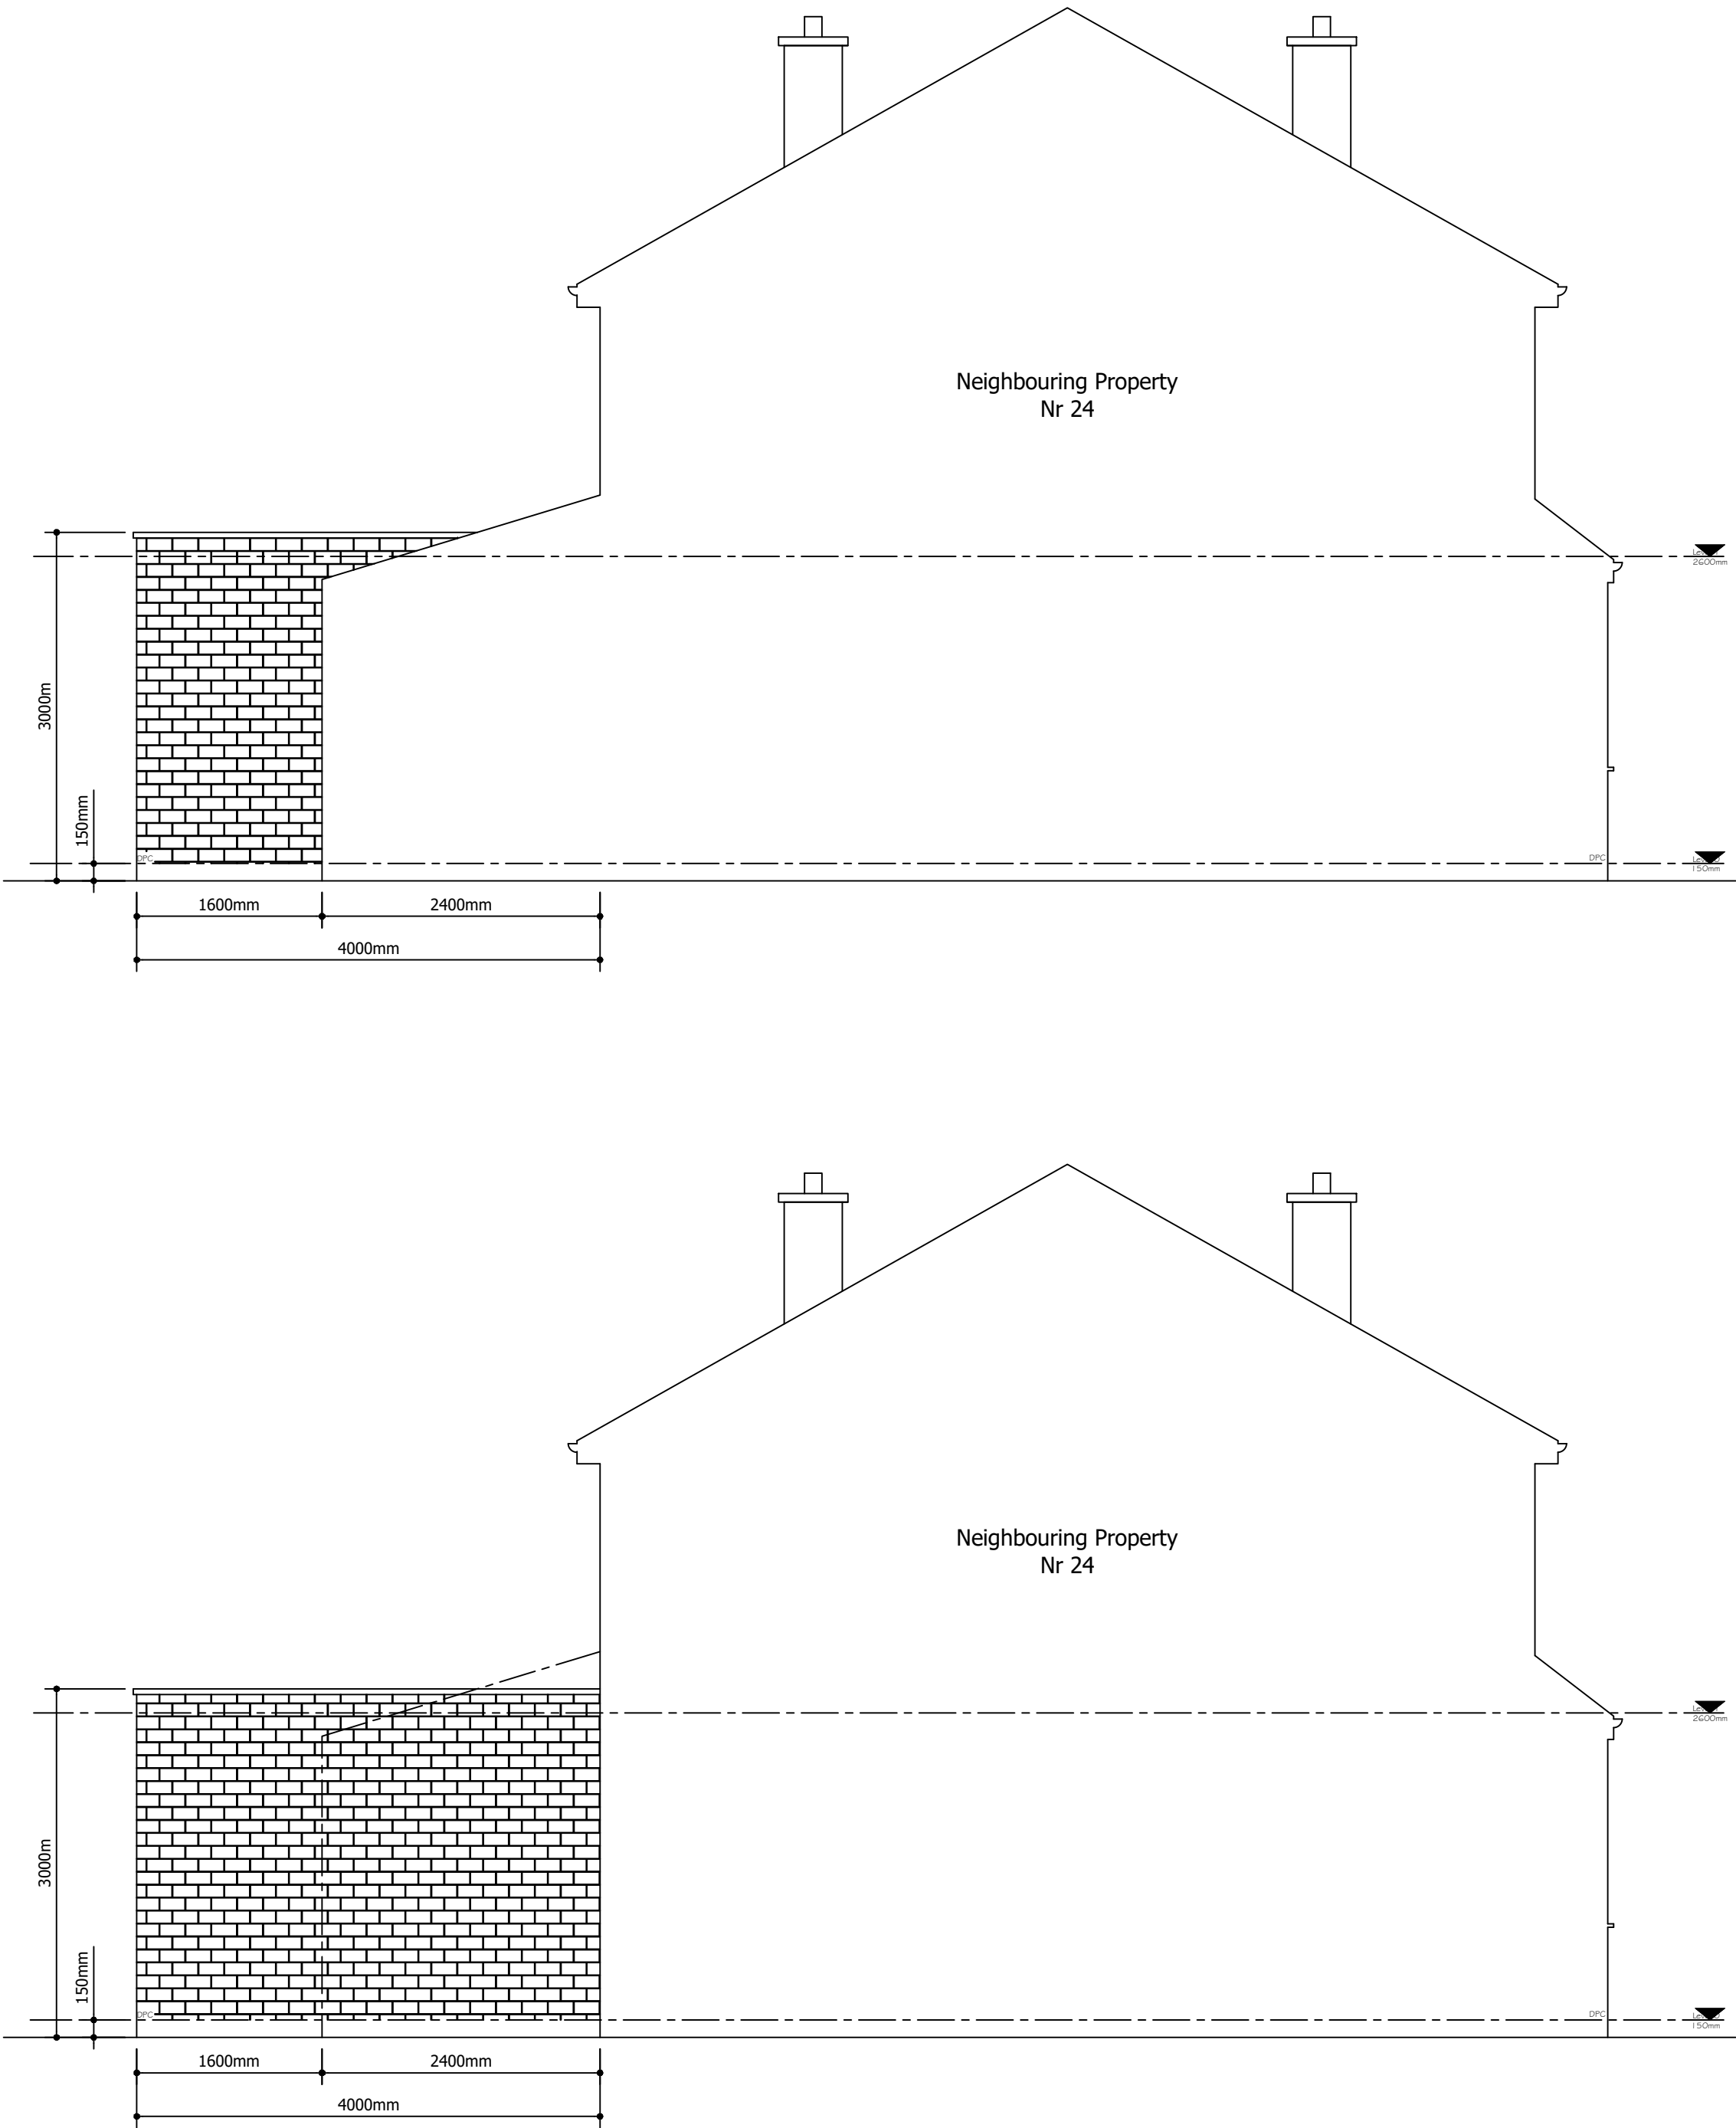

NOTES

Do not Scale; it is essential that this drawing is read in conjunction with the specification and that all works are included for.

The Contractor must visit site, so as to satisfy himself as to the local conditions, access, etc. and to include for these in his costs for the works.

The Contractor is responsible for the verification of all dimensions, levels etc., on site.

Note
Measurements are approximate only and should be checked on site once constructed.

Revisions	Notes	Dates
Client 22 WALMERSLEY ROAD, NEW MOSTON, MANCHESTER		
Project title REAR SINGLE STOREY EXTENSION		
Drawing title ELEVATIONS VIEWED FROM NR 24 WALMERSLEY ROAD		
Date	NOV 21	Scale
Drawn	On dwg	Job No. Dwg. No.