


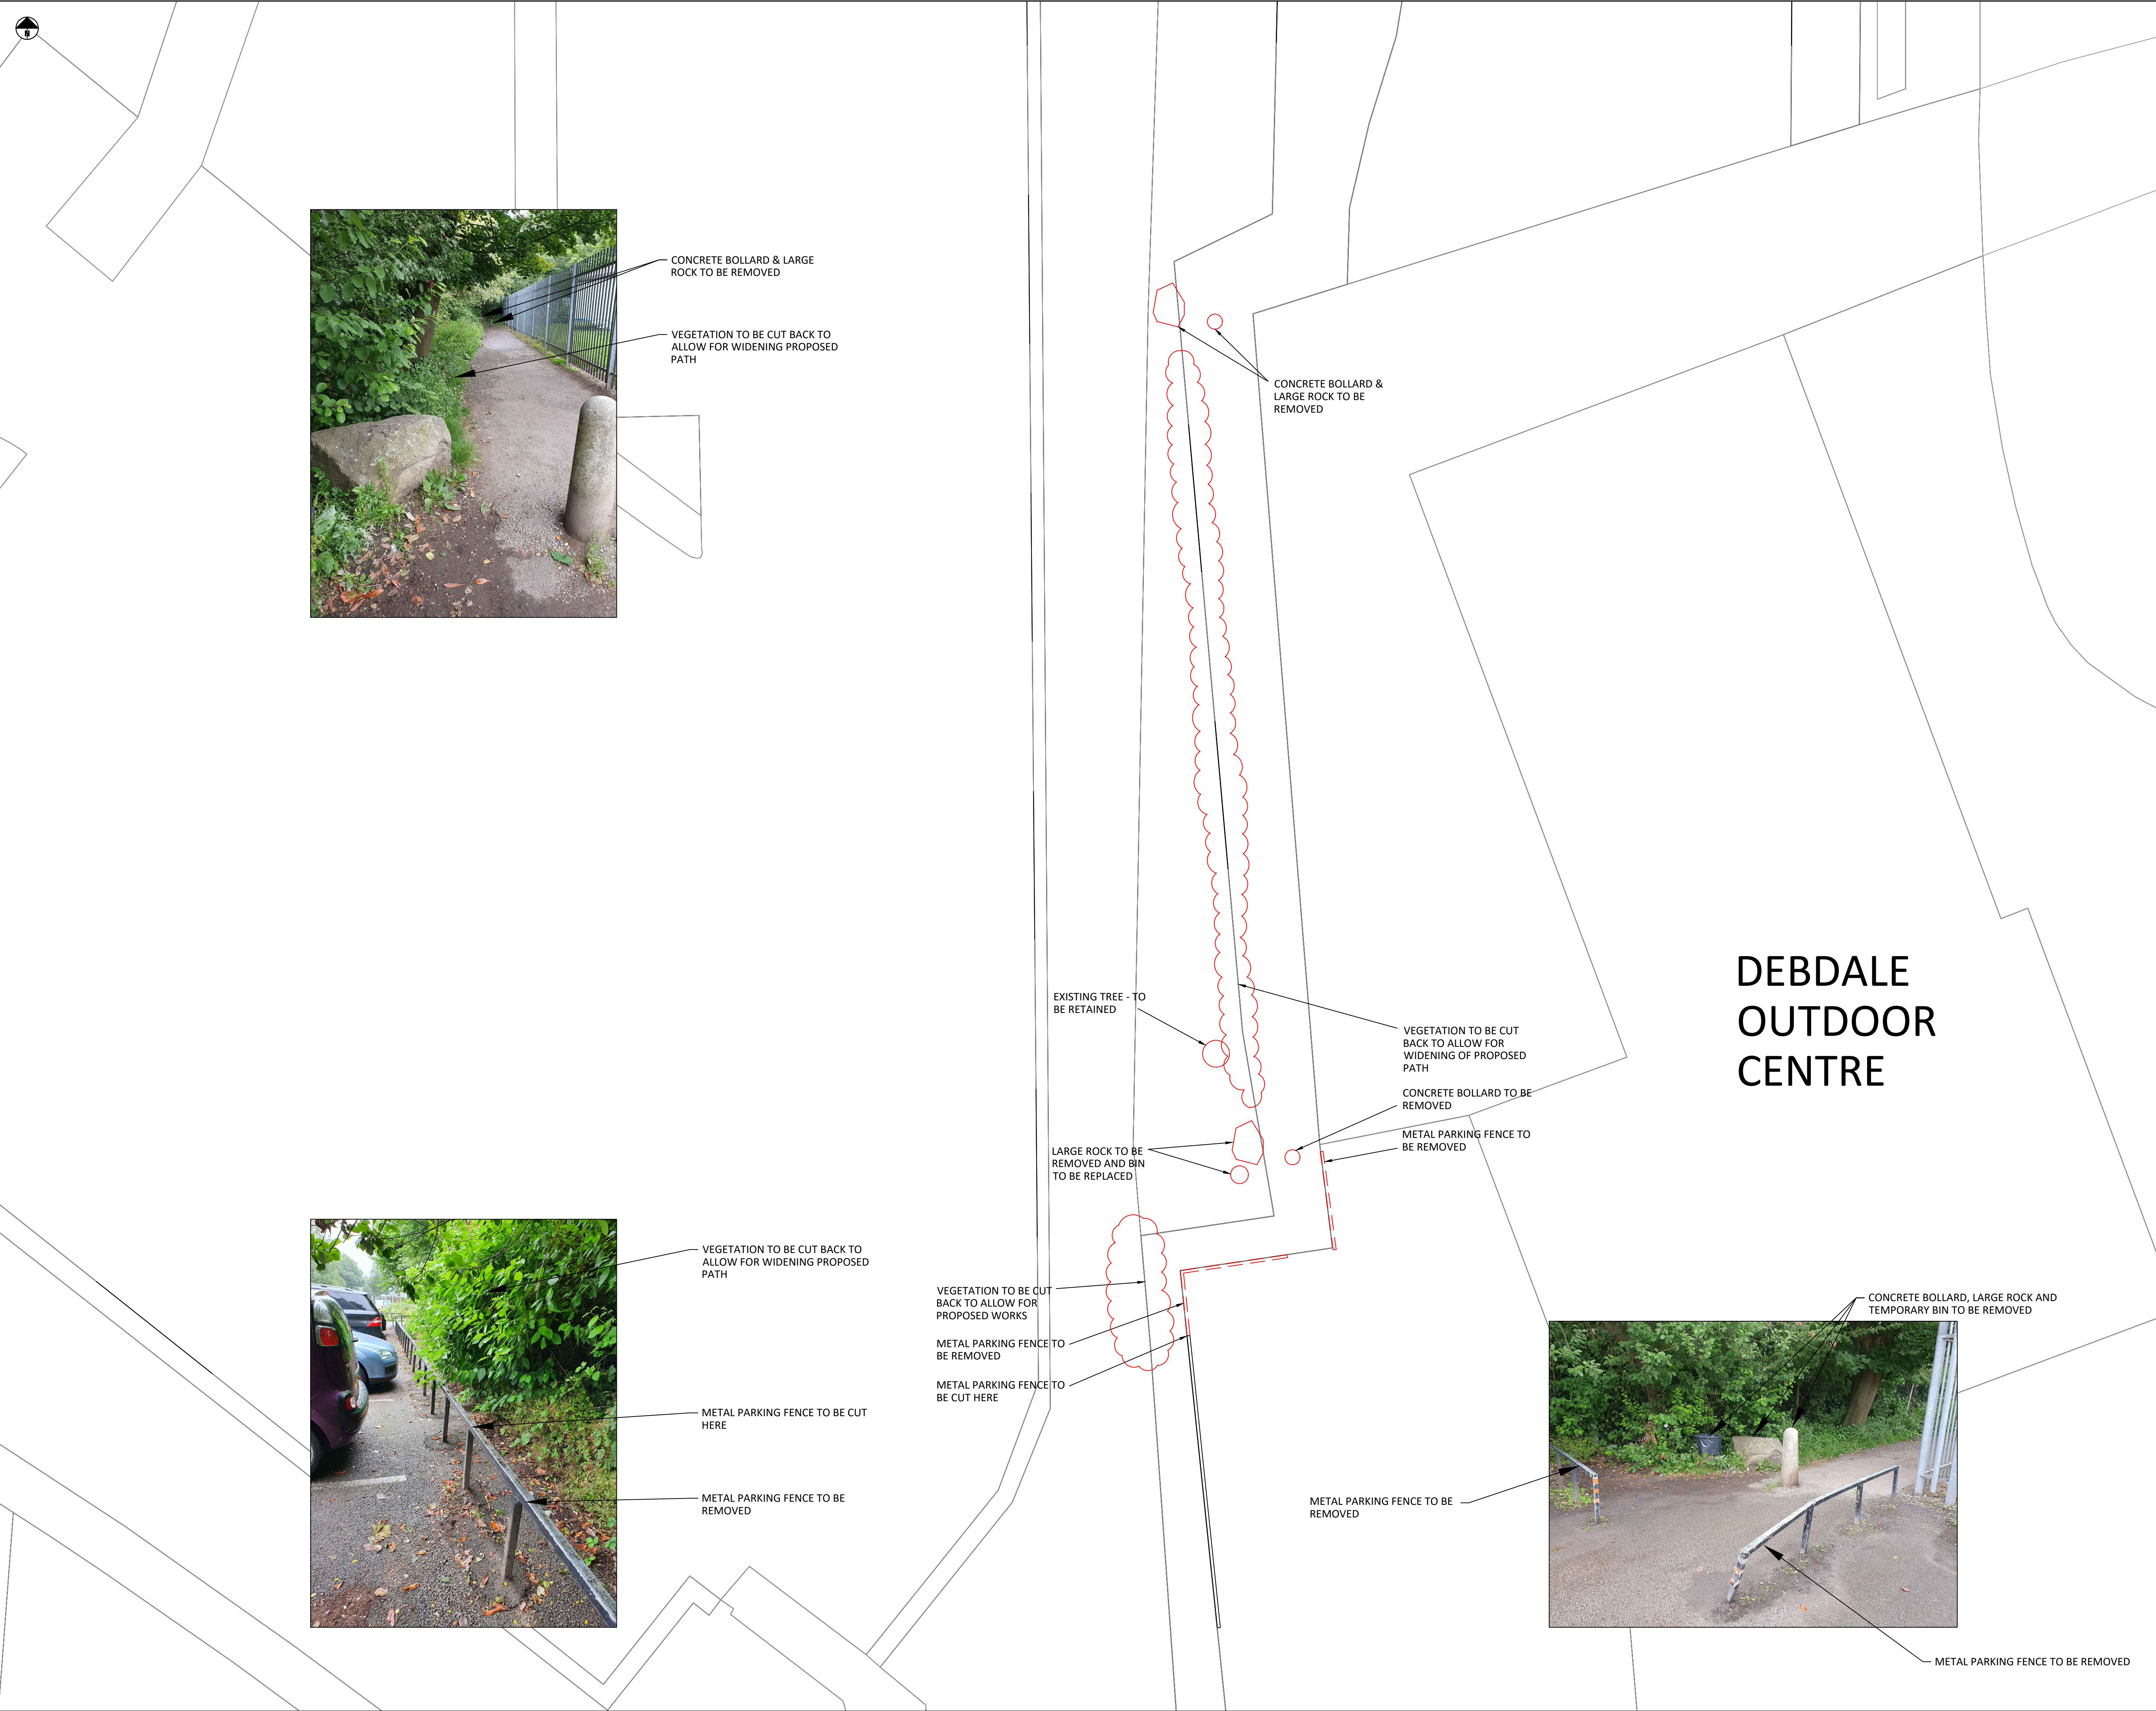

Standard Notes

1. This drawing is to be read in conjunction with all relevant Architect's and Engineer's drawings and the specification.

2. This drawing should not be scaled.

3. All dimensions are to be verified by the contractor on site.

4. All discrepancies should be reported to the C.A. prior to the commencement of the works.

© CIVIC ENGINEERS LIMITED

Notes and Keys

OS MAP RECEIVED FROM MANCHESTER CITY COUNCIL DATED 18.08.2021

EXISTING FEATURES HAVE BEEN APPROXIMATELY LOCATED AND THE EXACT SIZE AND LOCATION OF THE FEATURES MAY DIFFER.

27.08.21	P02	Amended to suit clients instruction.	CW	RJW	
26.08.21	P01	Preliminary issue	CW	RJW	
Date	Rev	Description	Drawn	Chkd	

MANCHESTER

LONDON

LEEDS

GLASGOW

Civic Engineers

www.civicingengineers.com

Project

FLOOP & YELLOW BRICK ROAD
DEBDALE ENTRANCE

Title

PROPOSED DEMOLITION PLAN

Status

PRELIMINARY

Project Number	Scale @ A1	Date Created	Drawn	Checked	Suitability
1990	1:100	25-08-21	CW	RJW	S2

Drawing Number	Revision
1990-01-CIV-XX-XX-D-C-00002	P02