
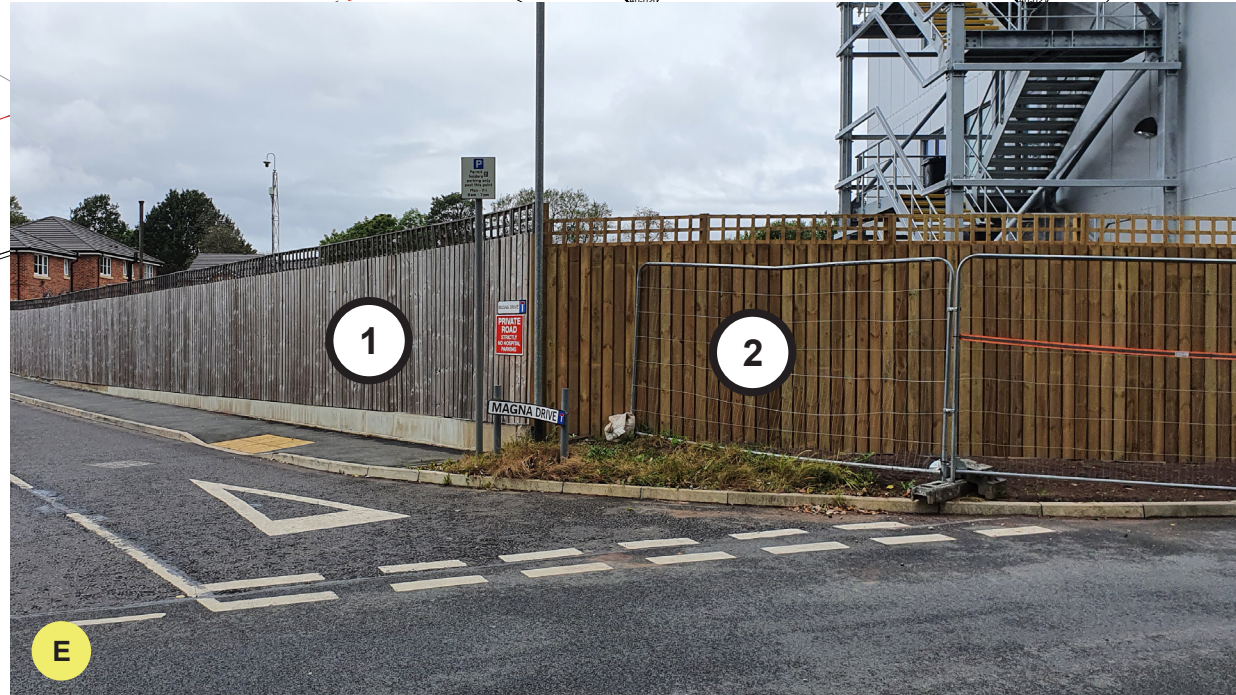
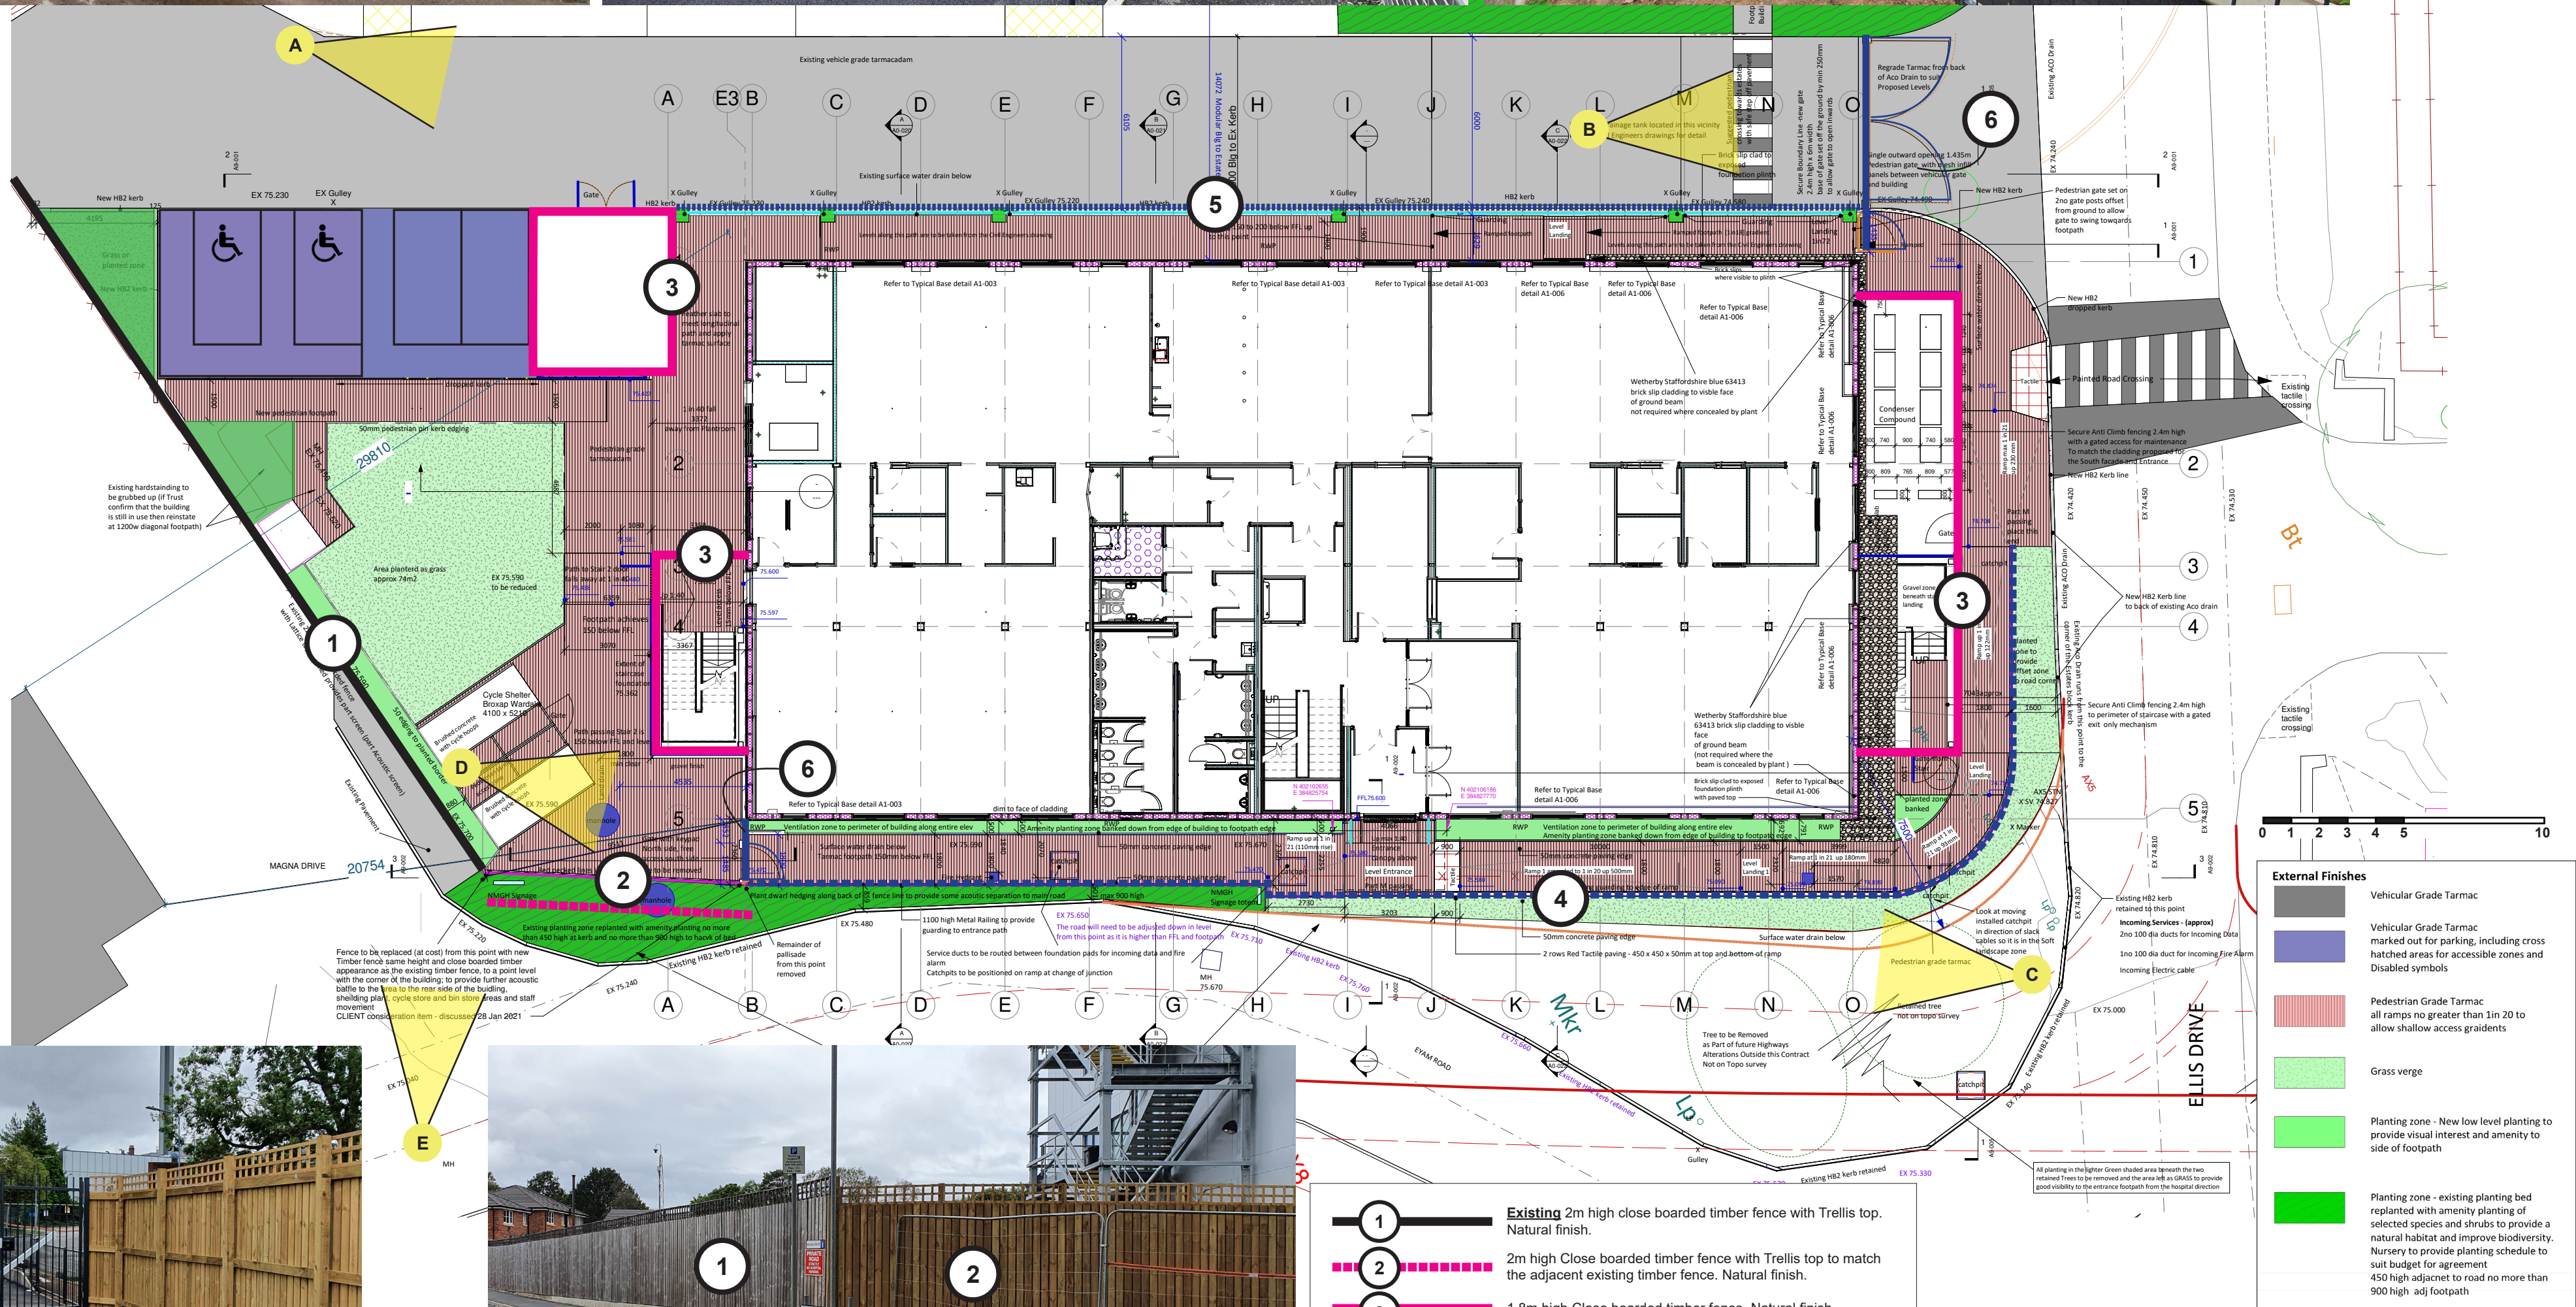
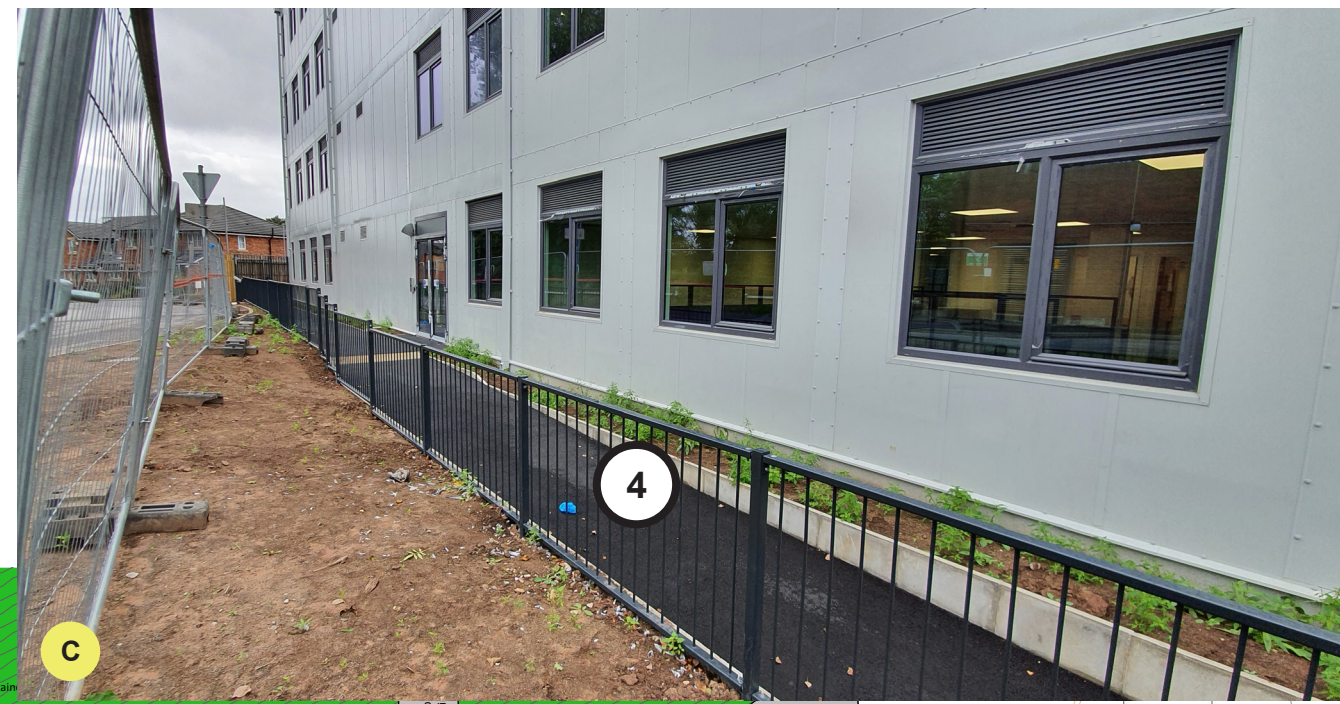


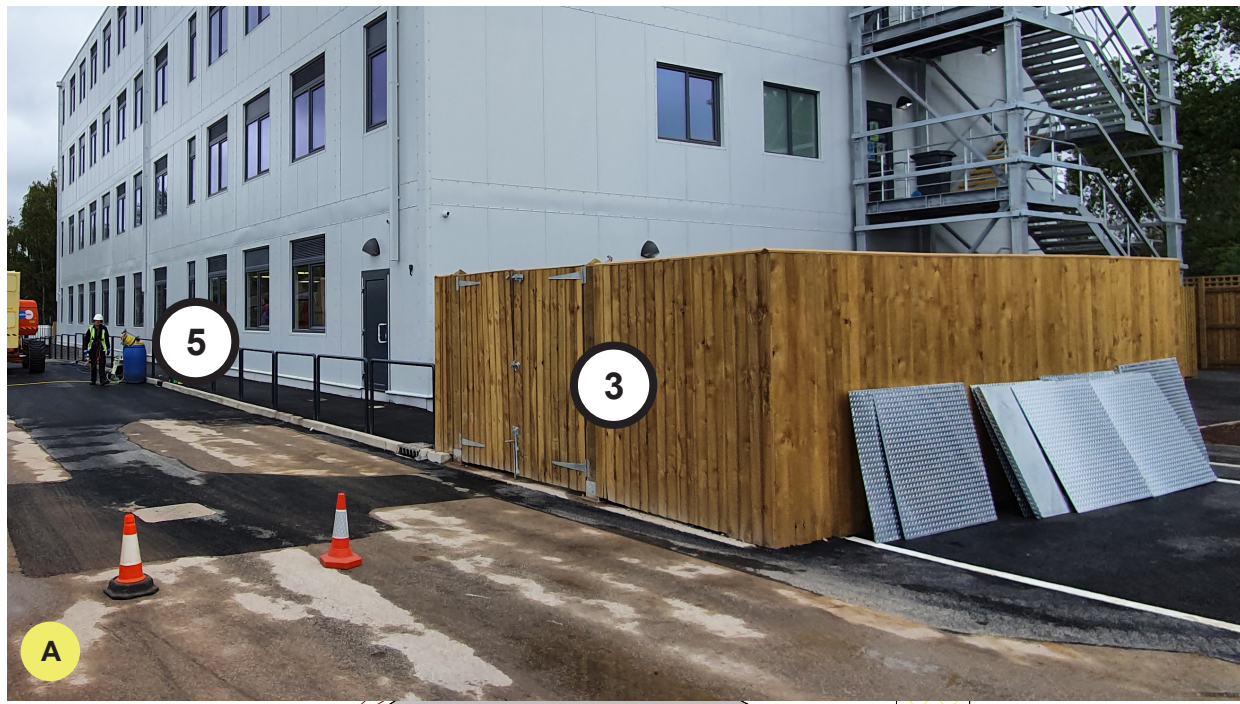

SHEPPARD ROBSON

Project : Modular Building
Drawing : Boundary Treatments - Planning Conditions
Scale : NTS
Drawing No. : 6512-SK-205
Date : 24/09/21
Revision : P01