


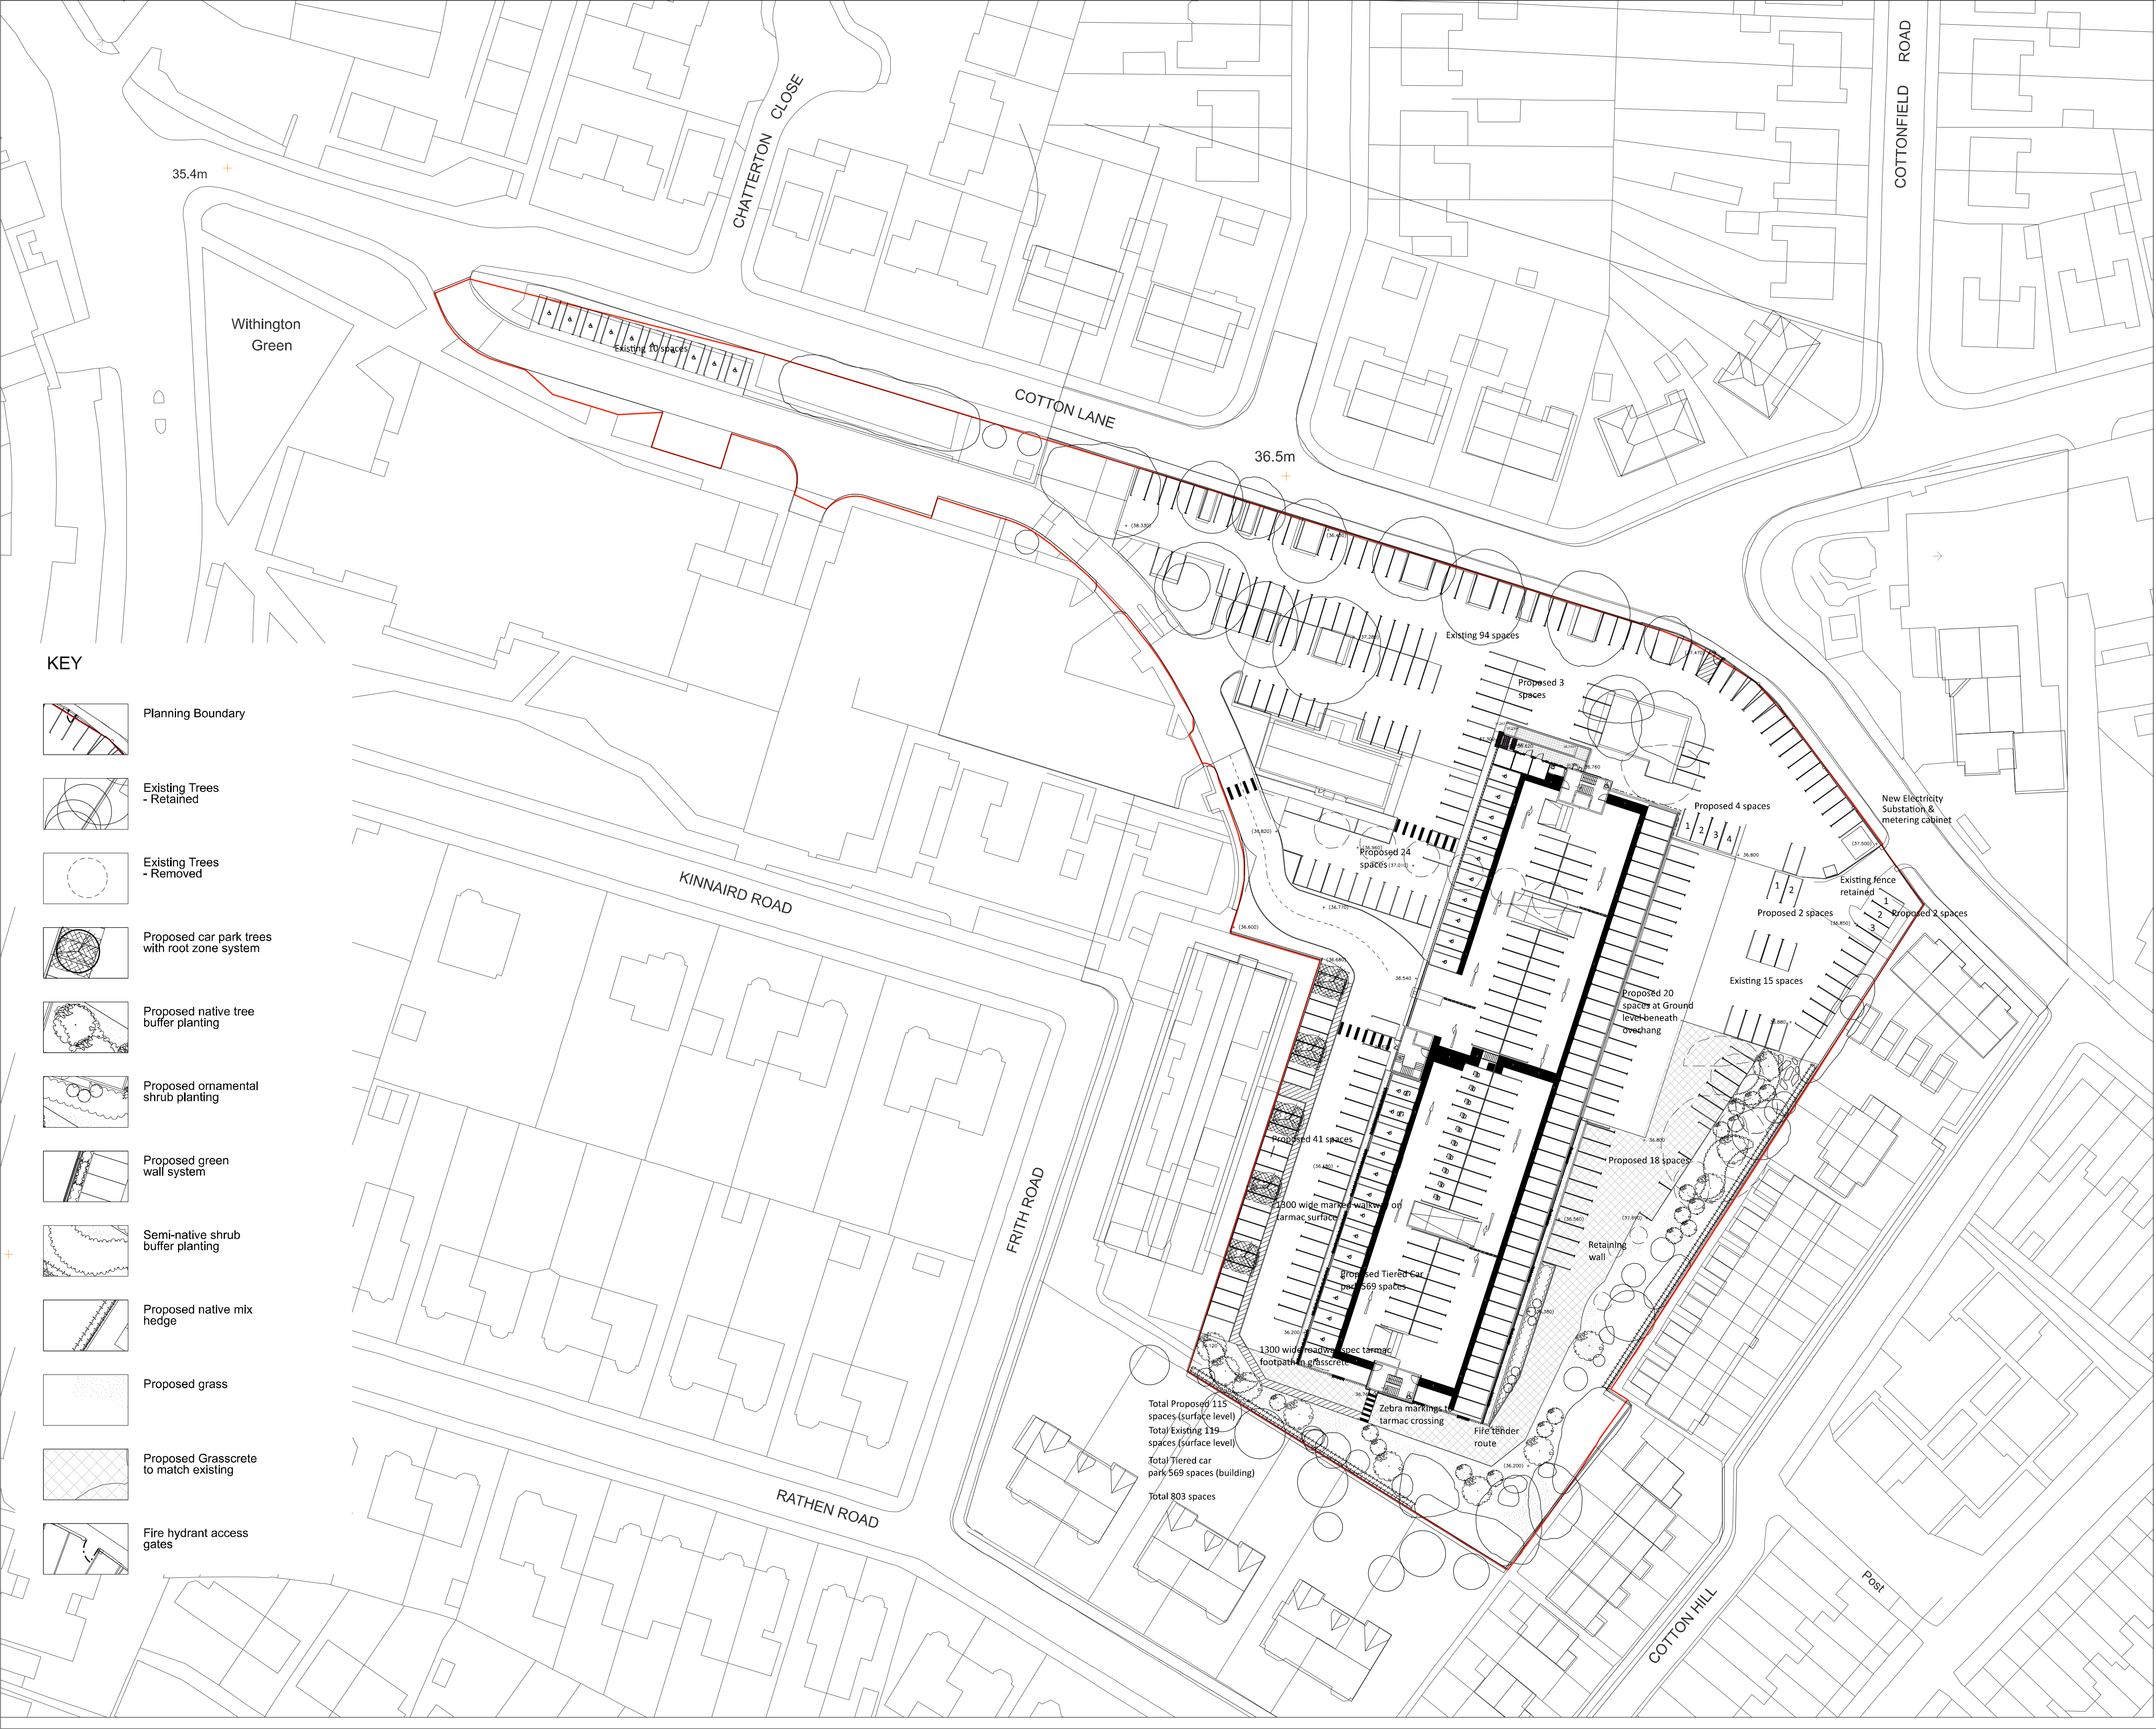

Do not scale this drawing
Landscape Architects to be notified of dis-
crepancies in figured dimensions from site
This drawing is copyright

amendments

P02	Ramp to North Core exit added Parking to east boundary amended to fire escape gate.	VP 07.05.2021
P03	New Sub-station relocated Existing boulder group to be retained added. Step and flag paving texture added.	VP 28.05.2021
P04	New Sub-station relocated. Parking layout and car park entrance amended. East access road kerbline and layout amended.	VP 11.10.2021

drawing status: **Planning**

project:
Christie Tiered Car Park

job number:
LP2558

drawing title:
Site wide Plan

drawing number:
TCP-FIR-XX-XX-DR-L-900001

revision	scale	date
P04	1:500 @ A1	26/04/2021
drawn	auth	date
for information	VP	JP
for construction		