


DO NOT SCALE FROM THIS DRAWING. THE AUTHOR OF THIS DRAWING TAKES NO RESPONSIBILITY FOR ANY DIMENSIONS OBTAINED BY MEASURING OR SCALING FROM THIS DRAWING AND NO RELIANCE MAY BE PLACED ON SUCH DIMENSIONS. ALL DIMENSIONS MUST BE CHECKED AND VERIFIED ON SITE BY THE CONTRACTOR BEFORE COMMENCING ANY WORK OR PRODUCING DRAWINGS. RML ARCHITECTURE MUST BE NOTIFIED IMMEDIATELY OF ANY ERRORS OR DISCREPANCIES PRIOR TO THE COMMENCEMENT OF WORK.

THIS DRAWING IS TO BE READ IN CONJUNCTION WITH ALL OTHER RELEVANT CONTRACT DRAWINGS, SCHEDULES AND SPECIFICATIONS.

THIS DRAWING AND ALL INFORMATION CONTAINED WITHIN IS THE SOLE PROPERTY OF RML ARCHITECTURE LTD AND MAY NOT BE REPRODUCED IN WHOLE OR PART WITHOUT WRITTEN PERMISSION FROM RML ARCHITECTURE LTD.

REV	DESCRIPTION	DATE	BY
A	Letters moved internally to shopfront and stacked to fit within the Landlords Signage Strategy document.	22-09-21	RML

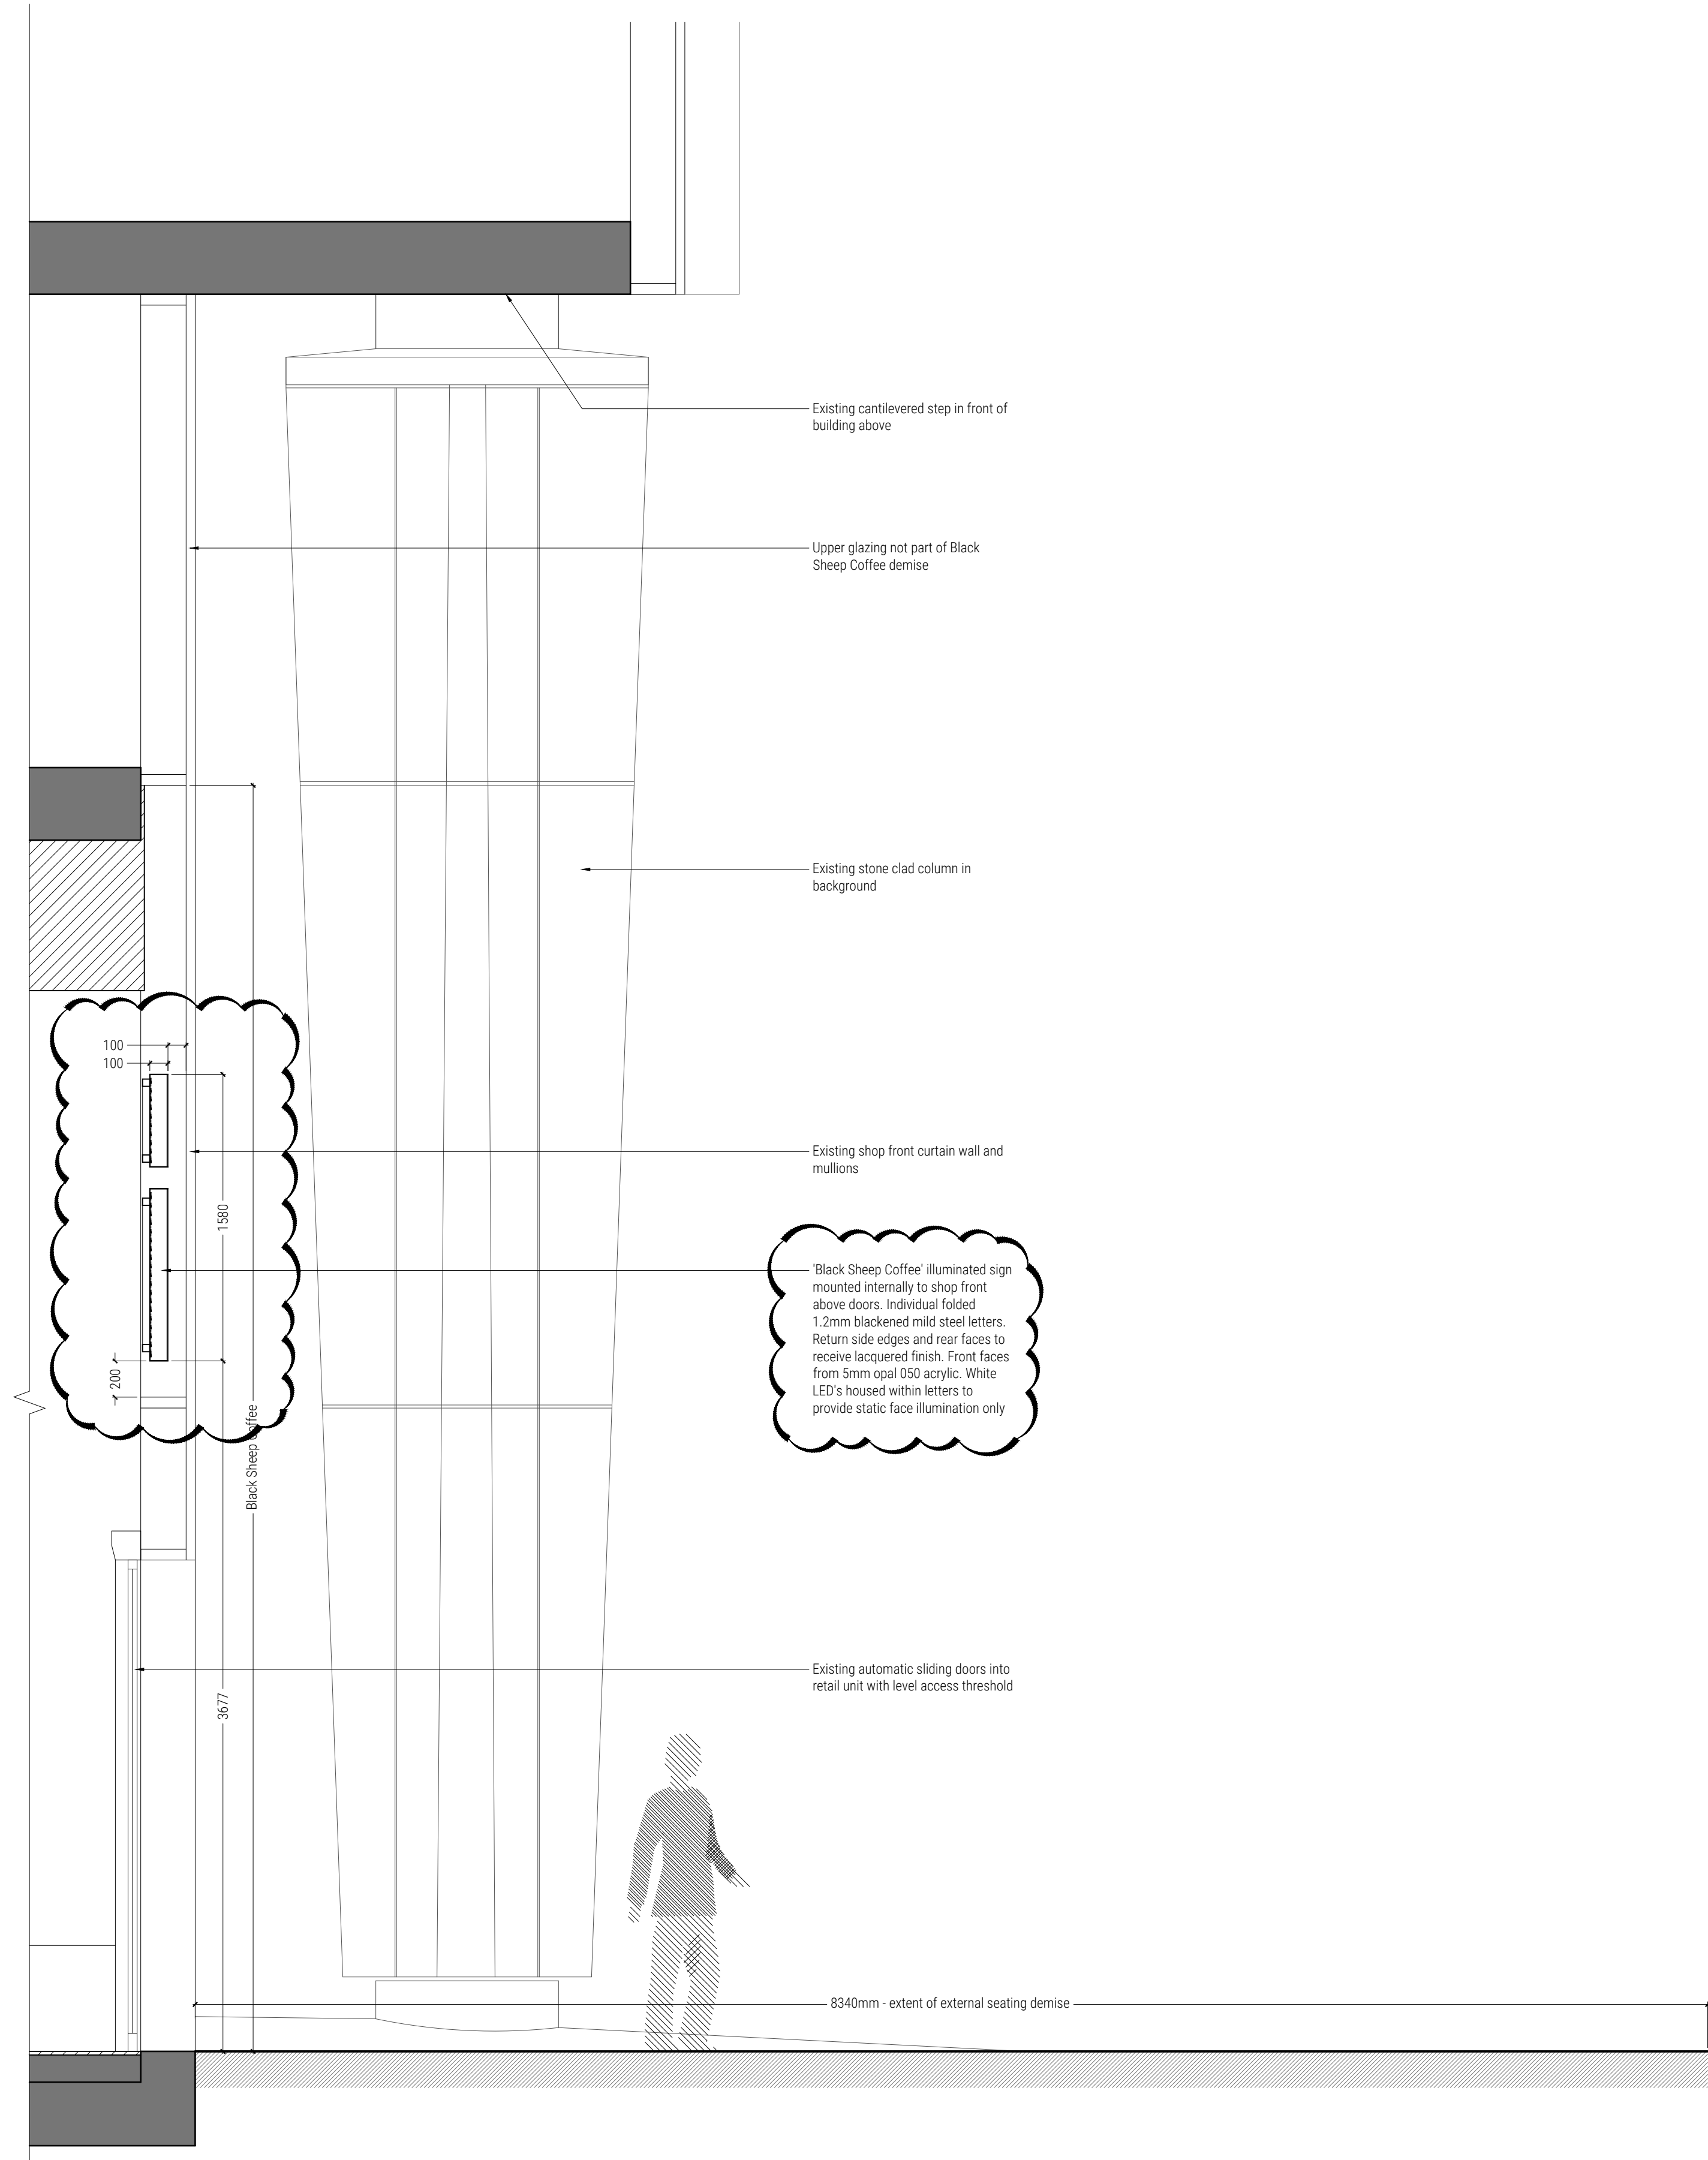

Section A: Typical Section Through Shop Front
Section location as noted on drawing 9551-P-04

0mm 100mm

PRINTED SIZE @ A1

CLIENT



PROJECT

BLACK SHEEP COFFEE ST PETERS SQUARE
2 ST PETERS SQUARE
MANCHESTER
M2 3LQ

DRAWING TITLE

PROPOSED SECTION THROUGH SHOPFRONT

PROJECT NUMBER

9551

DATE

JULY '21

SCALE

1:25 @ A1 / 1:50 @ A3

DRAWN BY

RML

DRAWING NUMBER

9551-P-05

REVISION

A

DRAWING STATUS

APPROVAL