


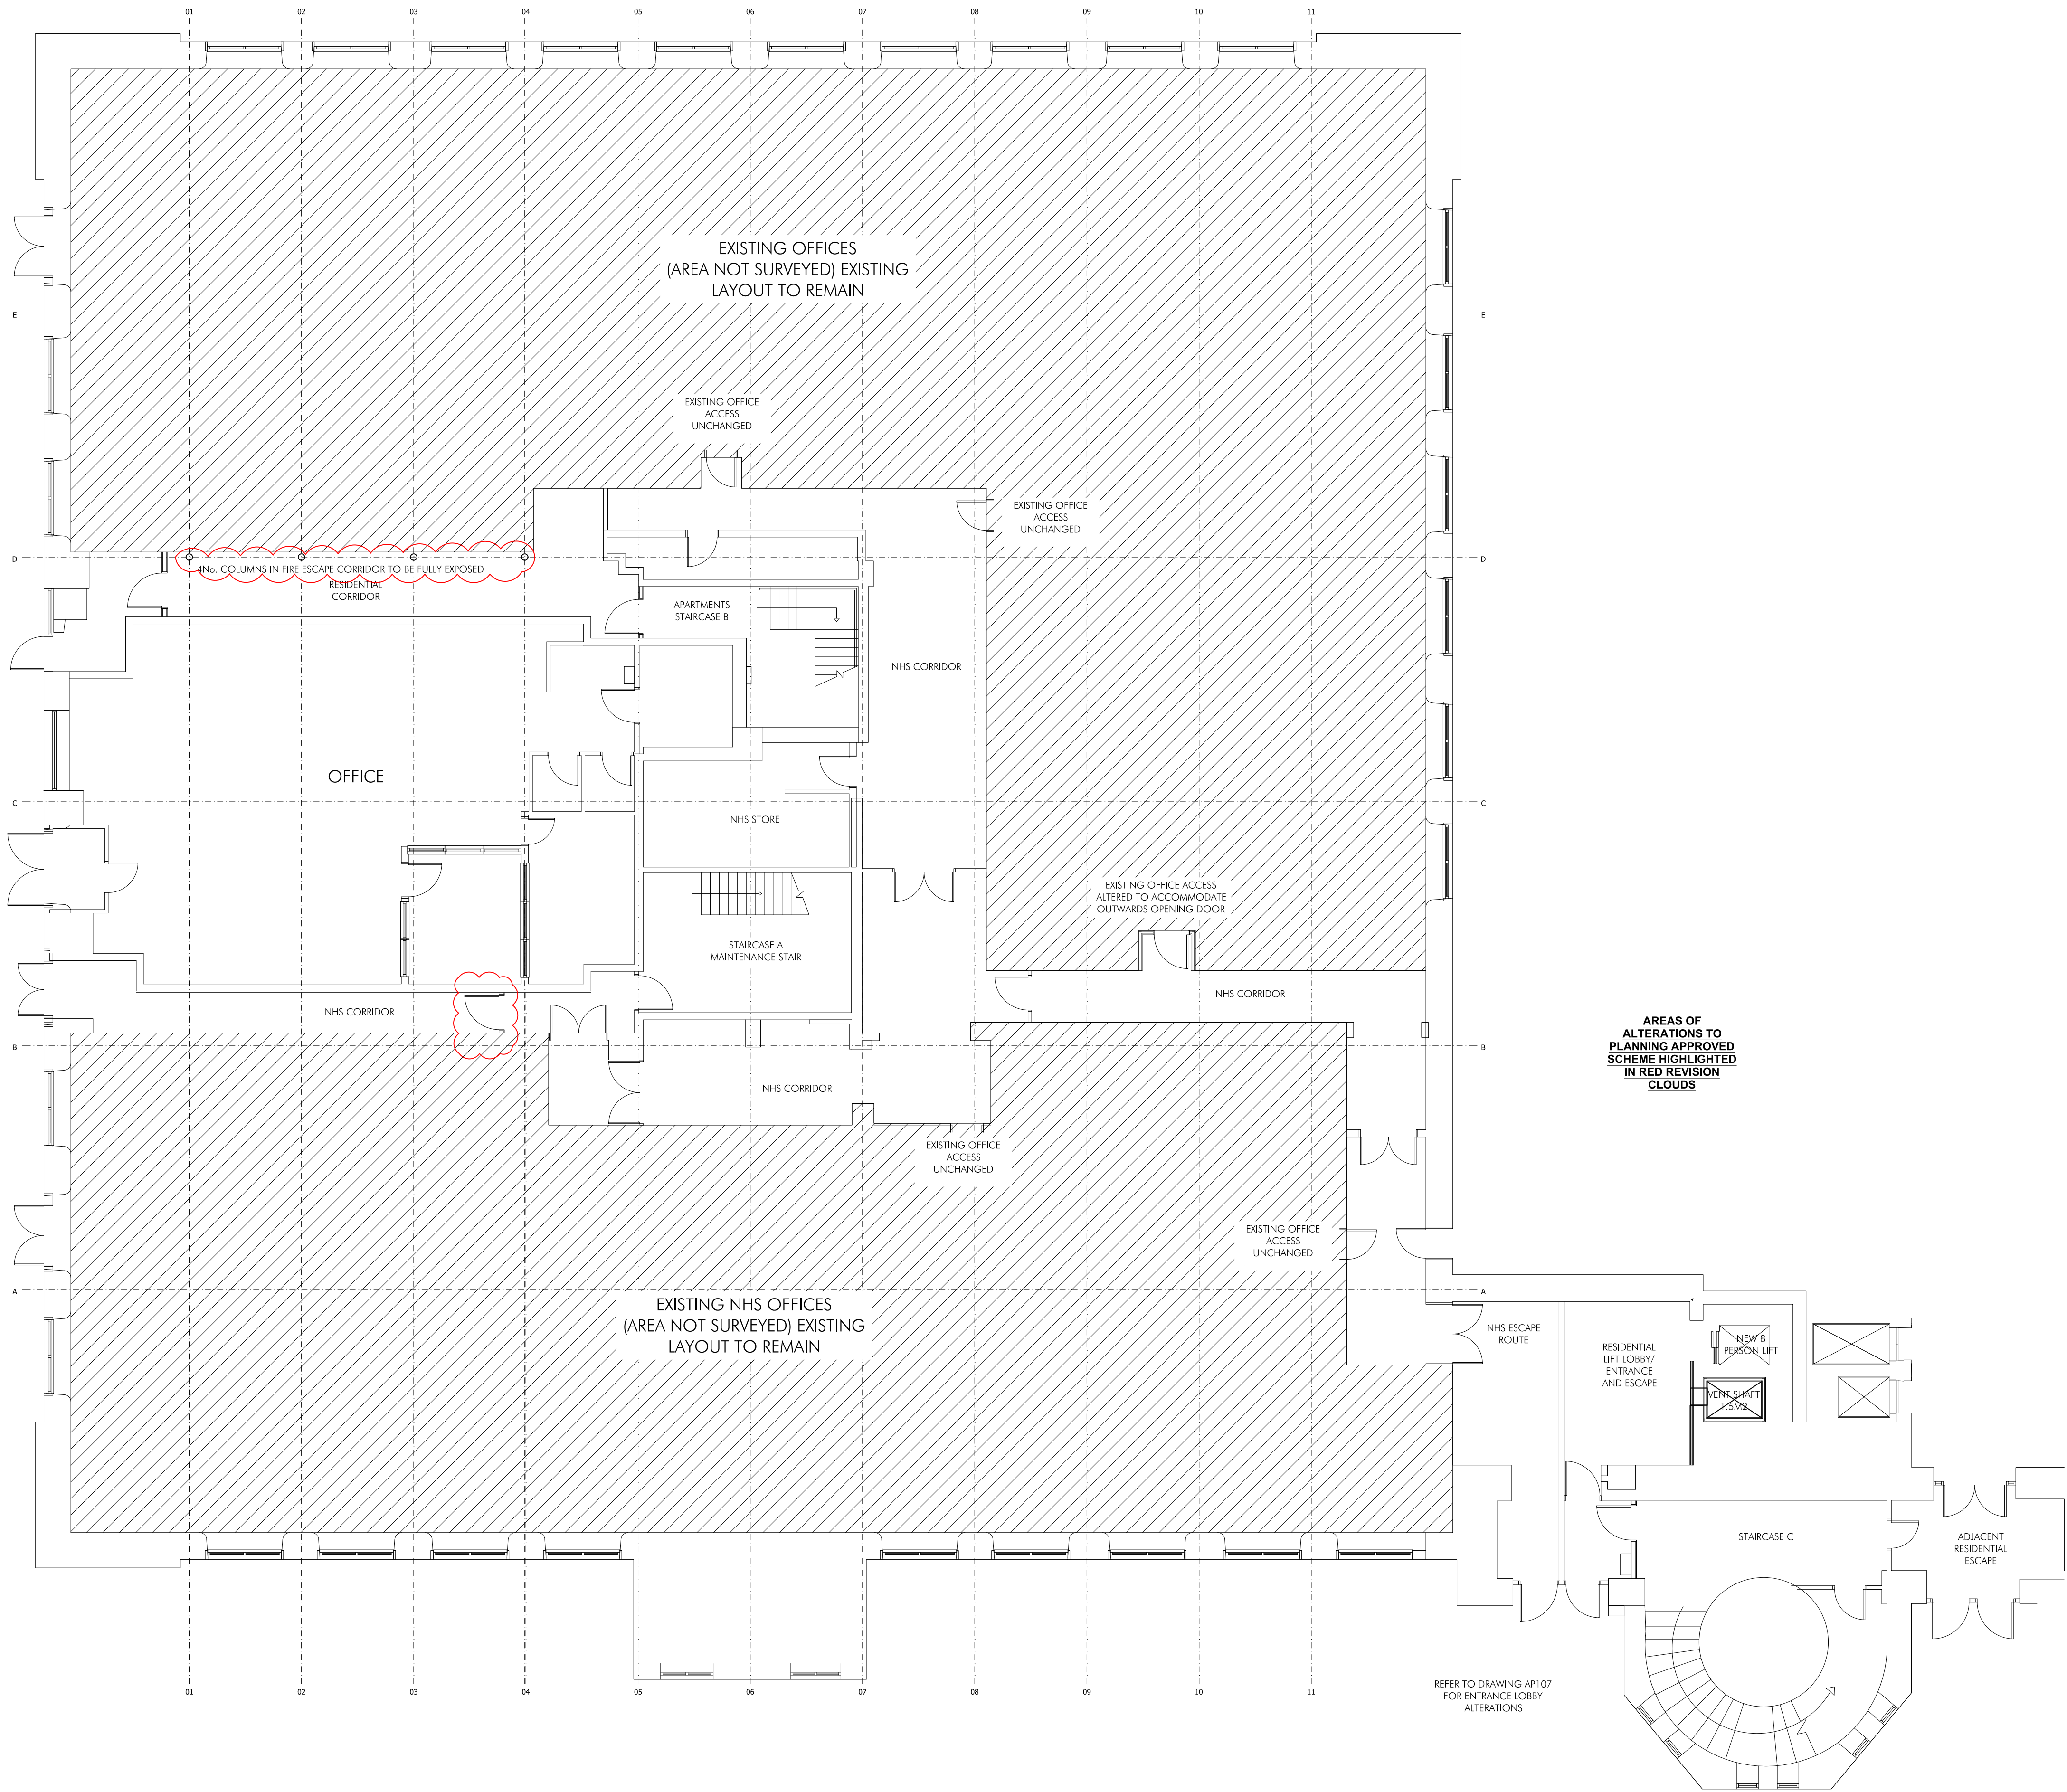

AREAS OF
ALTERATIONS TO
PLANNING APPROVED
SCHEME HIGHLIGHTED
IN RED REVISION
CLOUDS

DWG	REV C: DOOR HANDING CHANGED, NOTE ABOUT COLUMNS ADDED	OCT 21
DWG	REV B: THREE DOORS ADDED	JULY 21
DWG	REV A: REVISION CLOUDS ADDED	MAY 21
DWG	DRAWN	APRIL 21
DRAWN	REVISION	DATE
		VER

PLANNING ISSUE



ARCHITECTS & DESIGNERS

7 Buxton Road West, Disley,
Stockport, Cheshire, SK12 2AE.
Website: www.allisonpike.com

Telephone: 01663 763000
Facsimile: 01663 766772
Email: studio@allisonpike.com

© Allison Pike Partnership Limited.

PROJECT
MEDLOCK
VICTORIA MILL
MILES PLATTING

TITLE
PLANNING APPROVED SCHEME
EXISTING GROUND FLOOR GA

SCALE
1:100@A1

JOB No MED02	DRAWING No AP100	REV C
-----------------	---------------------	----------