


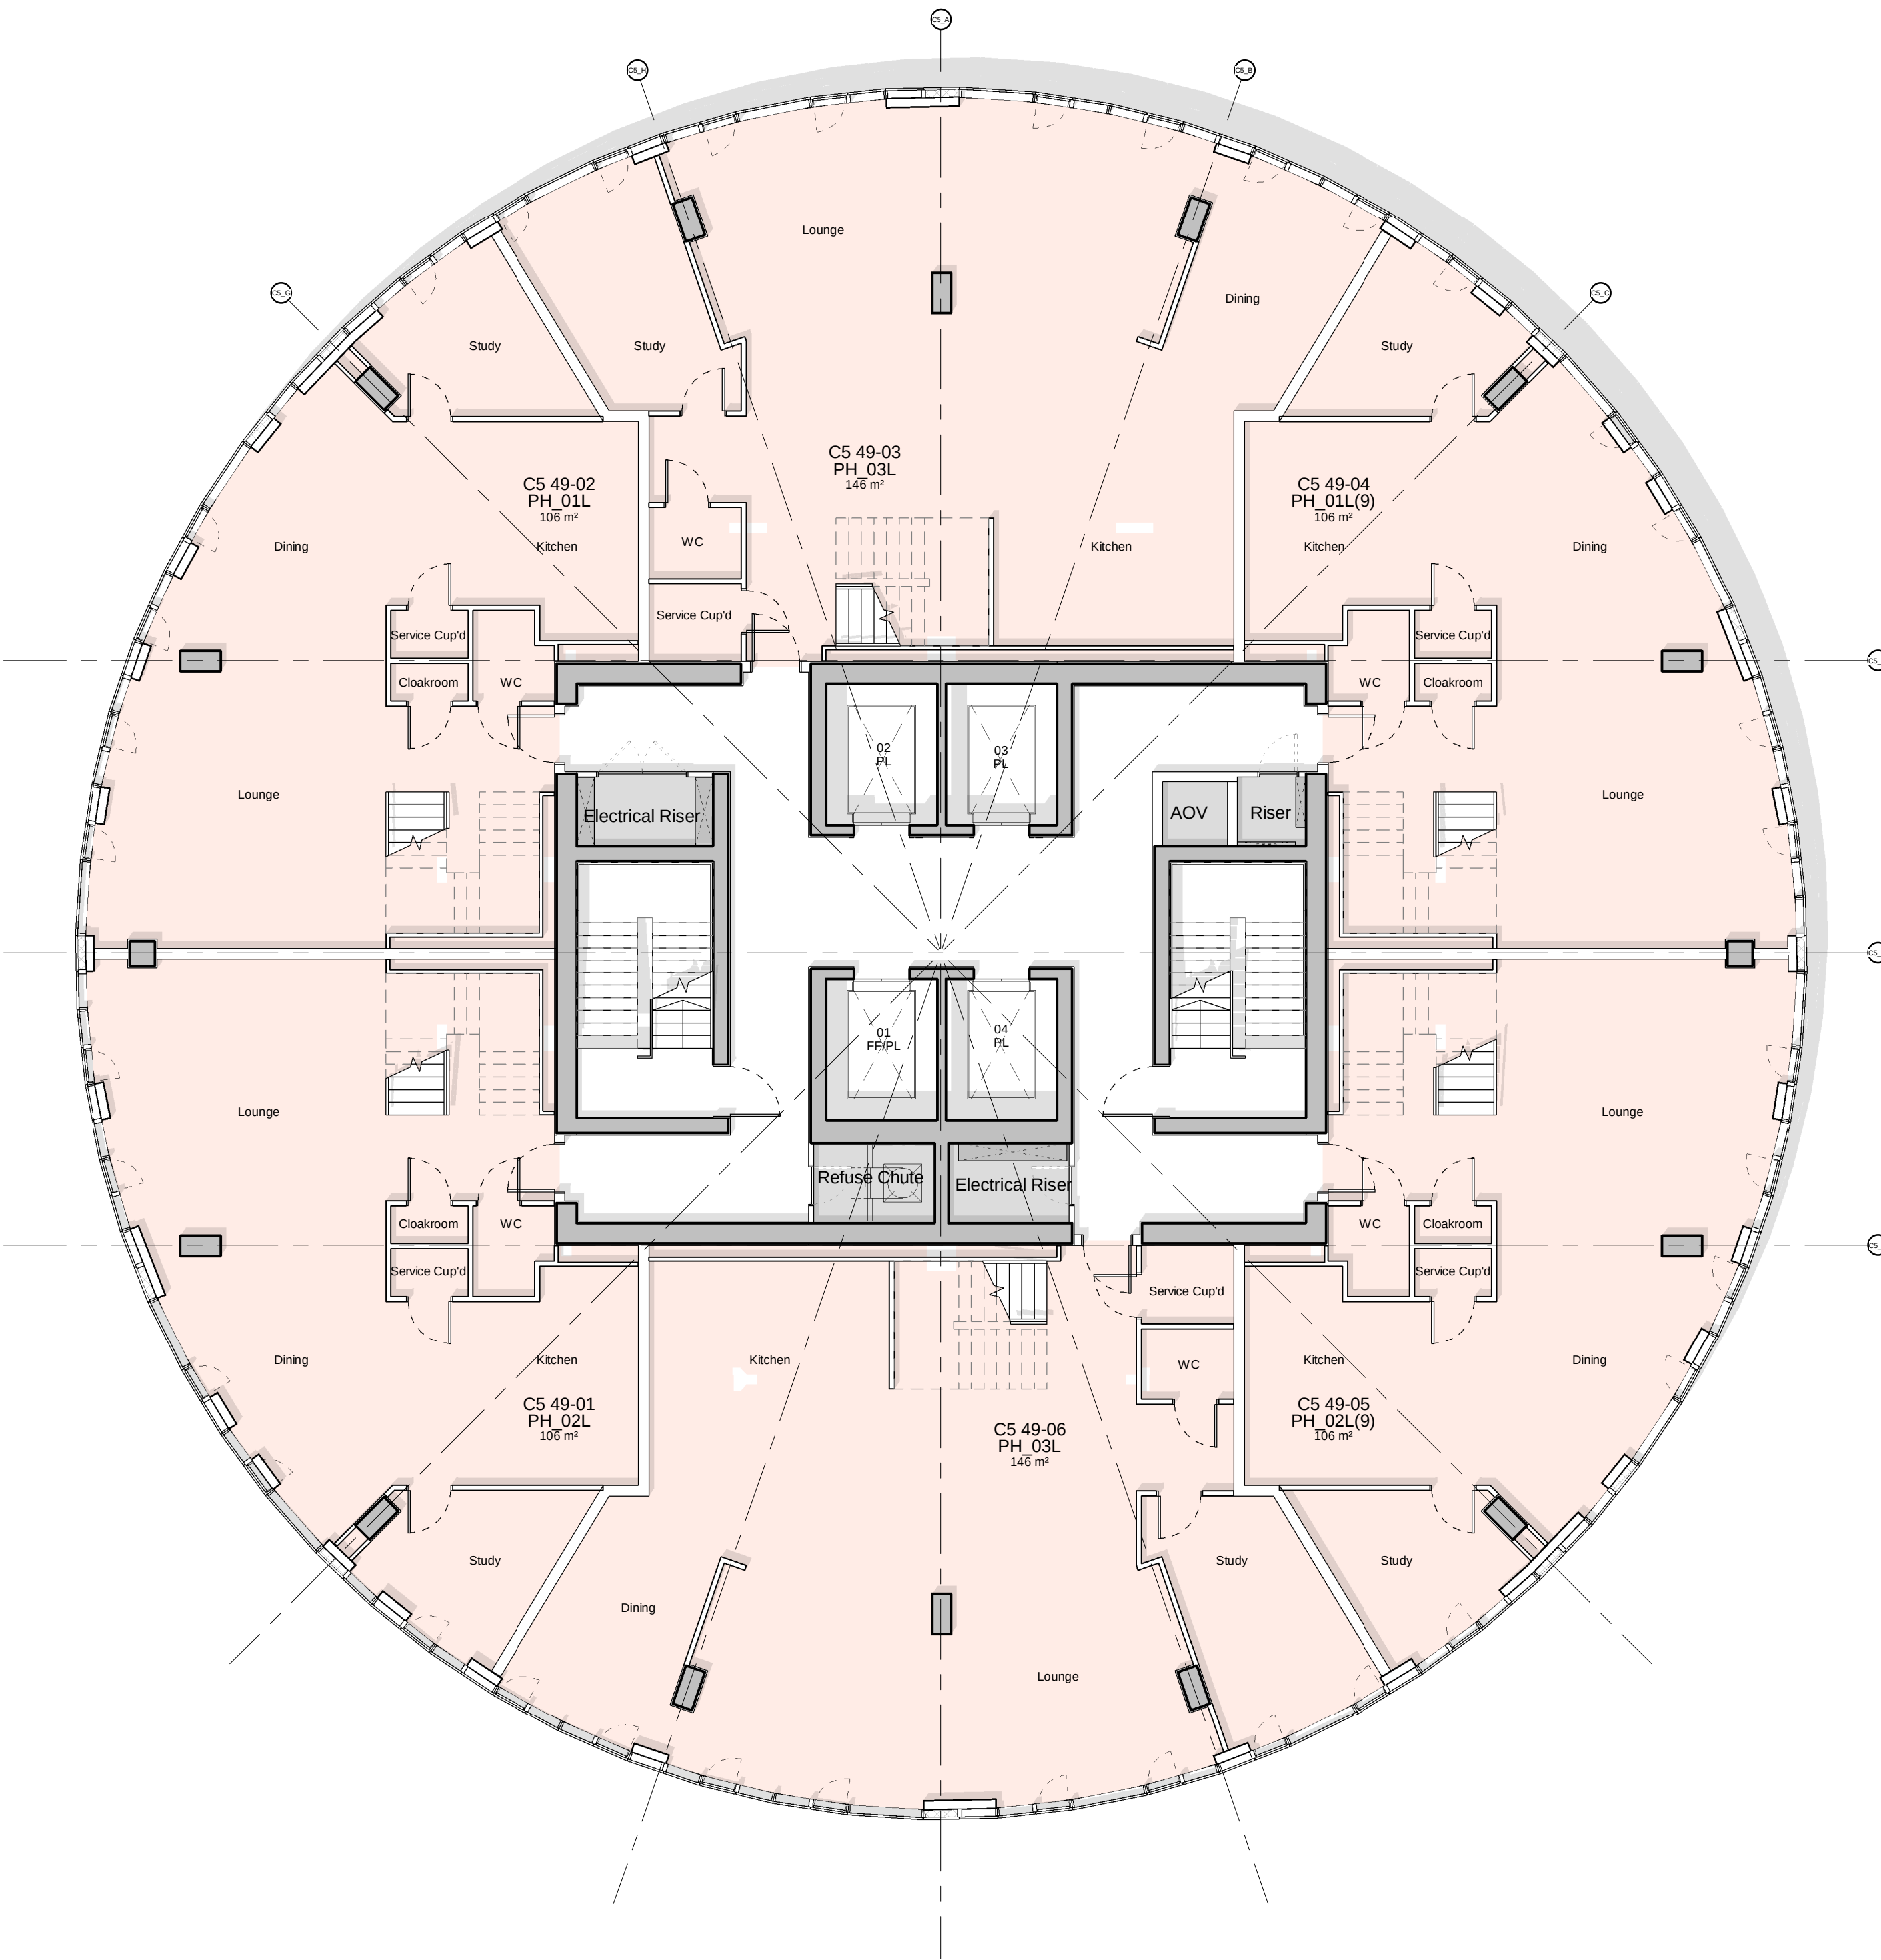

This drawing is copyright.
Do not scale off dimensions.

All dimensions to be checked on
site by contractor.

Contractor to report any dimensional
discrepancies, errors or omissions
prior to commencing on site.

NORTH

Rev	Date	Description
P01	31-01-2020	Planning Issue
P02	05-10-2021	Layout amended from four to six units

Project Title

Crown Street Phase 2
Crown Street
Manchester

Status

Planning Issue

Drawing Title	Job No	Scale	1:200 @ A3
C5 - GA Plan - Level 49 (Duplex - Lower)	10292	1 : 100 @ A1	
SHP Drawing Code	Project	Zone	Designer
10292-C5-SHP-G200-PL-49-B5D801			
Revision			
P02			

simpsonhaugh

Manchester
+44 (0)161 835 2345

London
+44 (0)20 7549 4000