



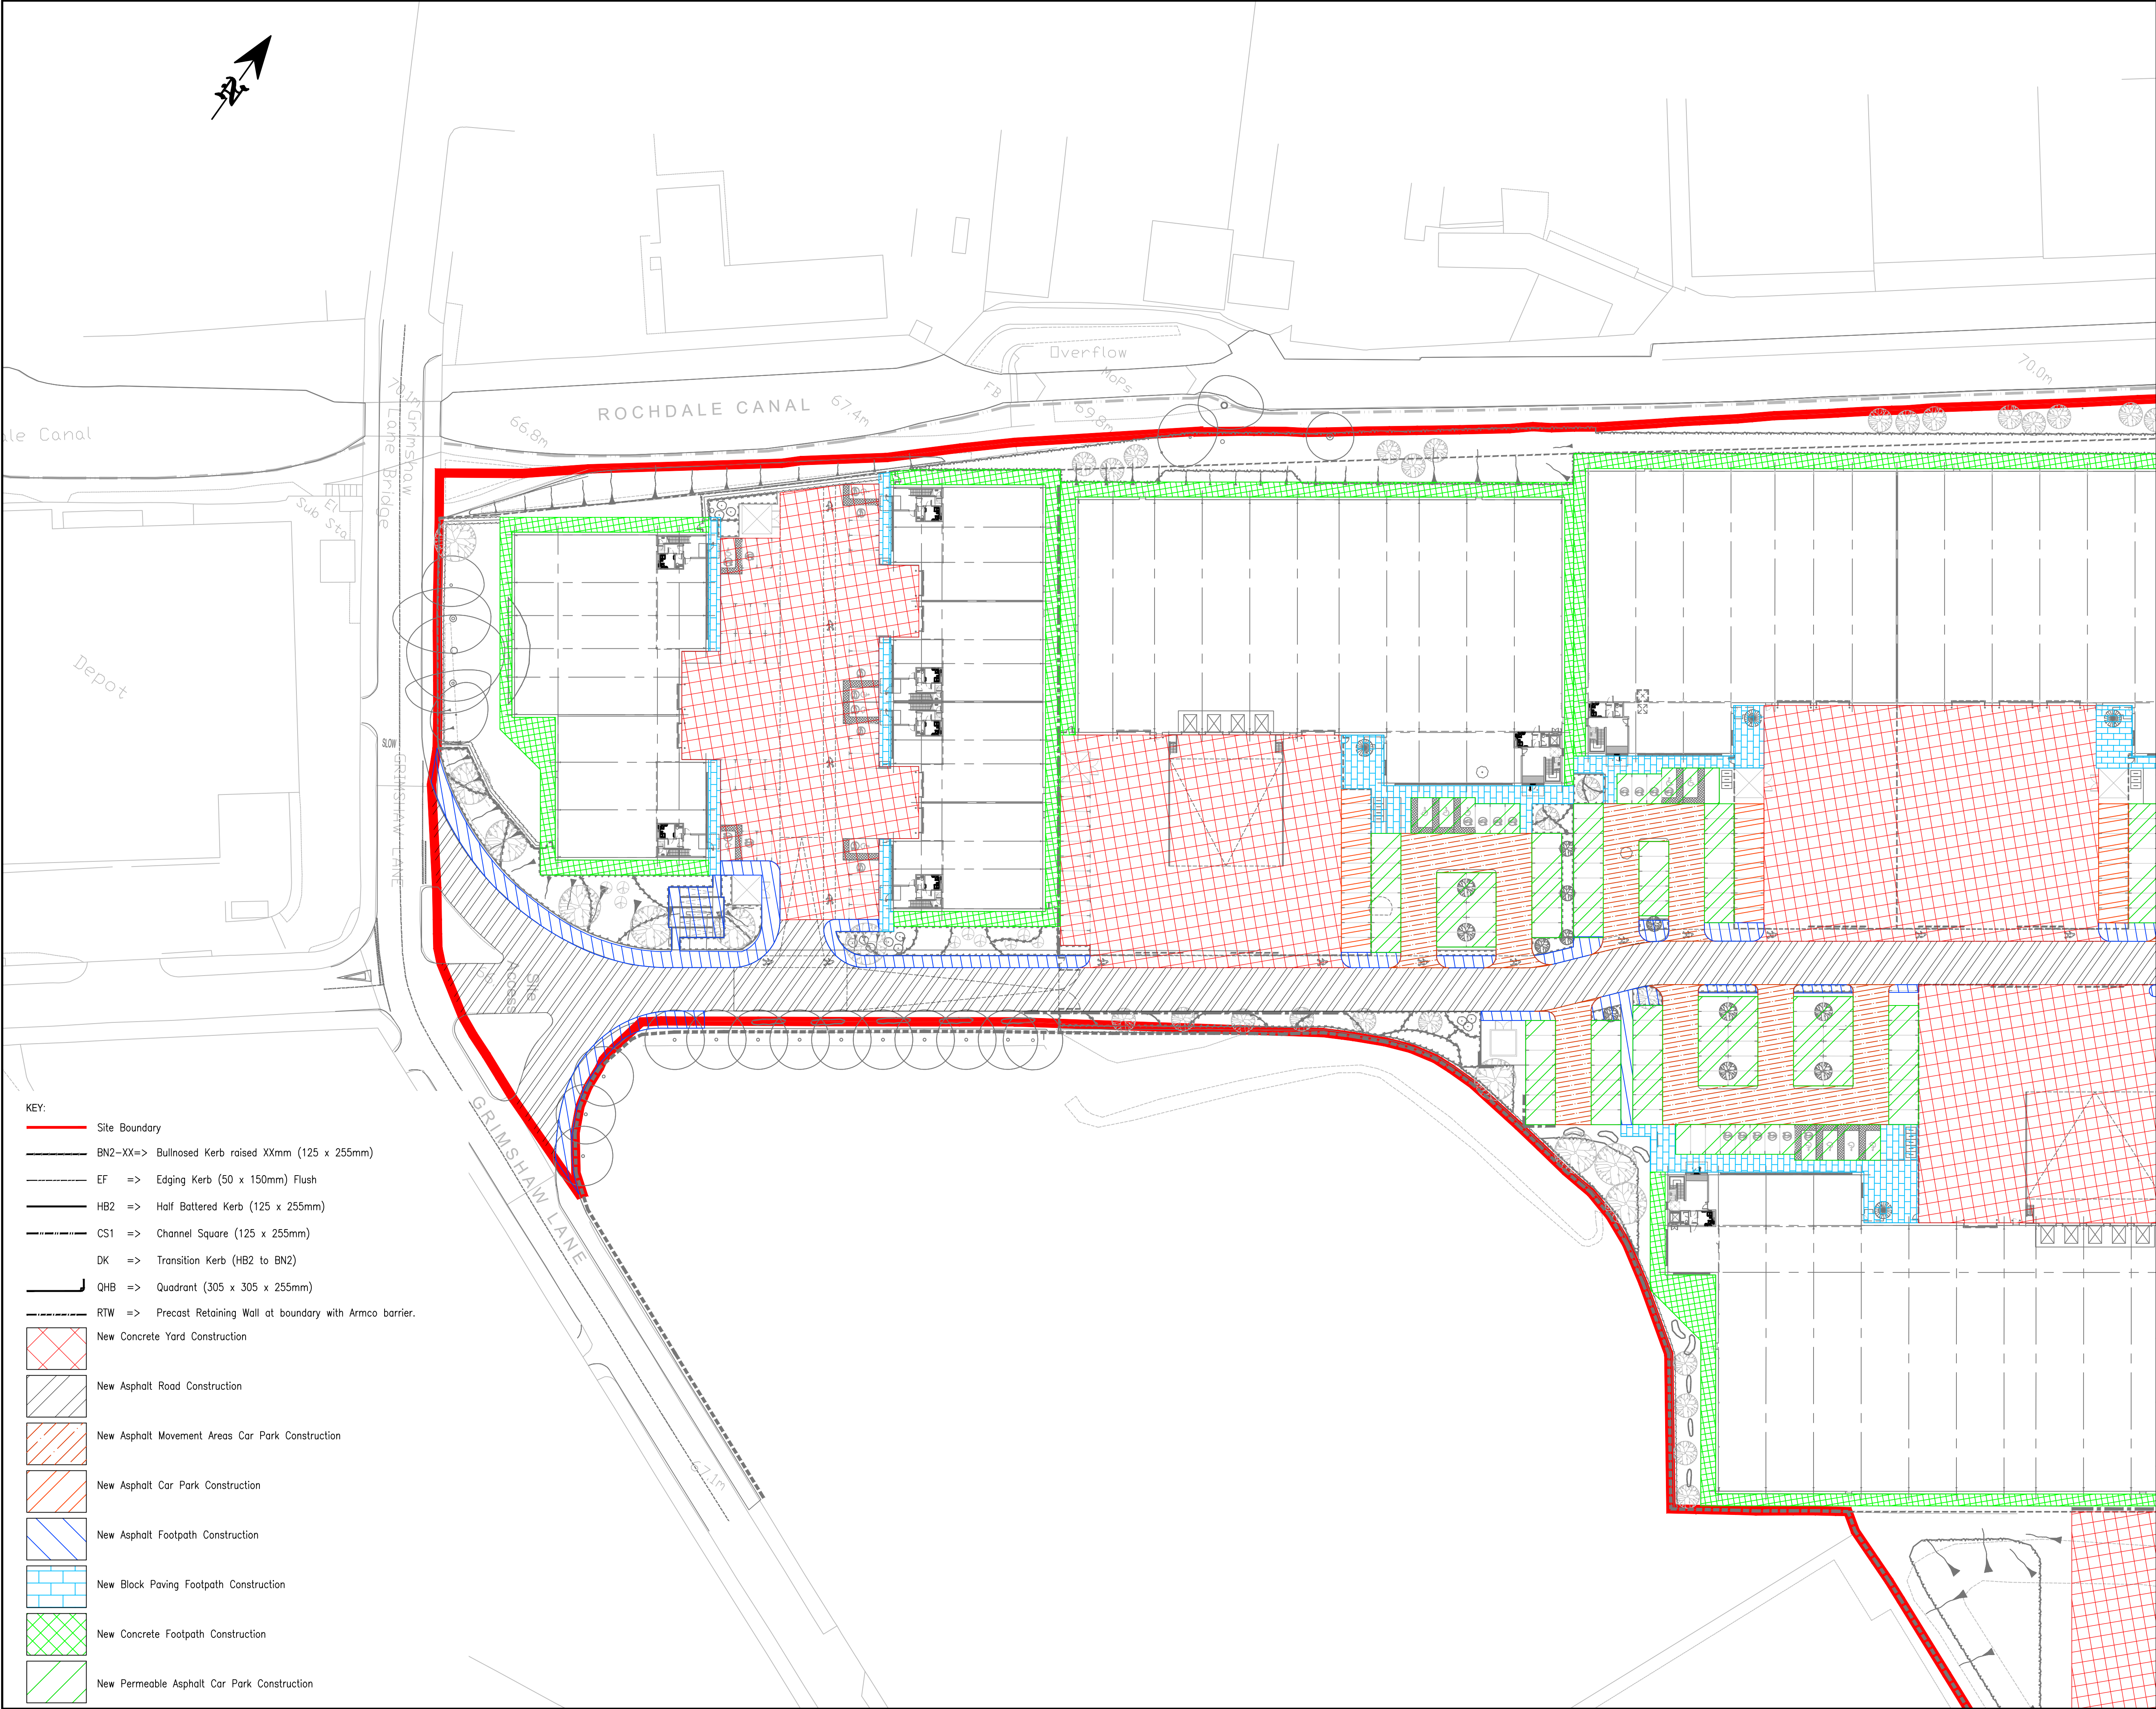

- KEY:
- Site Boundary
 - BN2-XX=> Bullnosed Kerb raised XXmm (125 x 255mm)
 - EF => Edging Kerb (50 x 150mm) Flush
 - HB2 => Half Battered Kerb (125 x 255mm)
 - CS1 => Channel Square (125 x 255mm)
 - DK => Transition Kerb (HB2 to BN2)
 - QHB => Quadrant (305 x 305 x 255mm)
 - RTW => Precast Retaining Wall at boundary with Armco barrier.

- New Concrete Yard Construction
- New Asphalt Road Construction
- New Asphalt Movement Areas Car Park Construction
- New Asphalt Car Park Construction
- New Asphalt Footpath Construction
- New Block Paving Footpath Construction
- New Concrete Footpath Construction
- New Permeable Asphalt Car Park Construction

- Notes:
- Do not scale from this drawing.
 - In case of any discrepancies in drawings, details or bills, refer to engineers for clarification: unilateral decisions by the Contractor will not be accepted.
 - This drawing is to be read in conjunction with all related Architects, Consultants & Sub-Contractors drawings and specifications.
 - The Contractor is advised that all design drawings and information are to be read concurrently and any discrepancies or omissions reported directly to PTA's Civil Engineering Department.

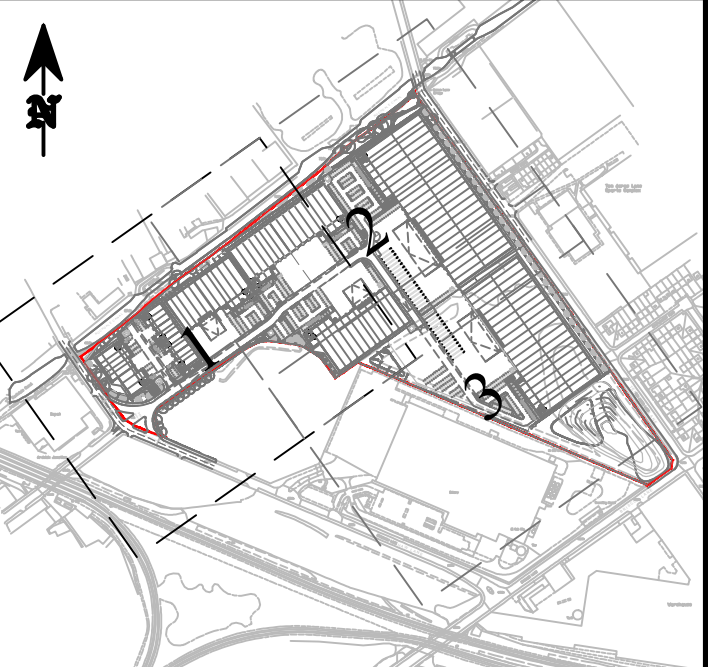

© Powell Tolner & Associates Ltd.
The contents of this drawing may not be reproduced in whole or in part without the prior written permission of Powell Tolner & Associates.

DRAWING STATUS
COMMENT/COSTING/APPROVAL
NOT FOR CONSTRUCTION

P02	Site Layout Updated; Permeable Car Park Added.	LB	07.06.21	
P01	First Issue.	LB	19.03.21	
REV	DESCRIPTION	BY	DATE	CHK'D

PROJECT TITLE
Grimshaw Lane, Manchester

DRAWING TITLE
External Works Finishes &
Kerb Layout Sheet 1 of 3

DATE	March 2021	This drawing is issued only for the purposes described in the drawing status box.	PTA PROJ No
DRAWN	LB		9762
SCALE	1:500		REVISION
DWG SIZE	A1		P02

DRAWING No
9762-PTA-XX-XX-DR-C- 8341

Consulting Civil & Structural Engineers

